




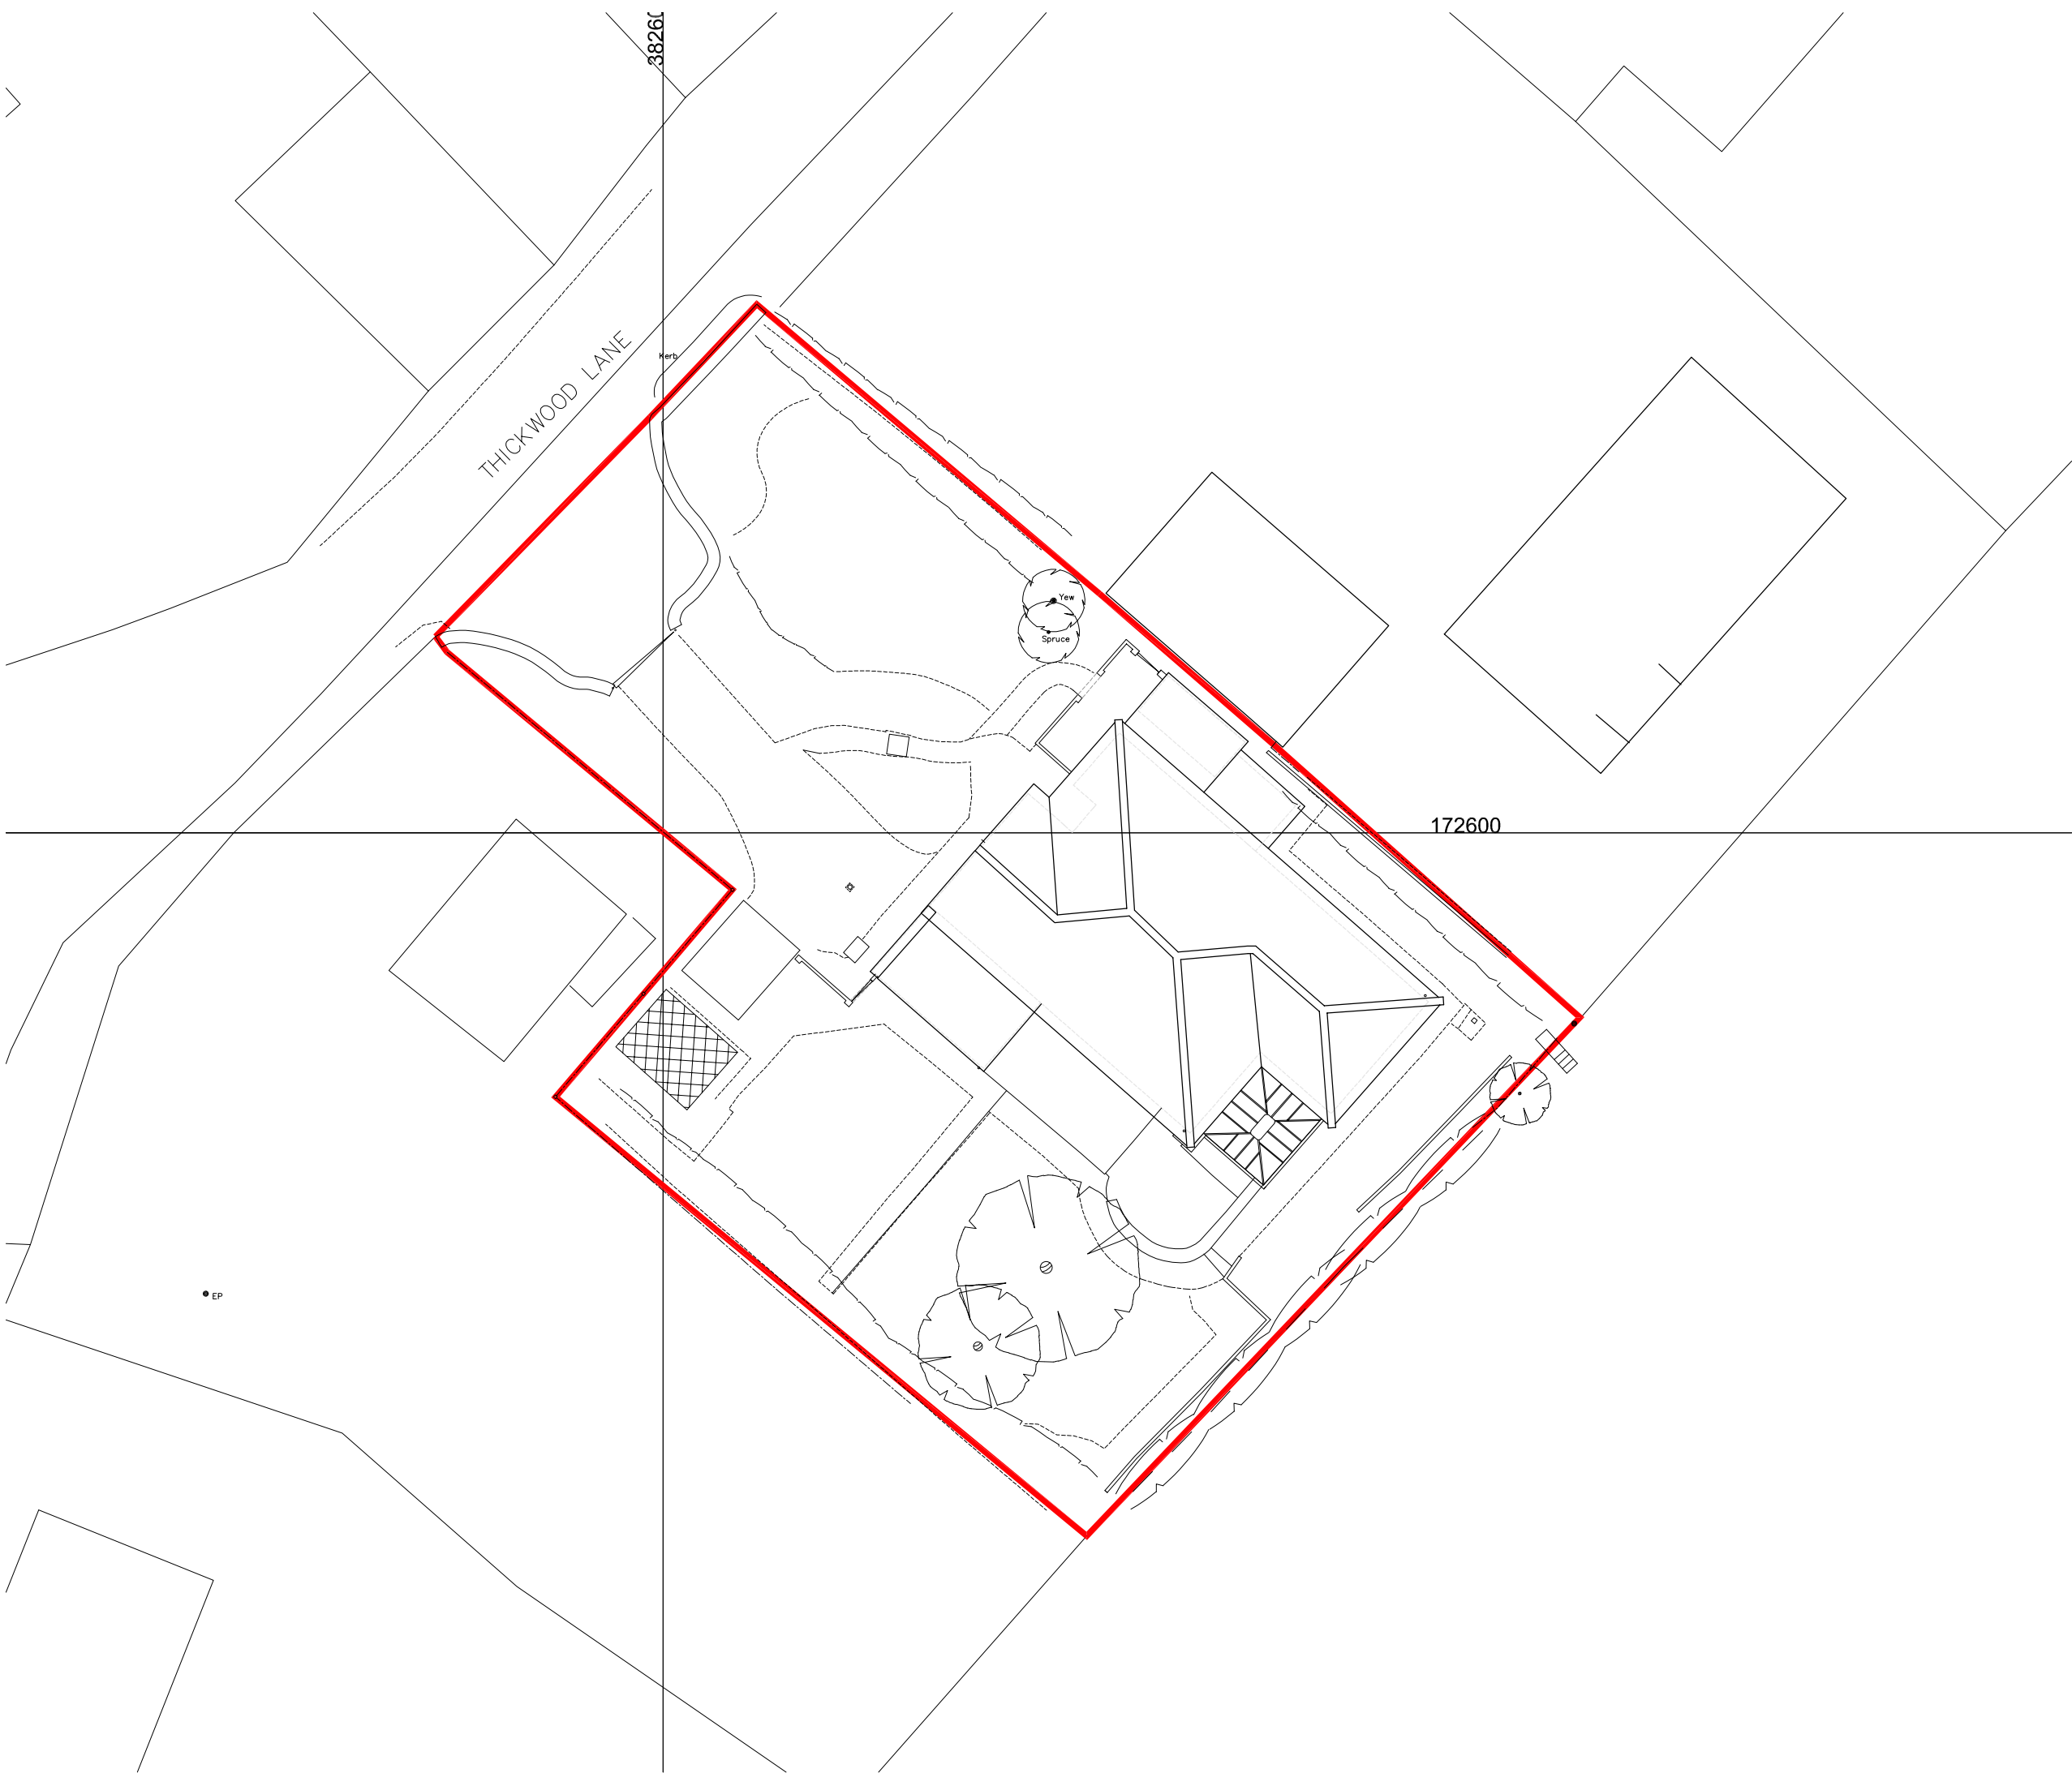

Responsibility is not accepted for errors made by others if scaling from this drawing
All construction information should be taken from figured dimensions only
All dimensions must be checked against onsite conditions prior to works
Discrepancies must be reported to the Architect or Contract Administrator before proceeding

THIS DRAWING IS COPYRIGHT ©

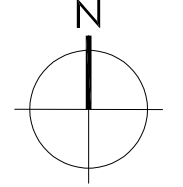

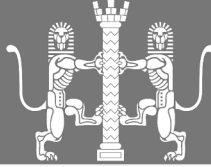

John Tilley BA (Hons) Dip Arch
Chartered Architect RIBA

a: Windermere, Ogbourne, Colerne,
Wiltshire. SN14 8DJ

m:07941341406
e: johntilleyarchitect@gmail.com

024812

m

Project	
Whaledun, Thickwood Lane Colerne, Wiltshire SN14 8BN	
Detail	
Existing block plan	
Drawing Number	Revision
2502/101	—
Project Status	Date
SURVEY	2026.03
Scale	Sheet Size
1:200	A3