



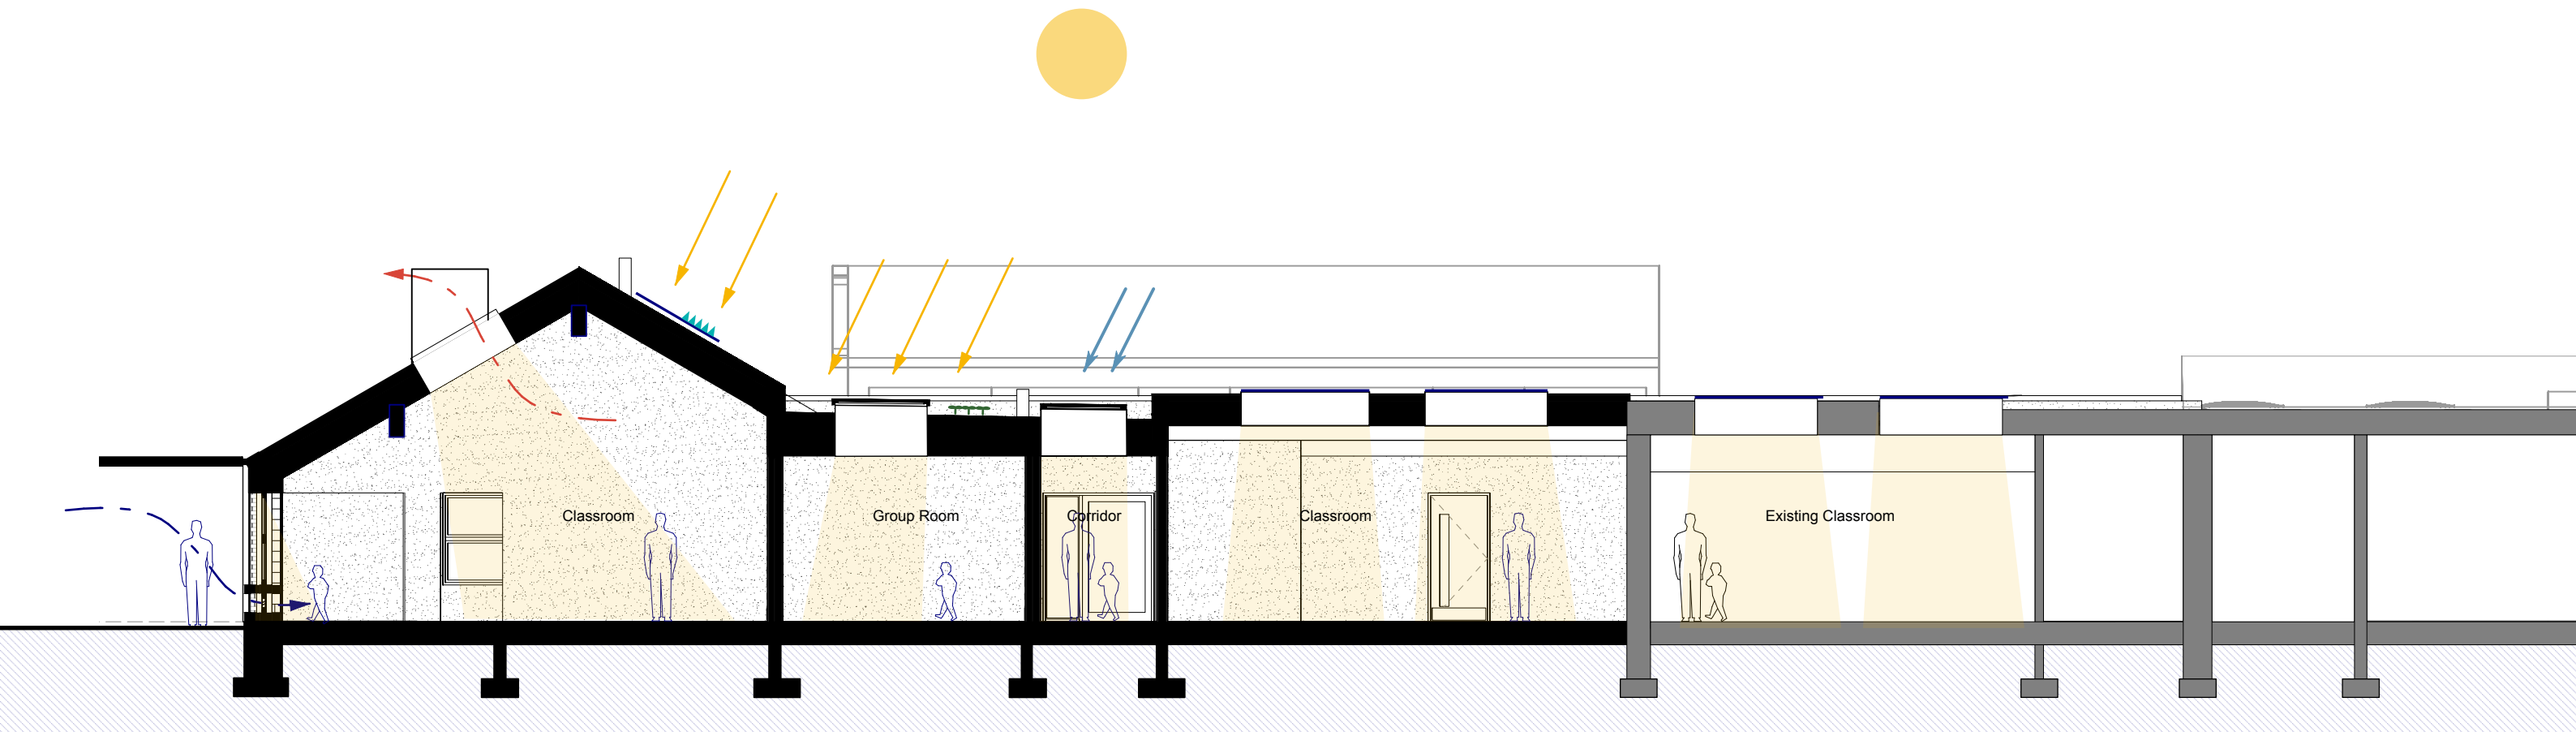

A Long Section A-A
Scale 1:100

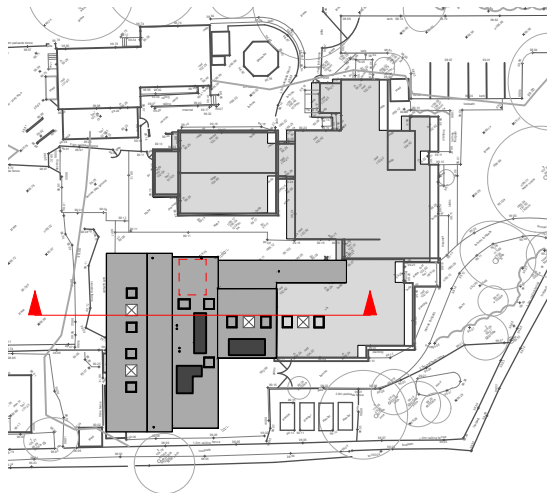

R Reference Plan
Scale 1:1000