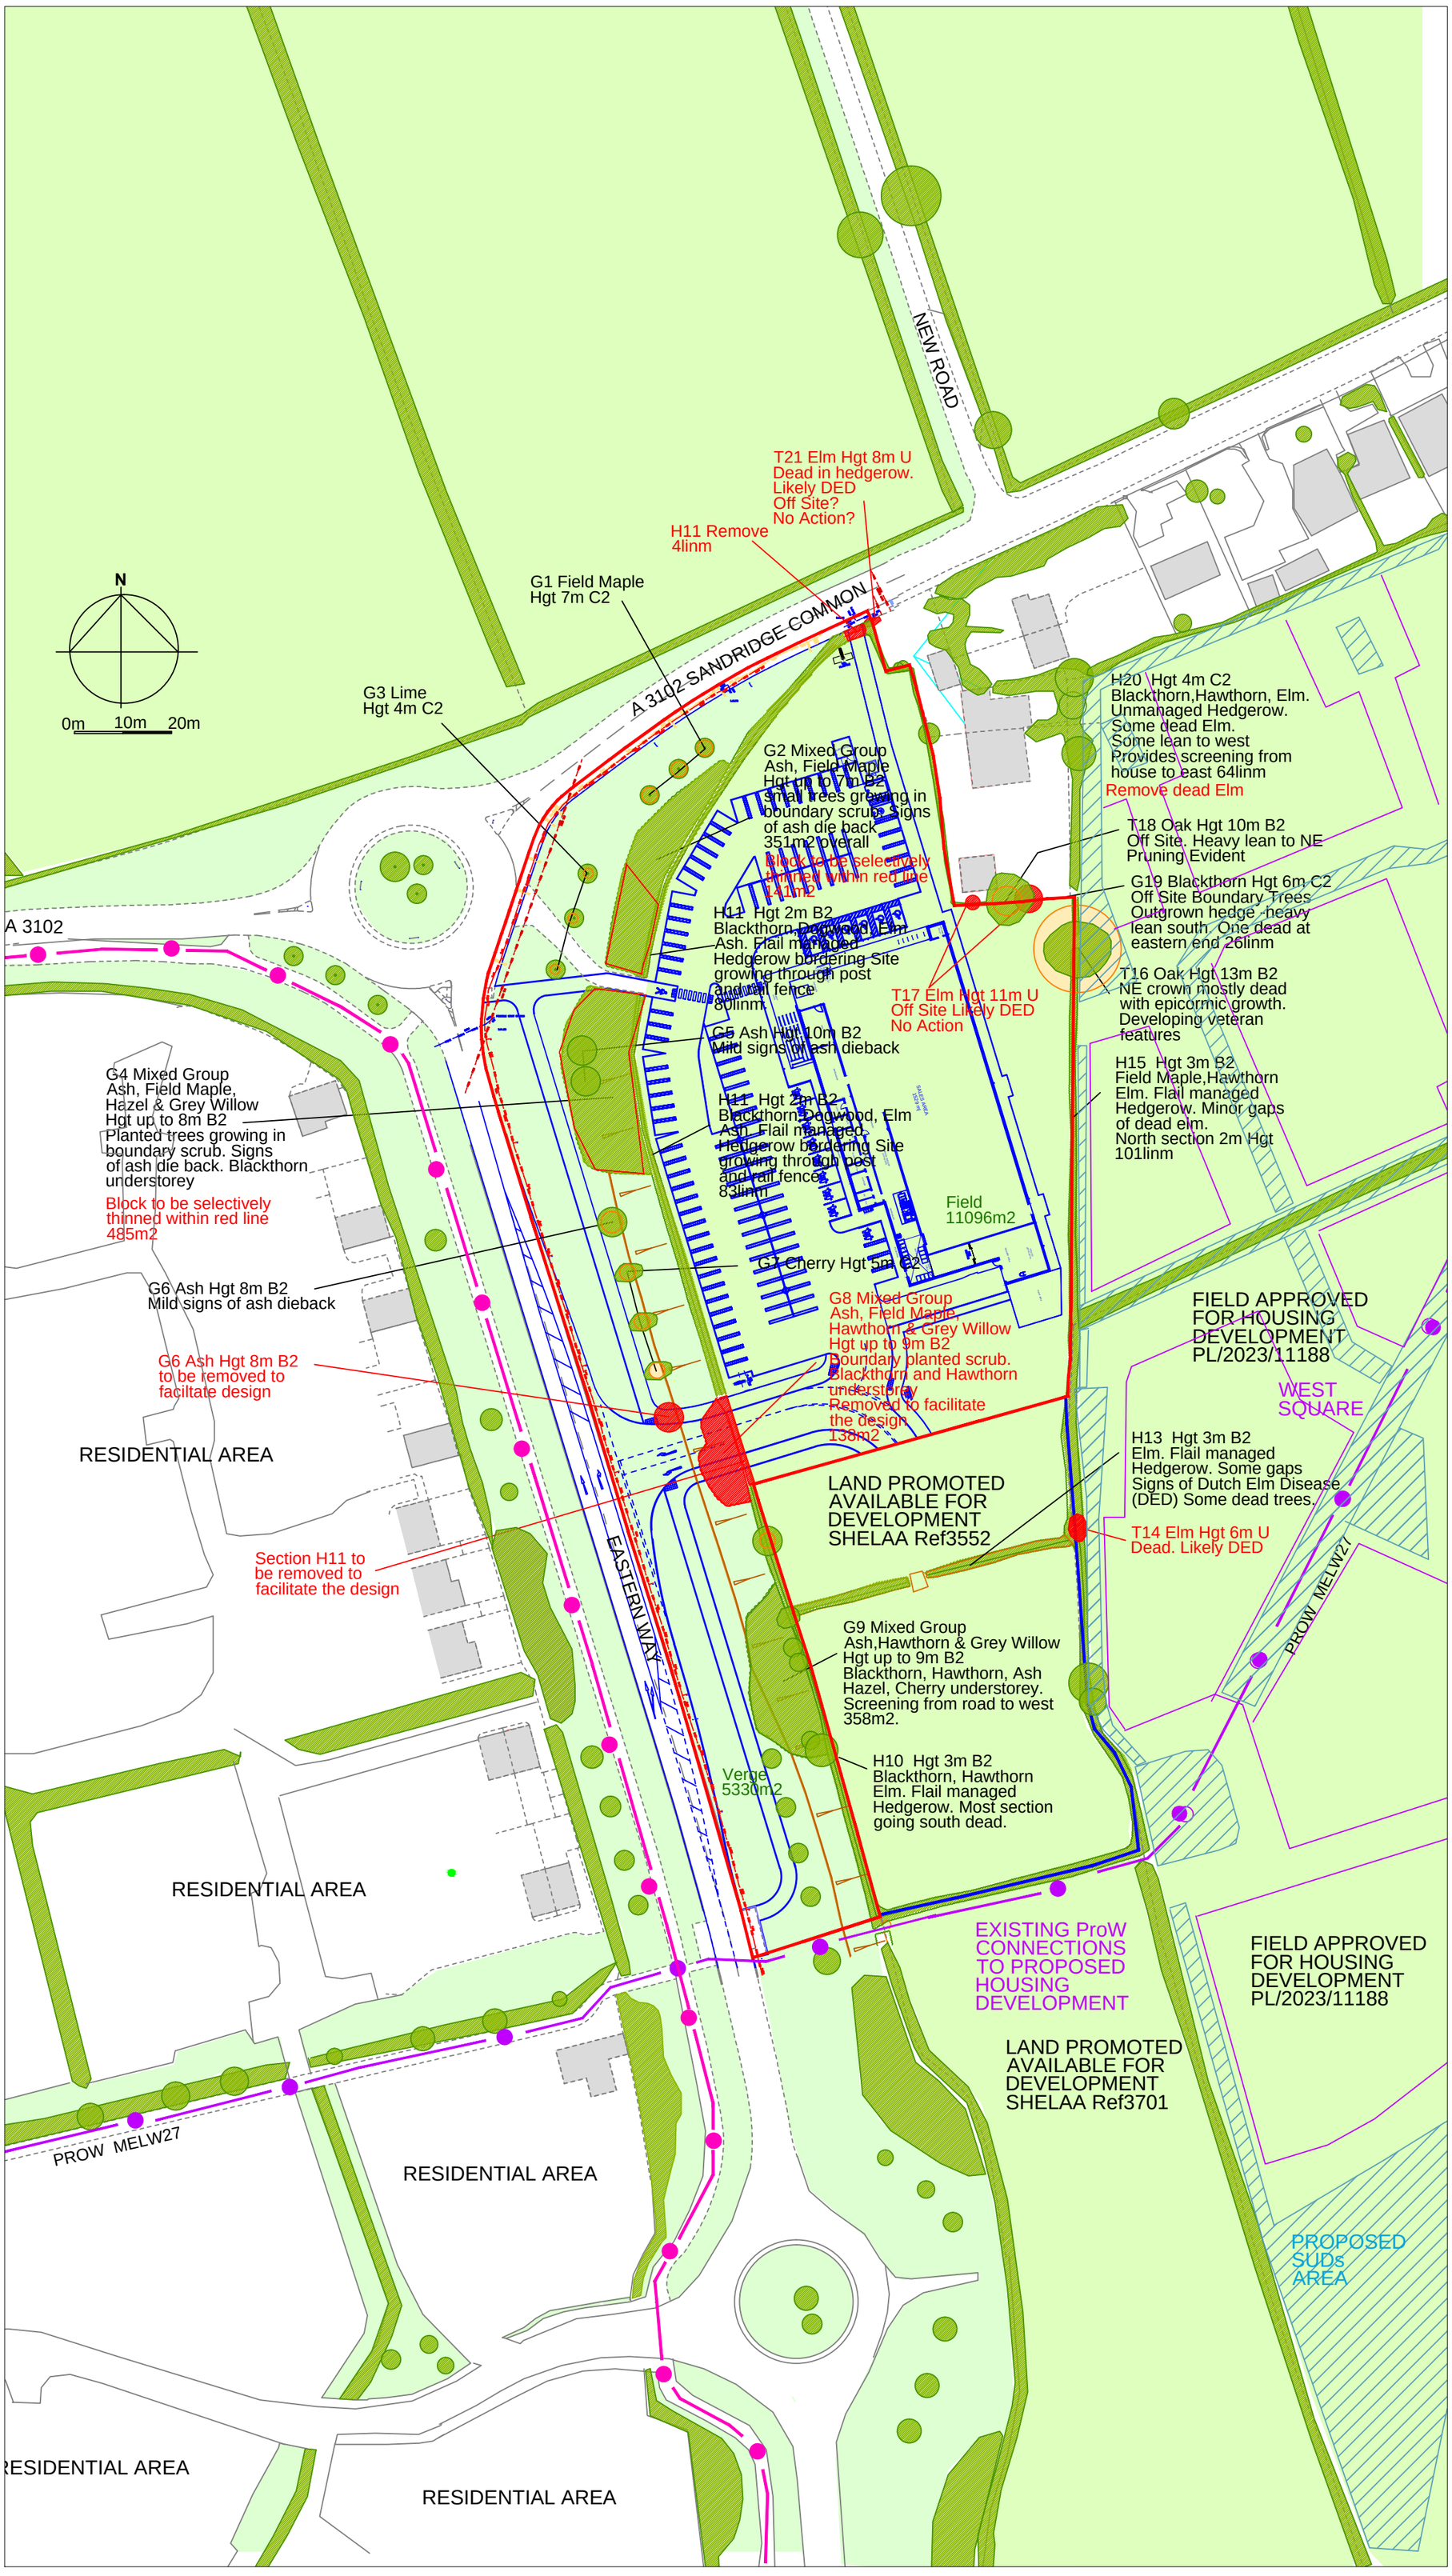


Corscadden Associates
77 Fairleigh Road
Cardiff. CF11 9JW
Tel 07966 423074
email ca@corscaddenassociates.com

Project
MELKSHAM EASTERN WAY

Drawing Title
EXISTING FEATURES AND OVERLAY

Scale
1:1000 at A2

Date
18Dec2025

173

Drawing No
CA-2025- MLK-02