


Date Produced: 29-Apr-2026

Scale: 1:1250 @A3

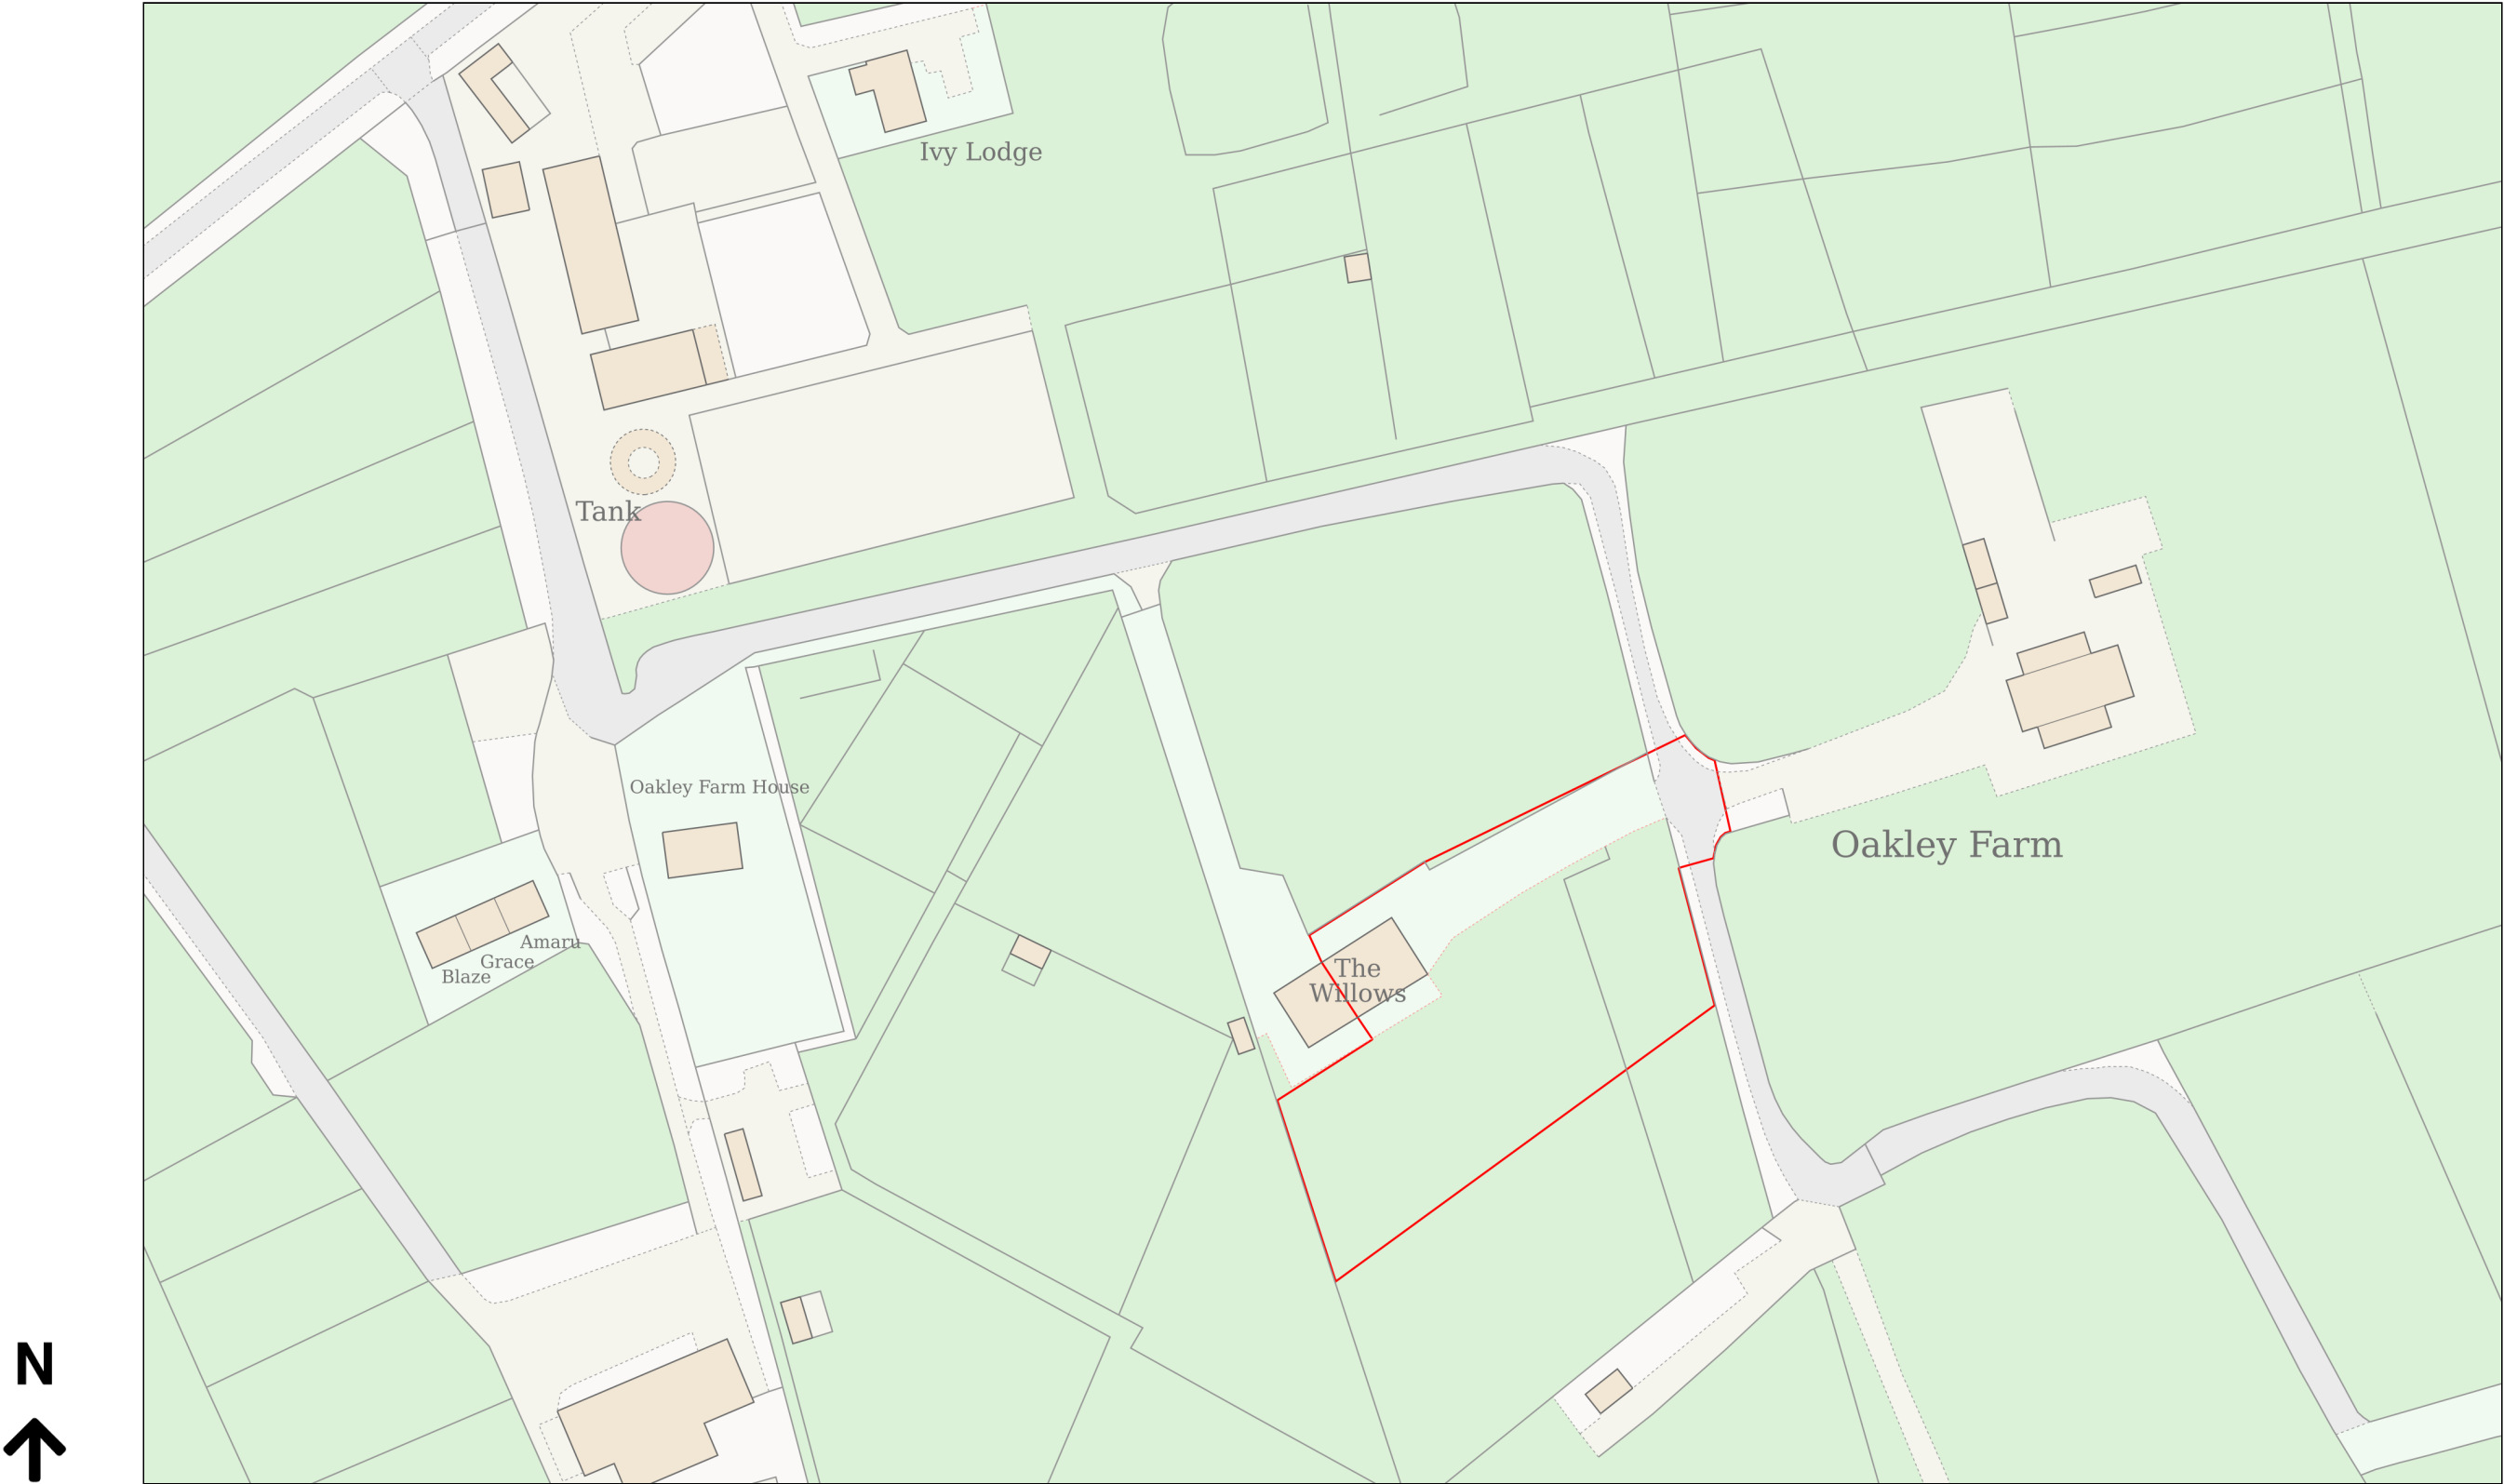

Planning Portal Reference: PP-14796605v1

