


NOTES


- 1. All details are indicative only.
- 2. Dimensions are in metres unless stated otherwise.
- 3. -

LEGEND

TOP VIEW

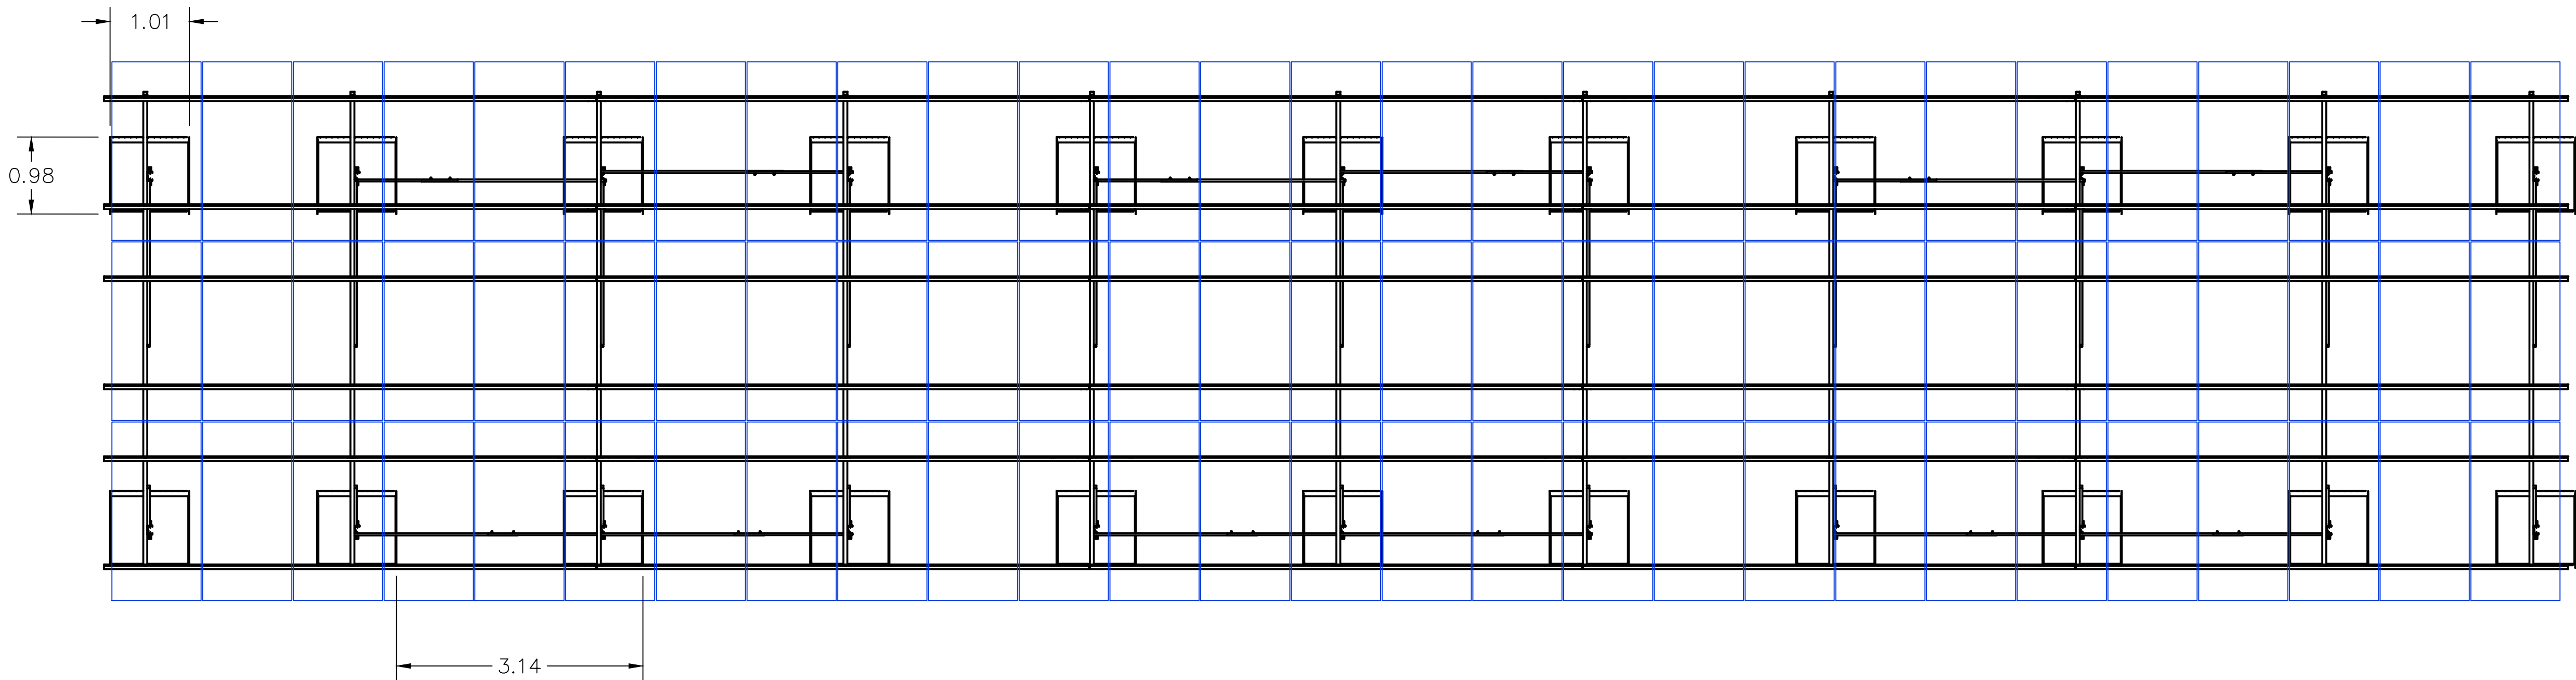

SIDE VIEW

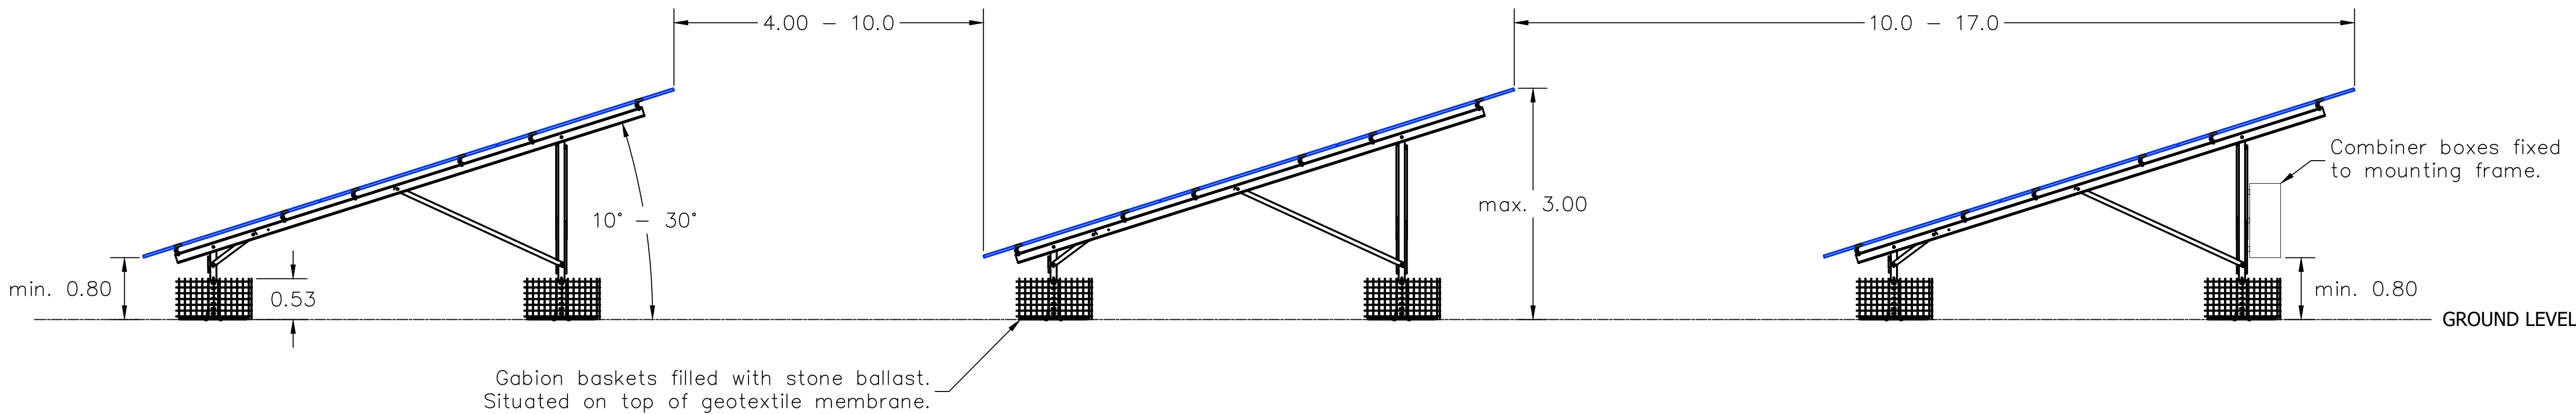

RWE

DETAILS

TITLE	Typical 3P Fixed Table – Ballasted		
PROJECT	NG03 Wick Farm		
LOCATION	Near SN15 2LU		
DATE	Feb-26		
DWG NO.	NG03-0001	REVISION	02