V 1.0

SITE LOCATION PLAN
AREA 5 HA
SCALE:1:1250
DEMISE COORDINATES:385180,169563

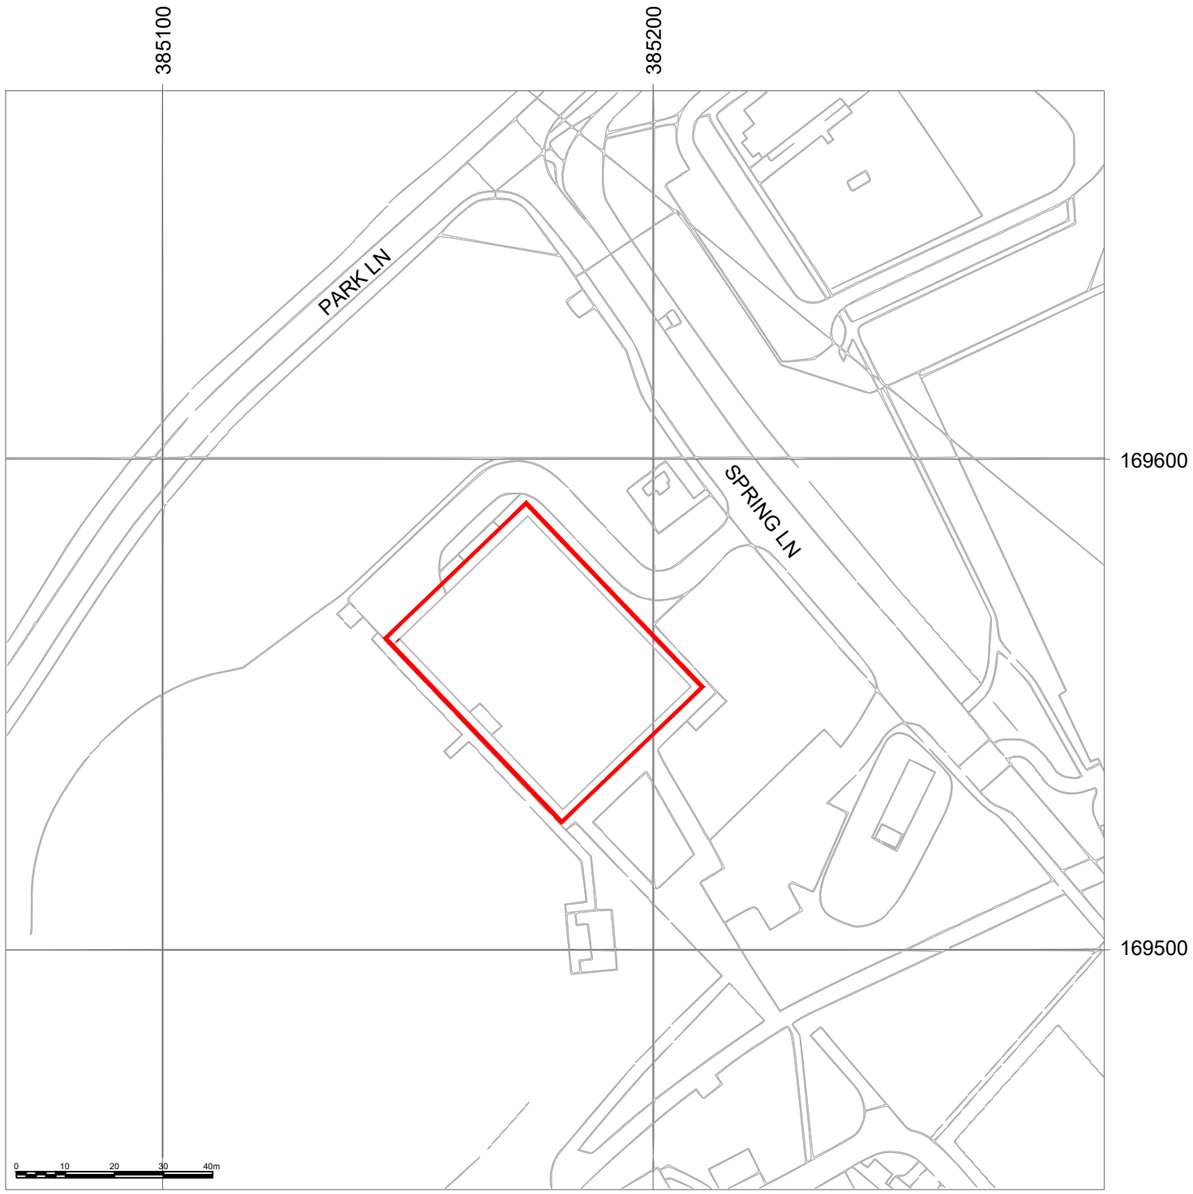

NORTH

Supplied by Streetwise Maps Ltd
www.streetwise.net
Licence No: 100047474

0 1:1250 25m 50

NOTES:

1. ALL DIMENSIONS IN MM UNLESS OTHERWISE NOTED.

Demise:

Company:	Project:	Purpose of Issue:	Issue:
CUSTOM SOLAR	Project	Planning	A

Date:	23/04/2026
Drawn:	A.Marquez
Checked:	Ed.Salkilld
Approved:	CS DA

Revision / Upgrade Description:
First Issue

CUSTOM SOLAR

CUSTOM SOLAR | part of mitie power & grid

Custom Solar Ltd
Sunbeam House
Broombank Road
Chesterfield, S41 9QJ

T: 01246 488488
www.customsolar.co.uk
sales@customsolar.co.uk

Site Name:
CS - MOD CORSHAM 1

Address:
Westwells Rd,
Corsham, SN13 9GB

Title:
002 SITE LOCATION PLAN

Project:
PROJECT

Purpose of Issue:
PLANNING

Master Drawing Register No:
CS - MOD Corsham 1_GA

Issue:
A

Document Uncontrolled When Printed

ISO A3 Landscape