
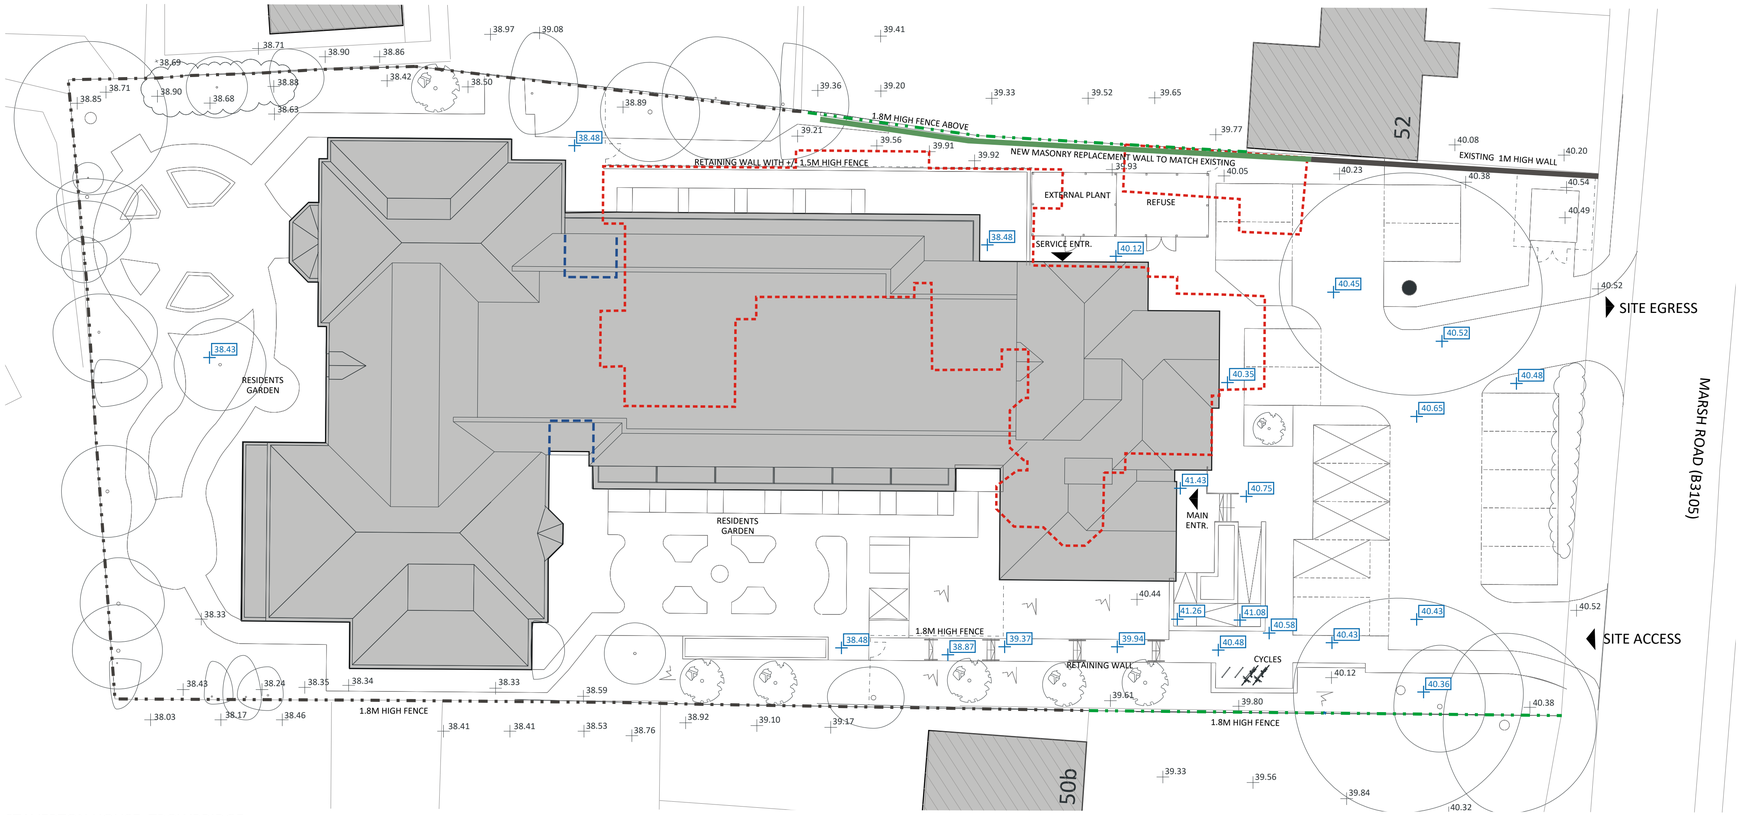



STAVERTON HOUSE, TROWBRIDGE

SITE PLAN WITH PROPOSED LEVELS

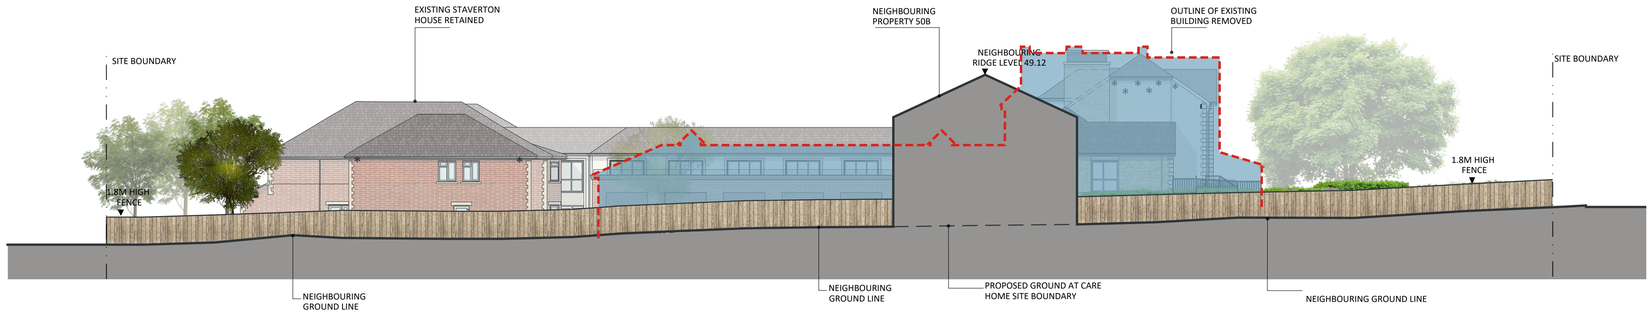


STAVERTON HOUSE, TROWBRIDGE

SITE SECTION 1

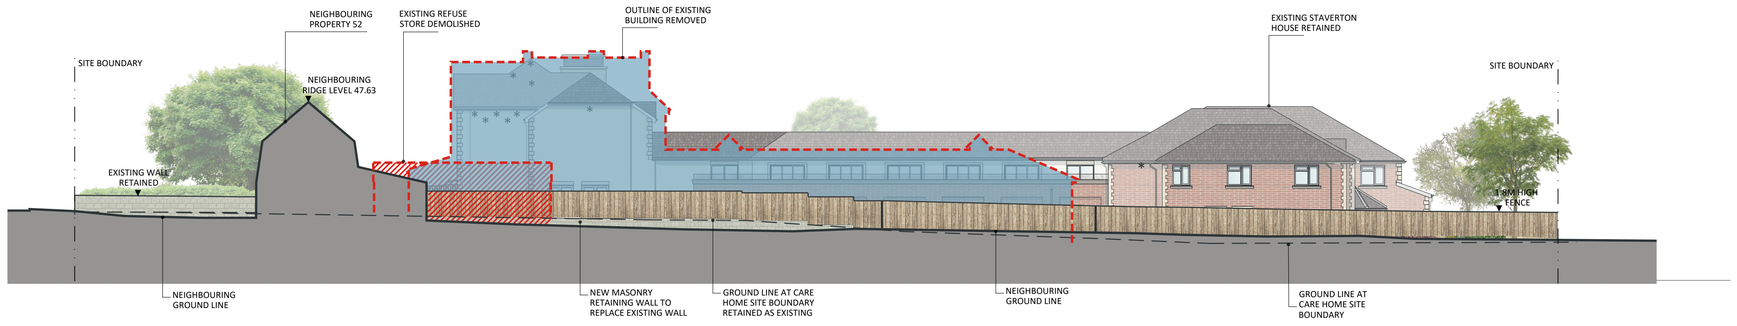

STAVERTON HOUSE, TROWBRIDGE

SITE SECTION 2

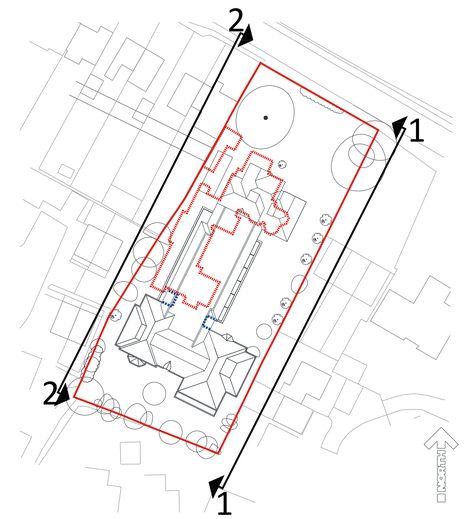

STAVERTON HOUSE, TROWBRIDGE

KEY PLAN

KEY

- SITE LEVELS (AS EXISTING)
- PROPOSED SITE LEVELS
- DEMOLISHED
- EXISTING BUILDING MASS
- OUTLINE OF APPROVED SCHEME (PL/2025/02846)
- EXISTING 1.8M HIGH CLOSE BOARDED TIMBER FENCE
- PROPOSED 1.8M HIGH CLOSE BOARDED TIMBER FENCE TO MATCH EXISTING
- EXISTING BOUNDARY WALL
- PROPOSED BOUNDARY WALL

0 5 10 15 20m

Rev.	Description	Author	Checked	Date
A	ISSUED FOR SECTION 73 APPLICATION	RZ	IC	27.04.2026

CARLESS + ADAMS
01628 665131 enquiries@carless-adams.co.uk
carless-adams.co.uk

Design the best, to live the best

Client: FIDELIA CARE LTD.

Project: STAVERTON HOUSE EXTENSION

Title: PROPOSED BOUNDARY TREATMENT SITE SECTIONS

C+A no.: 1075

scale	author	chk'd	date	sheet size
1:200	RZ	GW	07.02.2025	A1

project.	org.	zone.	level.	type.	role.	class.	num.	status.	rev.
A-1075					A		41		A

For construction purposes dimensions shall not be scaled & figured dimensions must be verified on site before work commences.
This drawing is Copyright ©