




EXISTING SIDE ELEVATION


PROPOSED FRONT ELEVATION

PROPOSED REAR ELEVATION


EXISTING SIDE ELEVATION

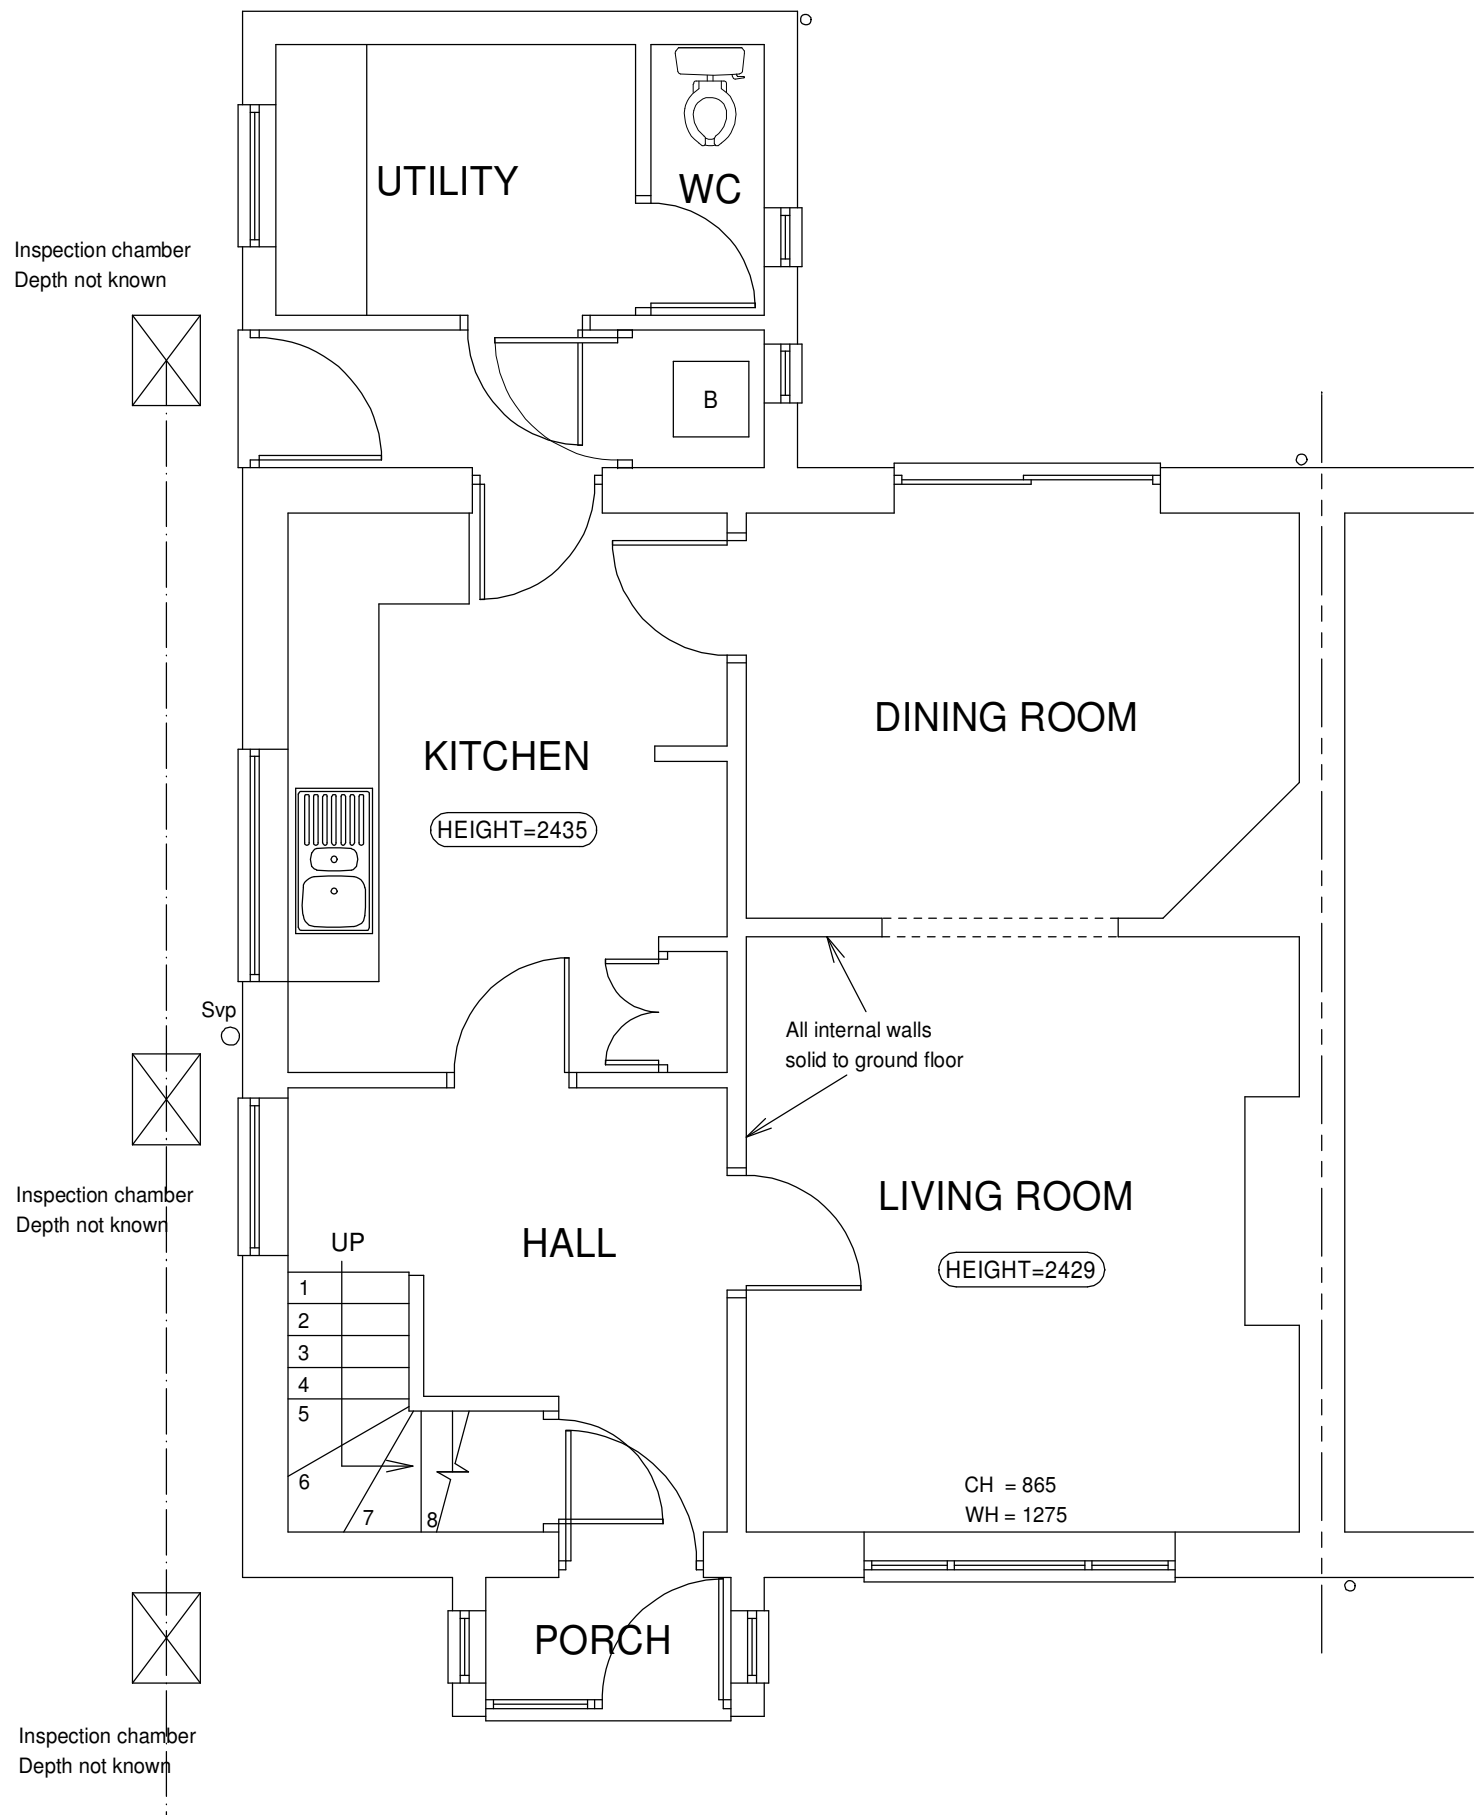


EXISTING GROUND FLOOR PLAN

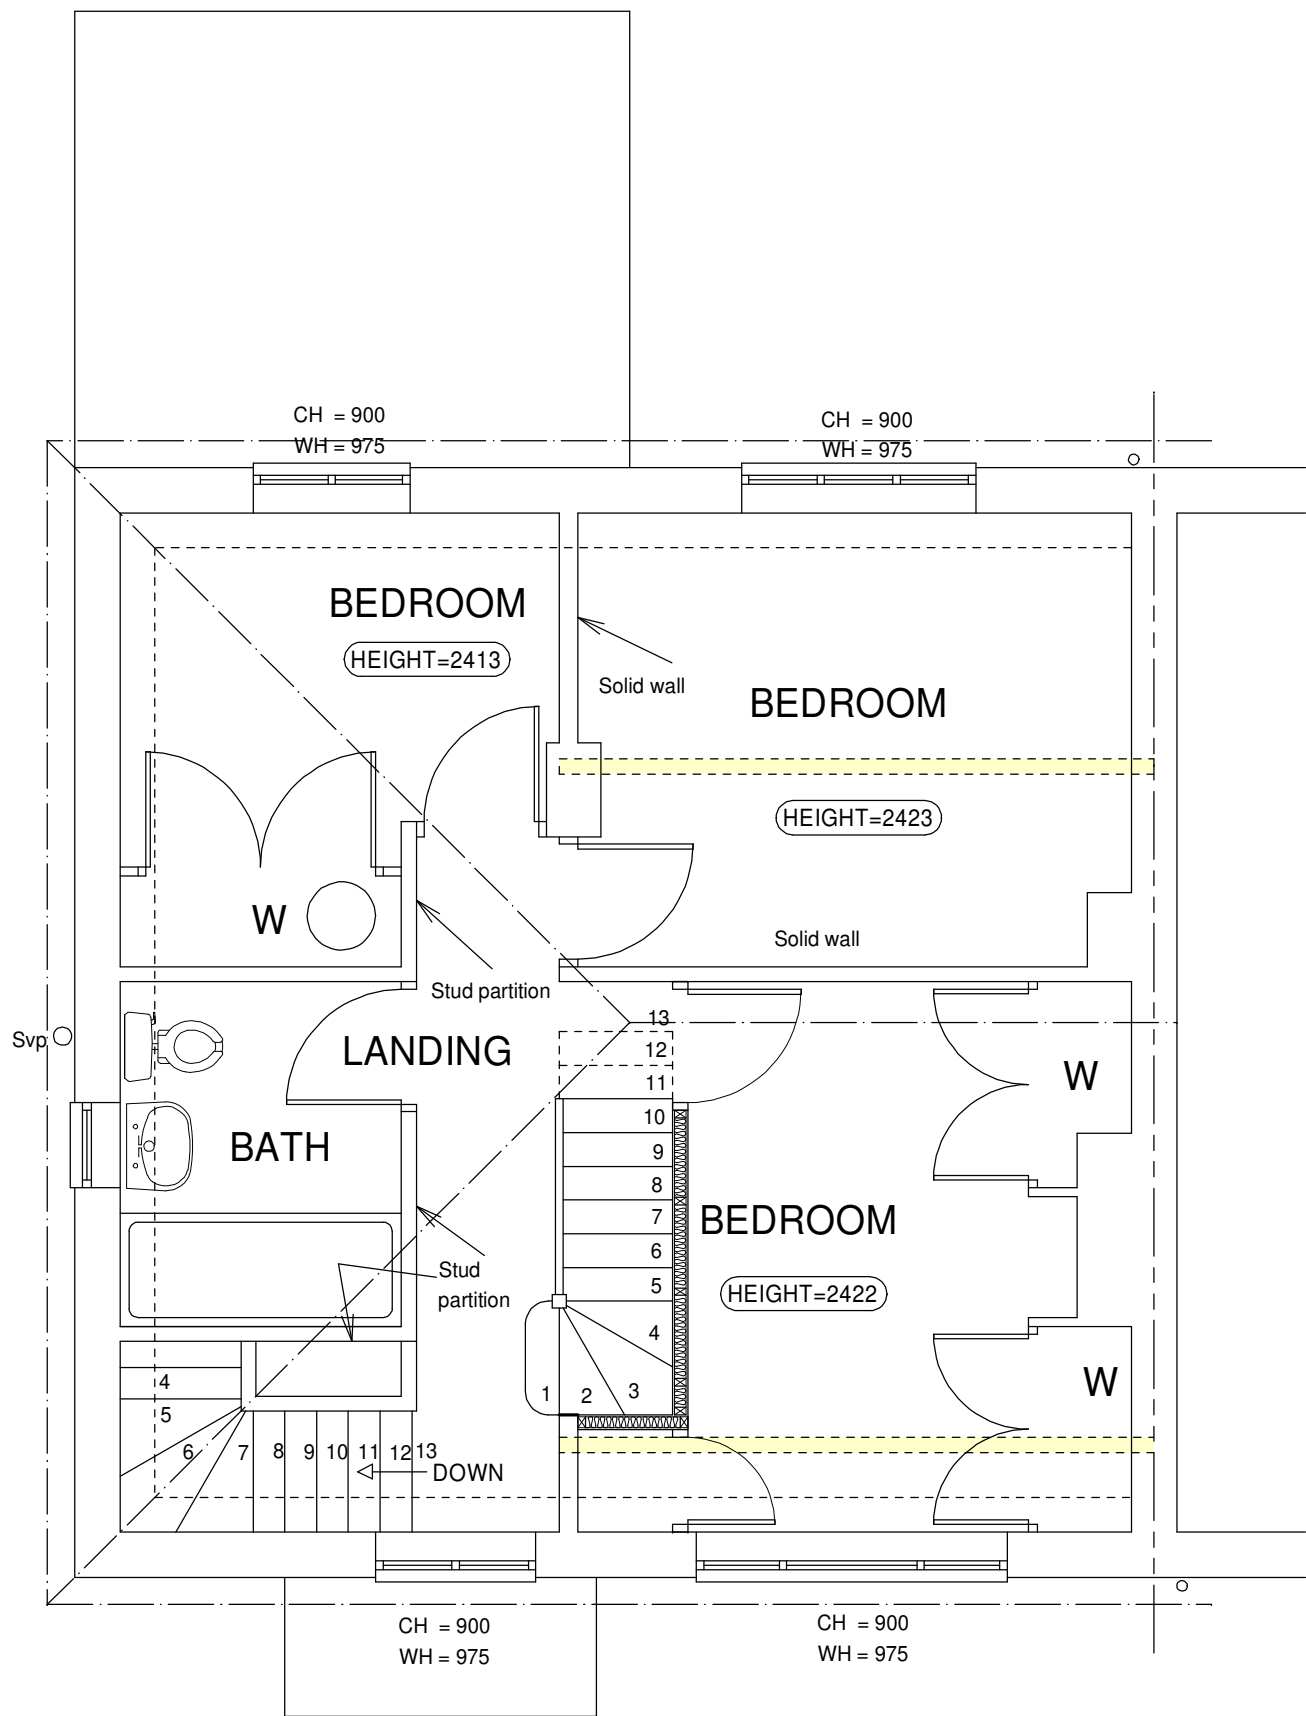


PROPOSED FIRST FLOOR PLAN

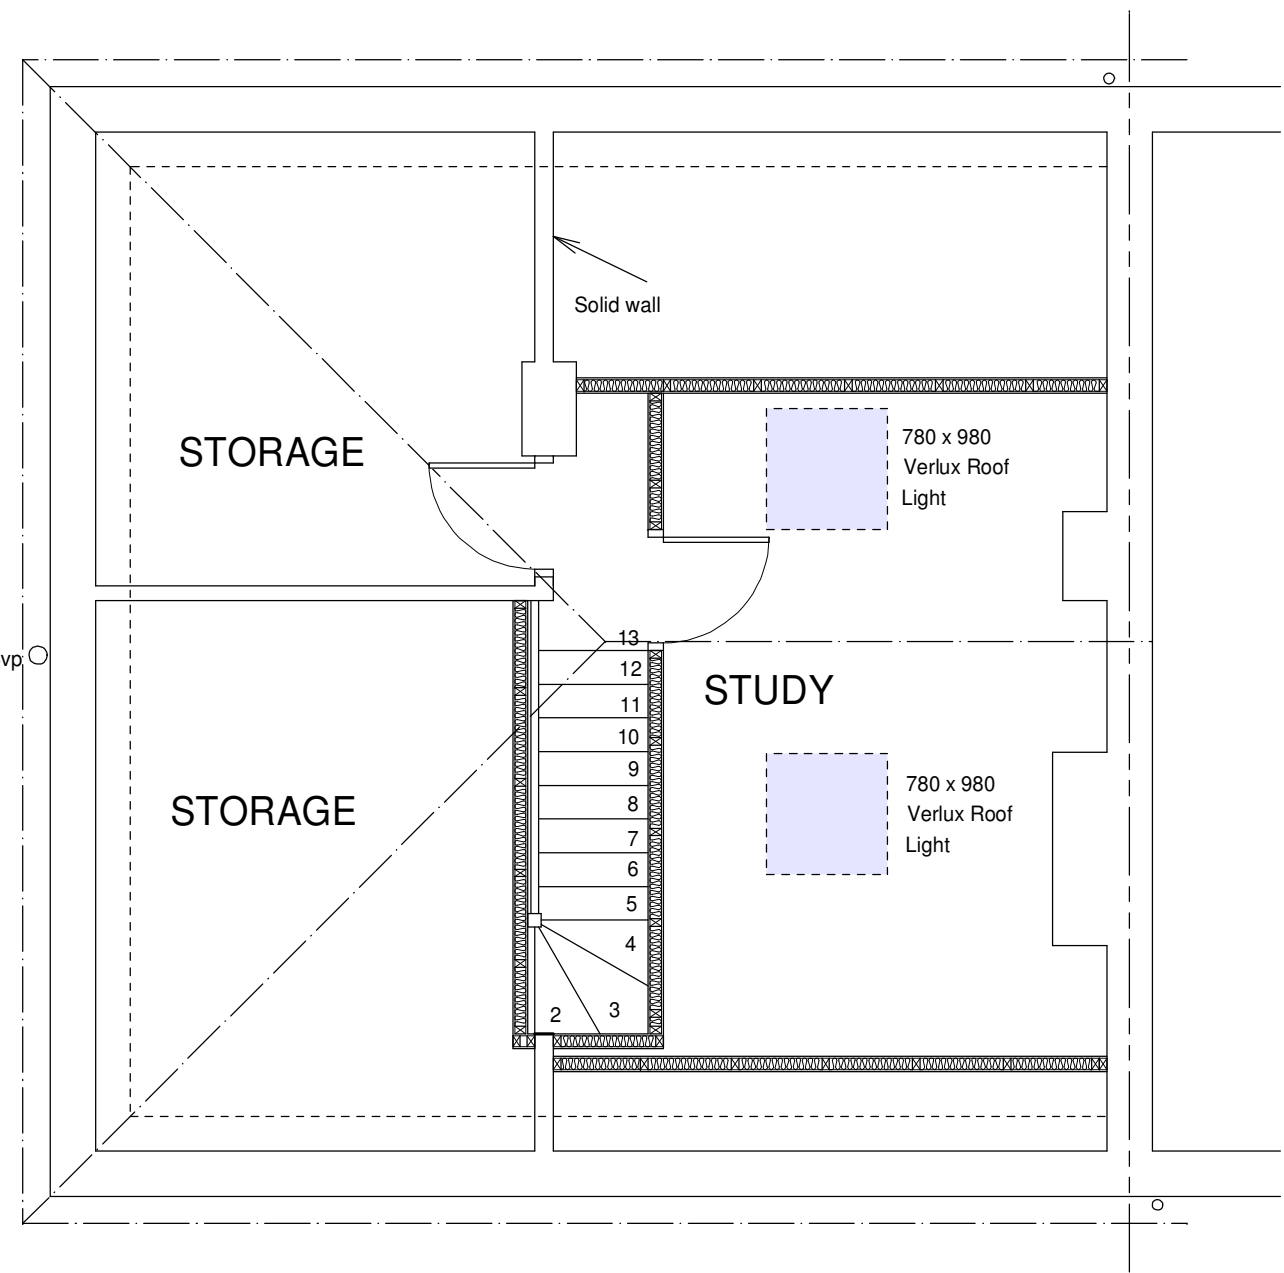

PROPOSED SECOND FLOOR PLAN

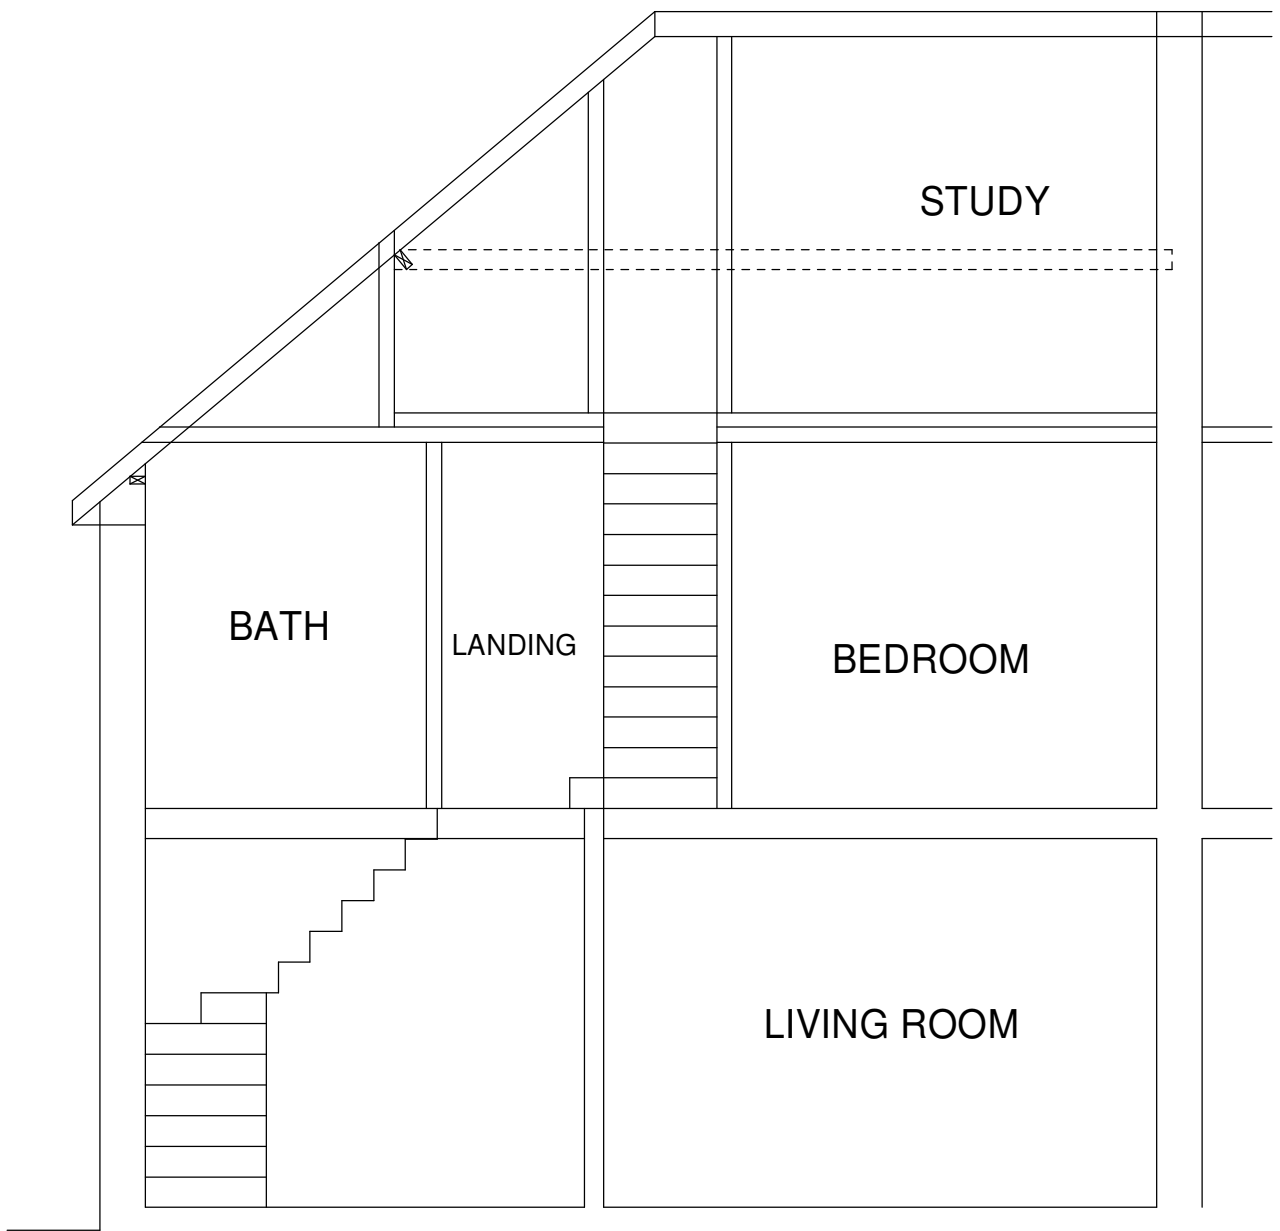

PROPOSED SECTION

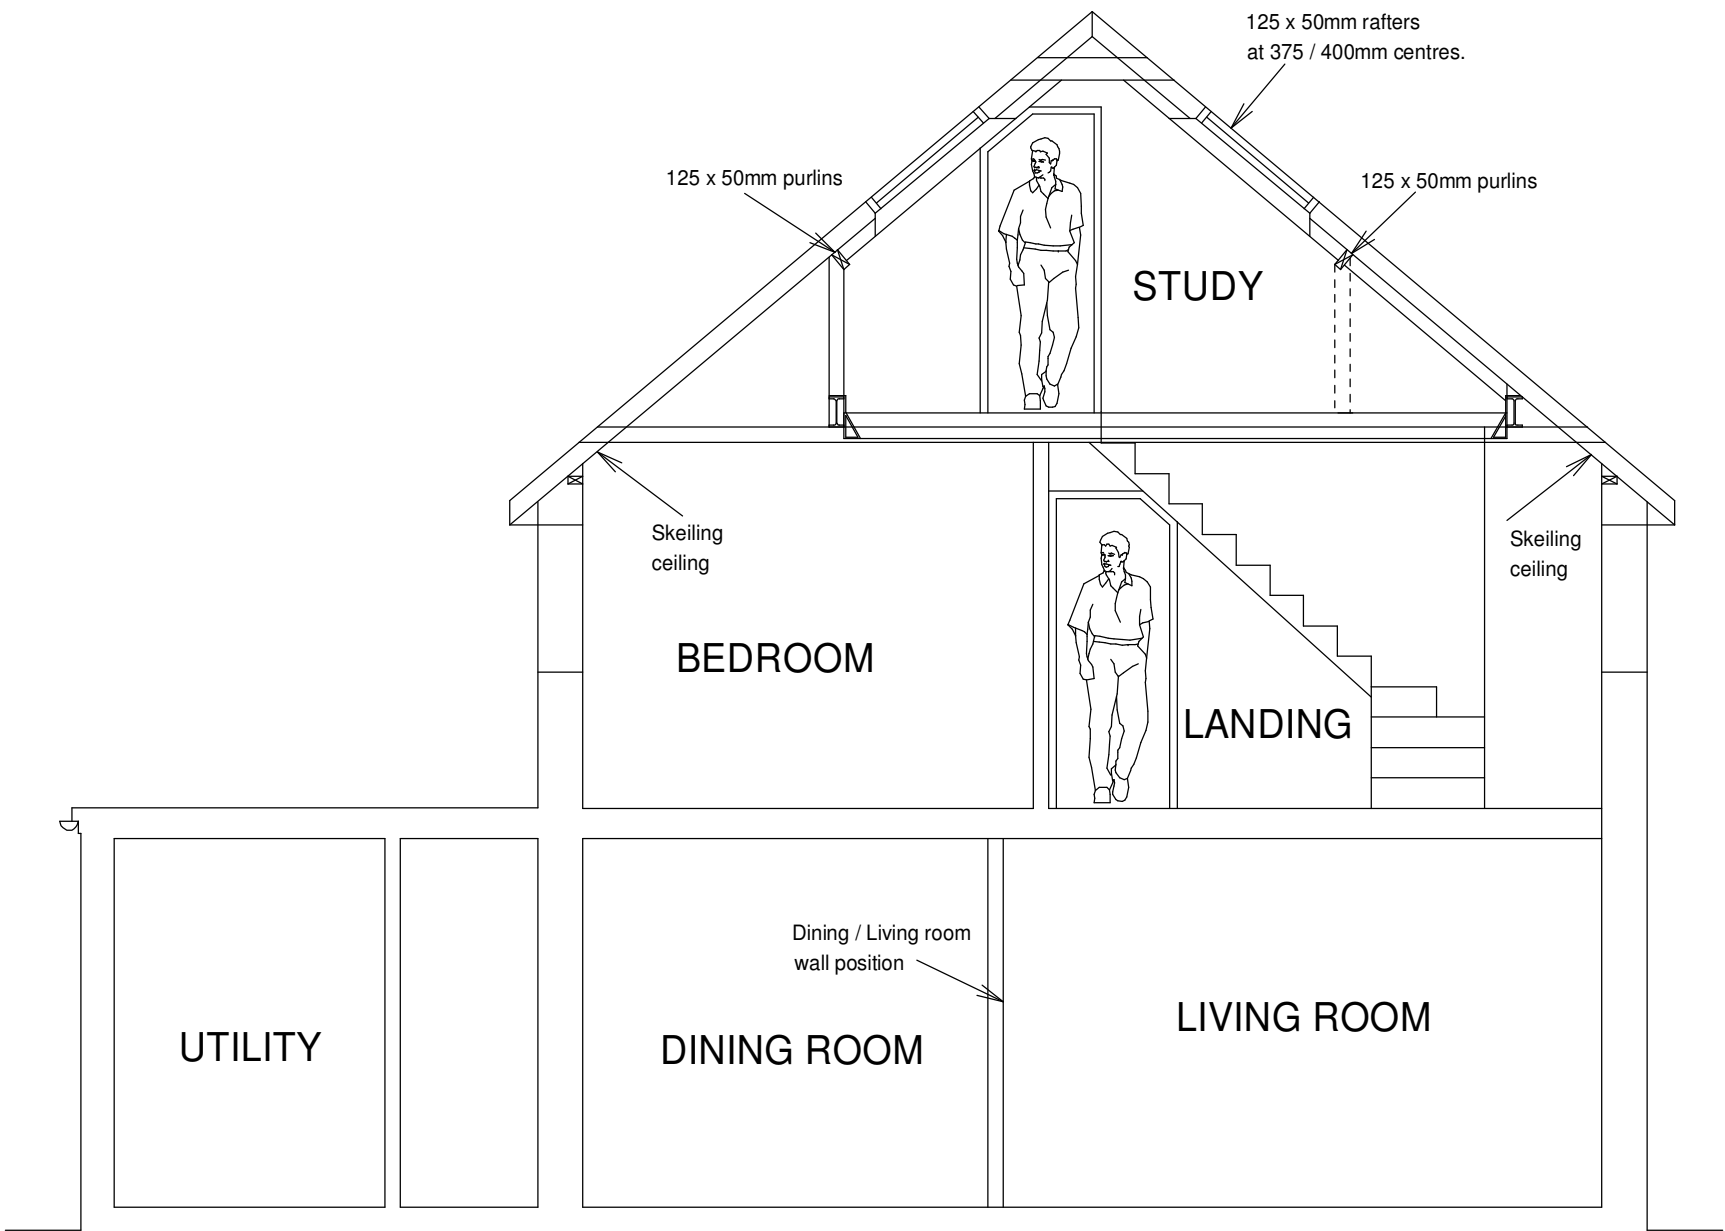


PROPOSED SECTION

NOTE.
THIS DRAWING HAS BEEN PREPARED
TO OBTAIN LDC CONSENT ONLY.
IT IS NOT TO BE USED FOR
CONSTRUCTION PURPOSES.

ALL DIMENSIONS APPROXIMATE.
THESE PLANS CAN BE SCALED FOR
PLANNING PURPOSES ONLY.

CIL FLOOR AREAS CALC	
EXISTING GROUND FLOOR PLAN	- 54.8 SQM
EXISTING FIRST FLOOR PLAN	- 45.0 SQM
EXISTING TOTAL FLOOR AREA	- 99.8 SQM
PROPOSED GROUND FLOOR PLAN	- 54.8 SQM
PROPOSED FIRST FLOOR PLAN	- 45.0 SQM
PROPOSED SECOND FLOOR PLAN	- 13.4 SQM
PROPOSED TOTAL FLOOR AREA	- 113.2 SQM
TOTAL ADDITIONAL FLOOR AREA	- 13.4 SQM
PROPOSED NEW EXTENSIONS TOTAL	- 13.4 SQM

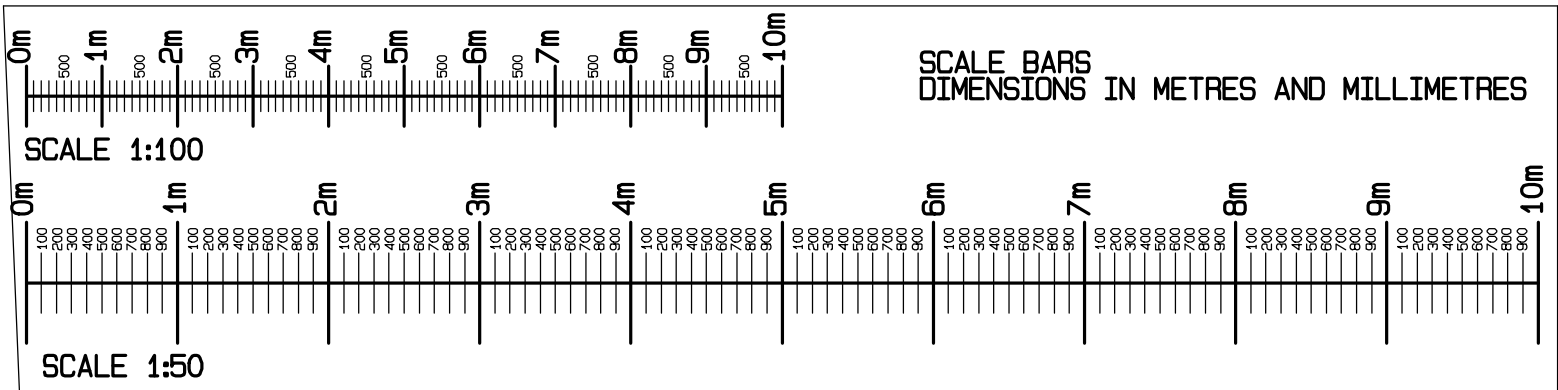

NEIL ARMSTRONG ARCHITECTURAL SERVICES		
31 Church Ground, South Marston, Swindon, Wilts, SN3 4PL. Tel: 01753 632158 Mobile: 07971 881162		
client	MS R HOGAN ALDBOURNE NEAR SWINDON WILTS SN8 2EB	
project	47 LOTTAGE ROAD ALDBOURNE NEAR SWINDON WILTS SN8 2EB	
title	PROPOSED VELUX LOFT CONVERSION	
scale	date	drawn
1:100	15-4-2026	NBA
1:50		paper
revision	no.	A1
	Y26-100-2	
Work to figured dimensions only. Any queries should be referred to the address shown above. This drawing is the Copyright of Neil Armstrong Architectural Services and shall not be altered, copied or reproduced in anyway without prior written consent.		