



SITE LOCATION PLAN
AREA 4 HA
SCALE:1:1250
DEMISE COORDINATES:385284,169087

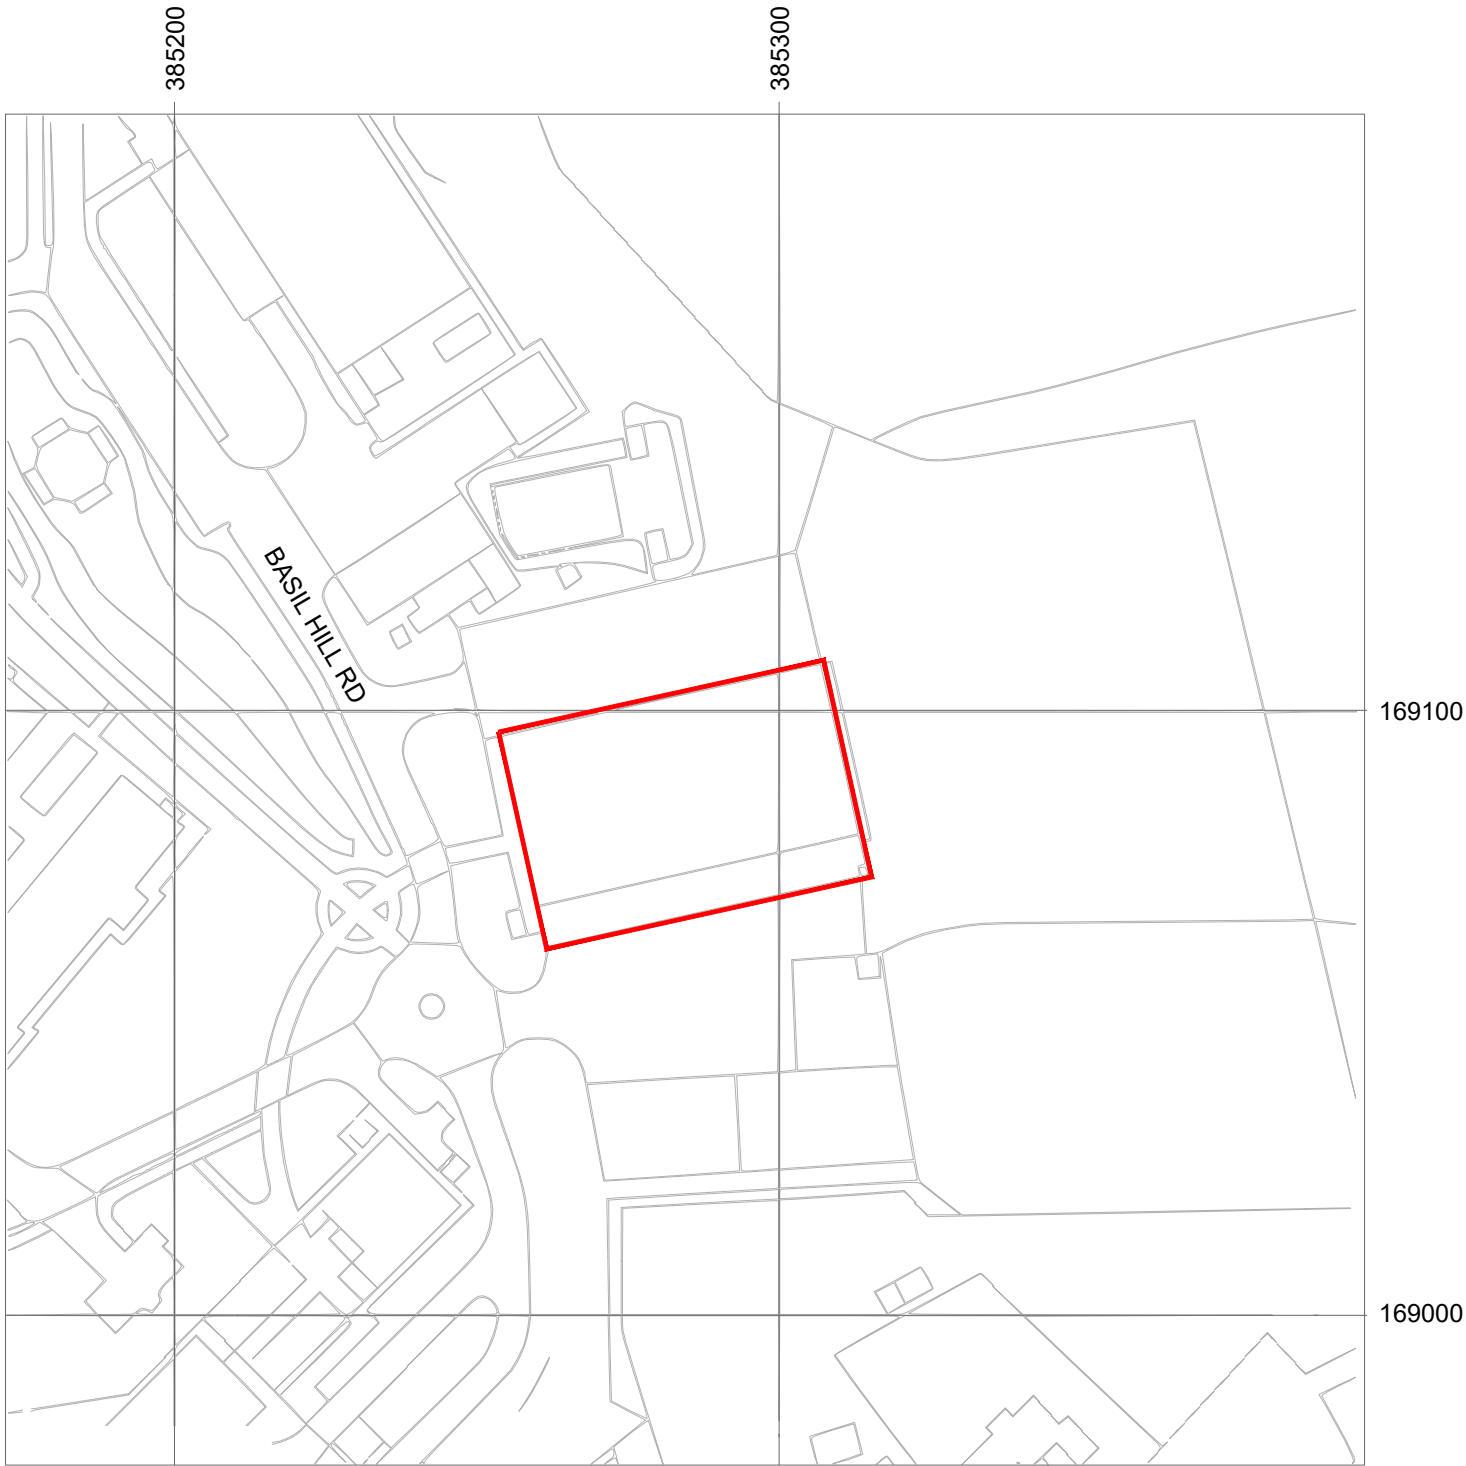

Supplied by Streetwise Maps Ltd
www.streetwise.net
Licence No: 100047474

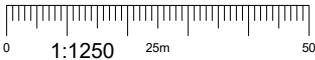

NOTES:

1. ALL DIMENSIONS IN MM UNLESS OTHERWISE NOTED.

Demise:

Company:	Project:	Purpose of Issue:	Issue:
CUSTOM SOLAR	Project	Planning	A
Date:	23/04/2026	Revision / Upgrade Description:	
Drawn:	A.Marquez	First Issue	
Checked:	Ed.Salkild		
Approved:	CS DA		

CUSTOM SOLAR

CUSTOM SOLAR

part of **mitie**
power & grid

Custom Solar Ltd
Sunbeam House
Broombank Road
Chesterfield, S41 9QJ

T: 01246 488488
www.customsolar.co.uk
sales@customsolar.co.uk

Site Name:

CS - MOD CORSHAM 2

Address:

Westwells Rd,
Corsham, SN13 9GB

Title:

002 SITE LOCATION PLAN

Project:

PROJECT

Purpose of Issue:

PLANNING

Master Drawing Register No:

CS - MOD Corsham 2_GA

Issue:

A