


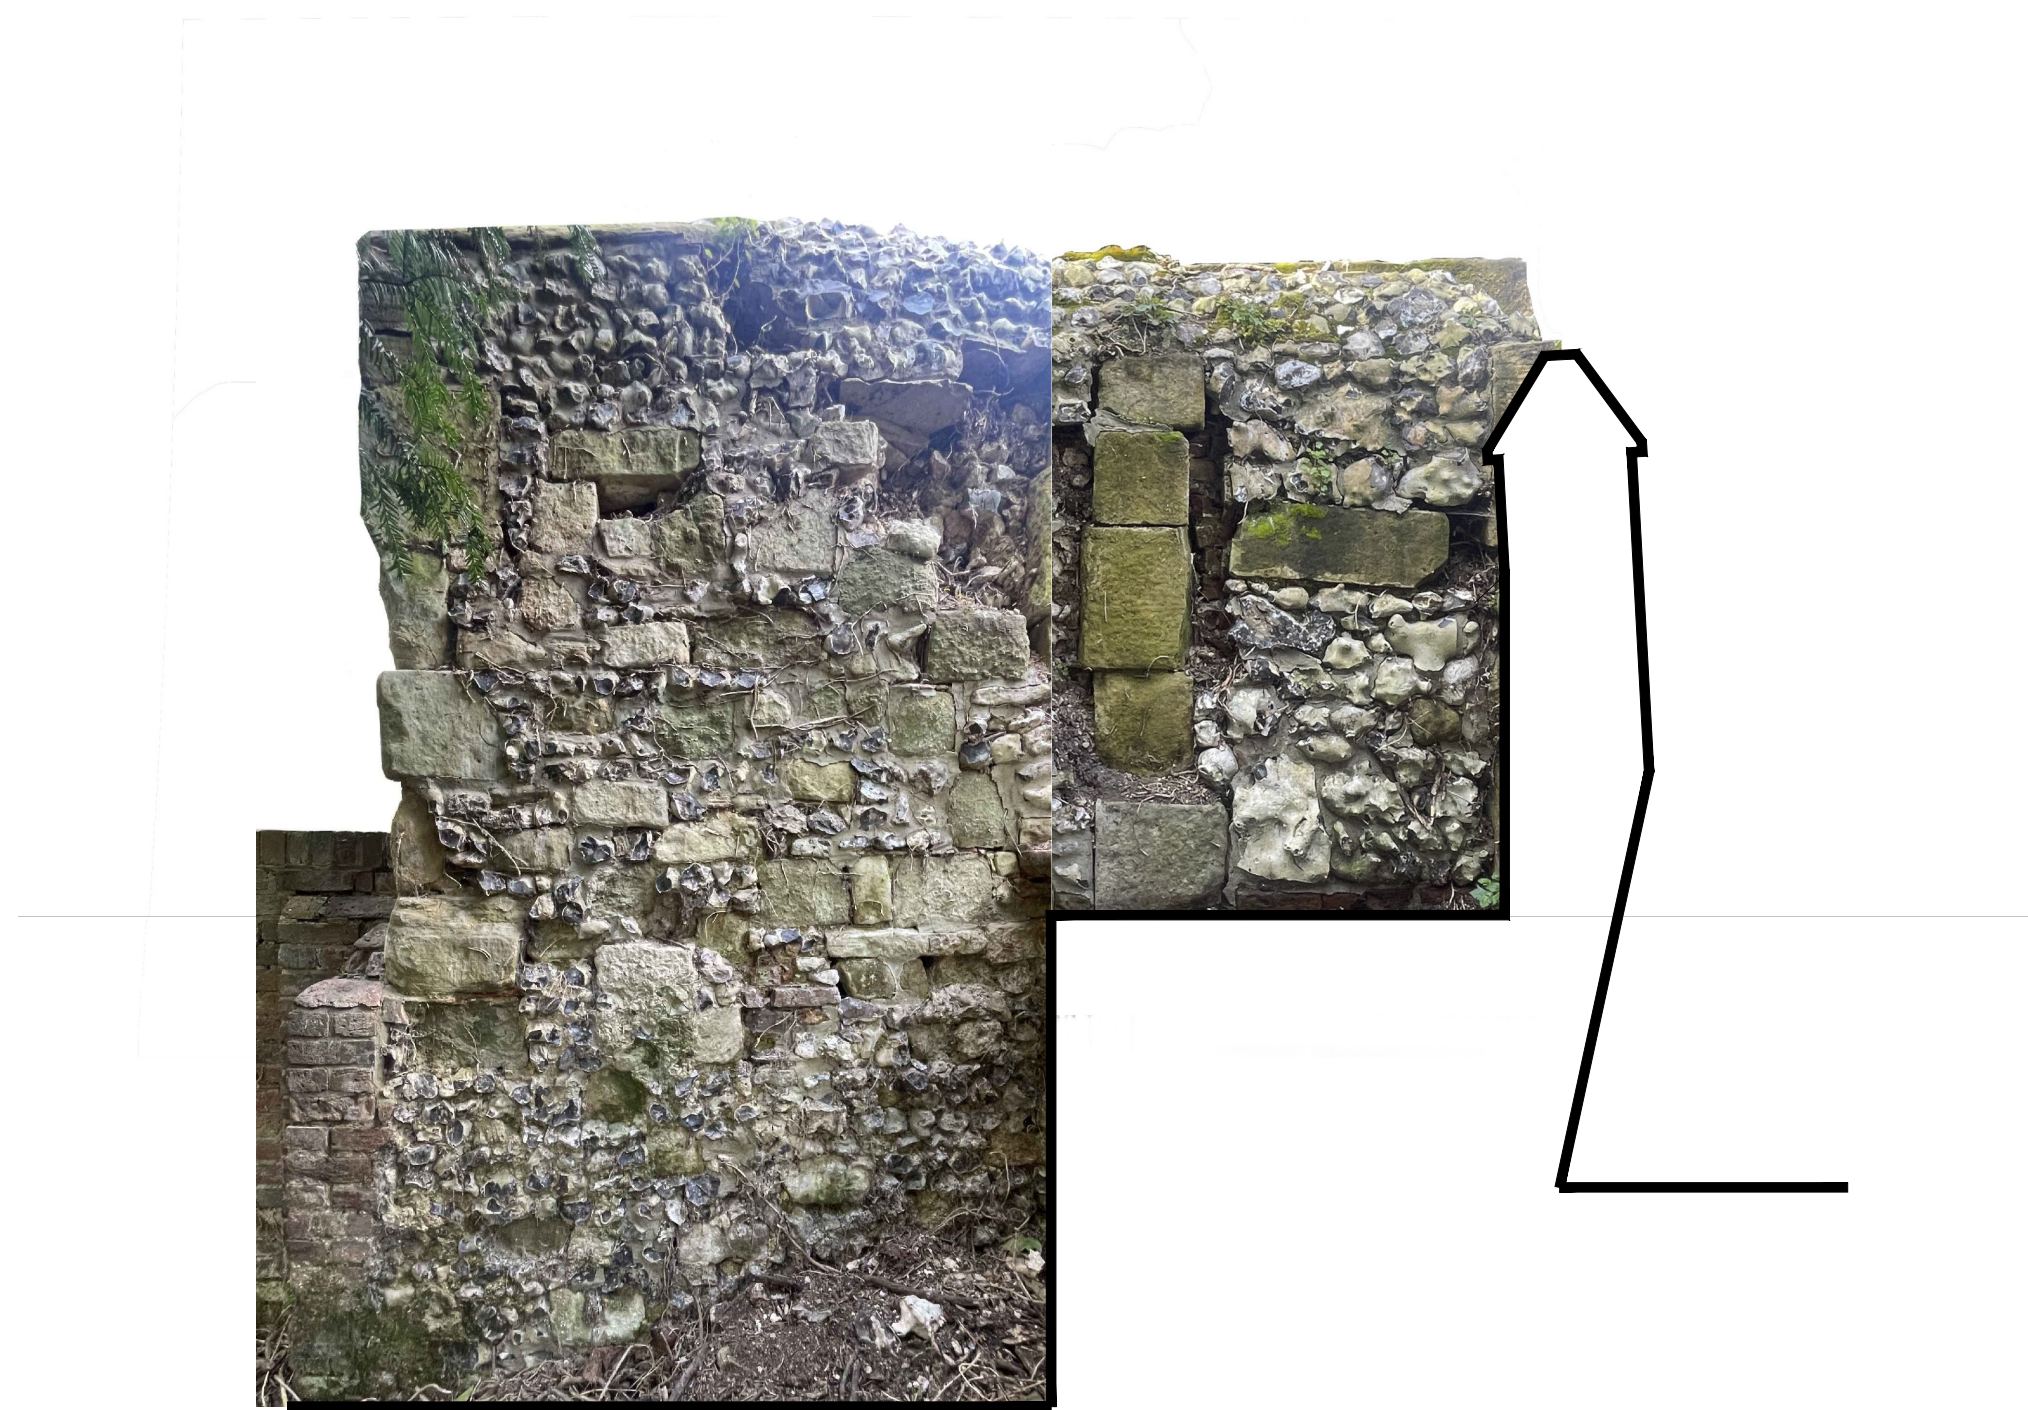

1 WEST ELEVATION OF PARTY WALL BETWEEN 17 AND 18  
S-08 1:20



2 WEST ELEVATION OF PARTY WALL BETWEEN 17 AND 18  
S-08 1:20