

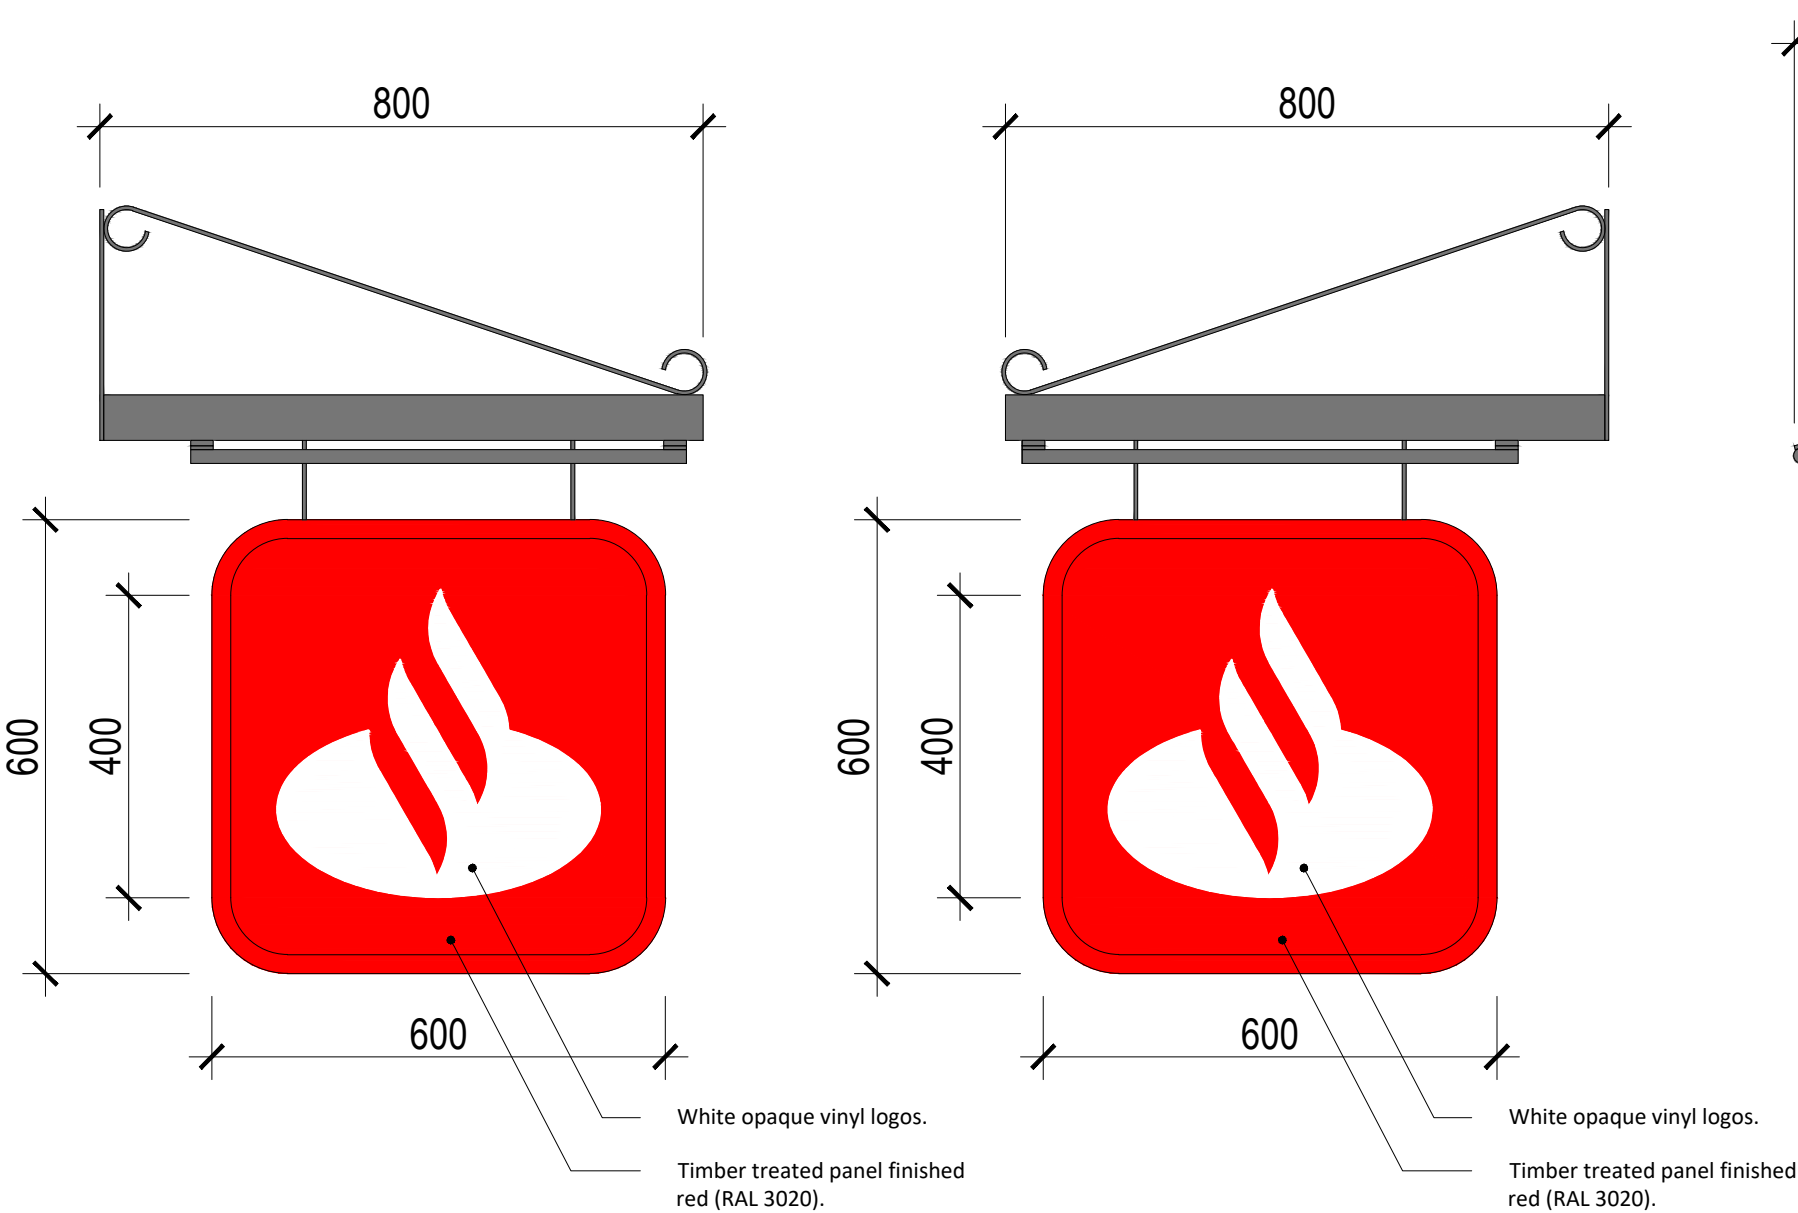


SIGN TYPE P4C
EXTERNALLY ILLUMINATED PROJECTING SIGN

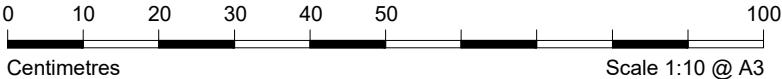

LEFT HAND SIDE ELEVATION

PROPOSED EXTERNAL PROJECTING SIGN
ELEVATION DETAIL
1:10 @ A3

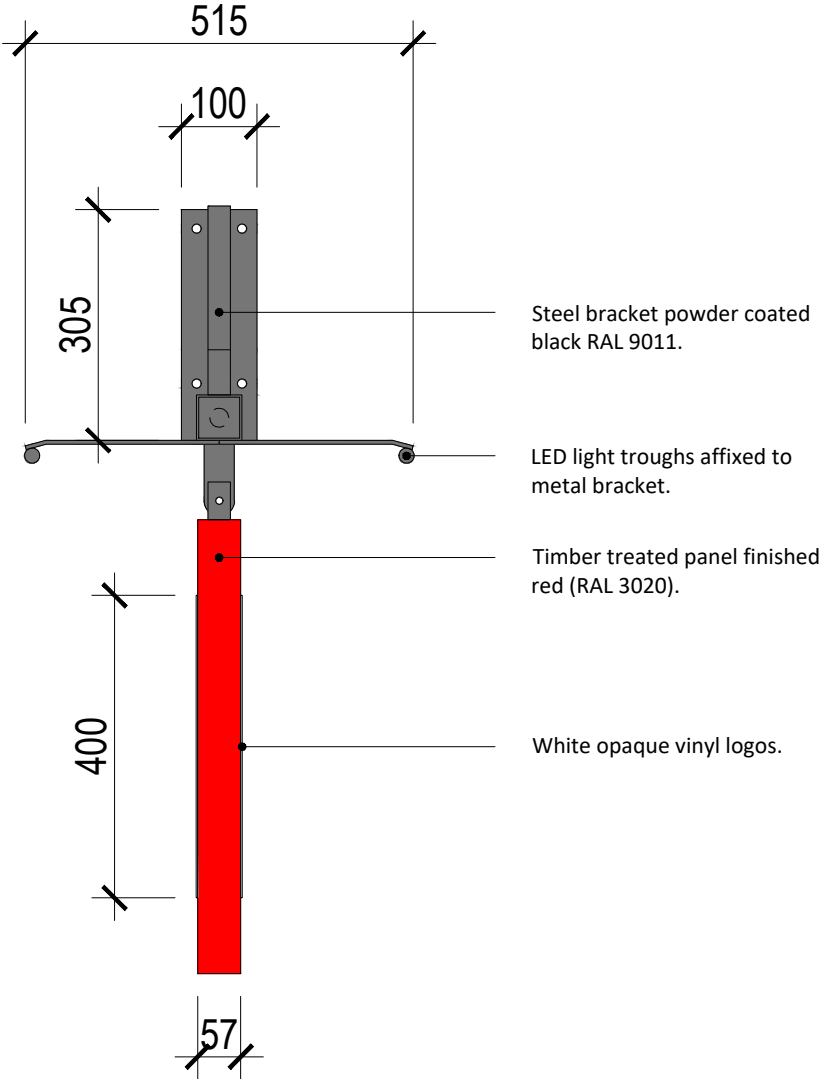

Notes.
This Drawing is the copyright and property of Santander UK PLC. It must not be copied or published without written consent.

Do not scale from this drawing.

Rev	Description	Date	By

PLANNING

Client

Project

Salisbury
53 Silver Street,
Wiltshire, SP1 2NG

Title

Proposed External Projecting
Signage Detail

Scale

1:10 @ A3

Drm

BG

App

Date

29/04/2026

Date

Client drawing number

SalisburySL-0088-DE-HS-PR-PL

rev.

-