


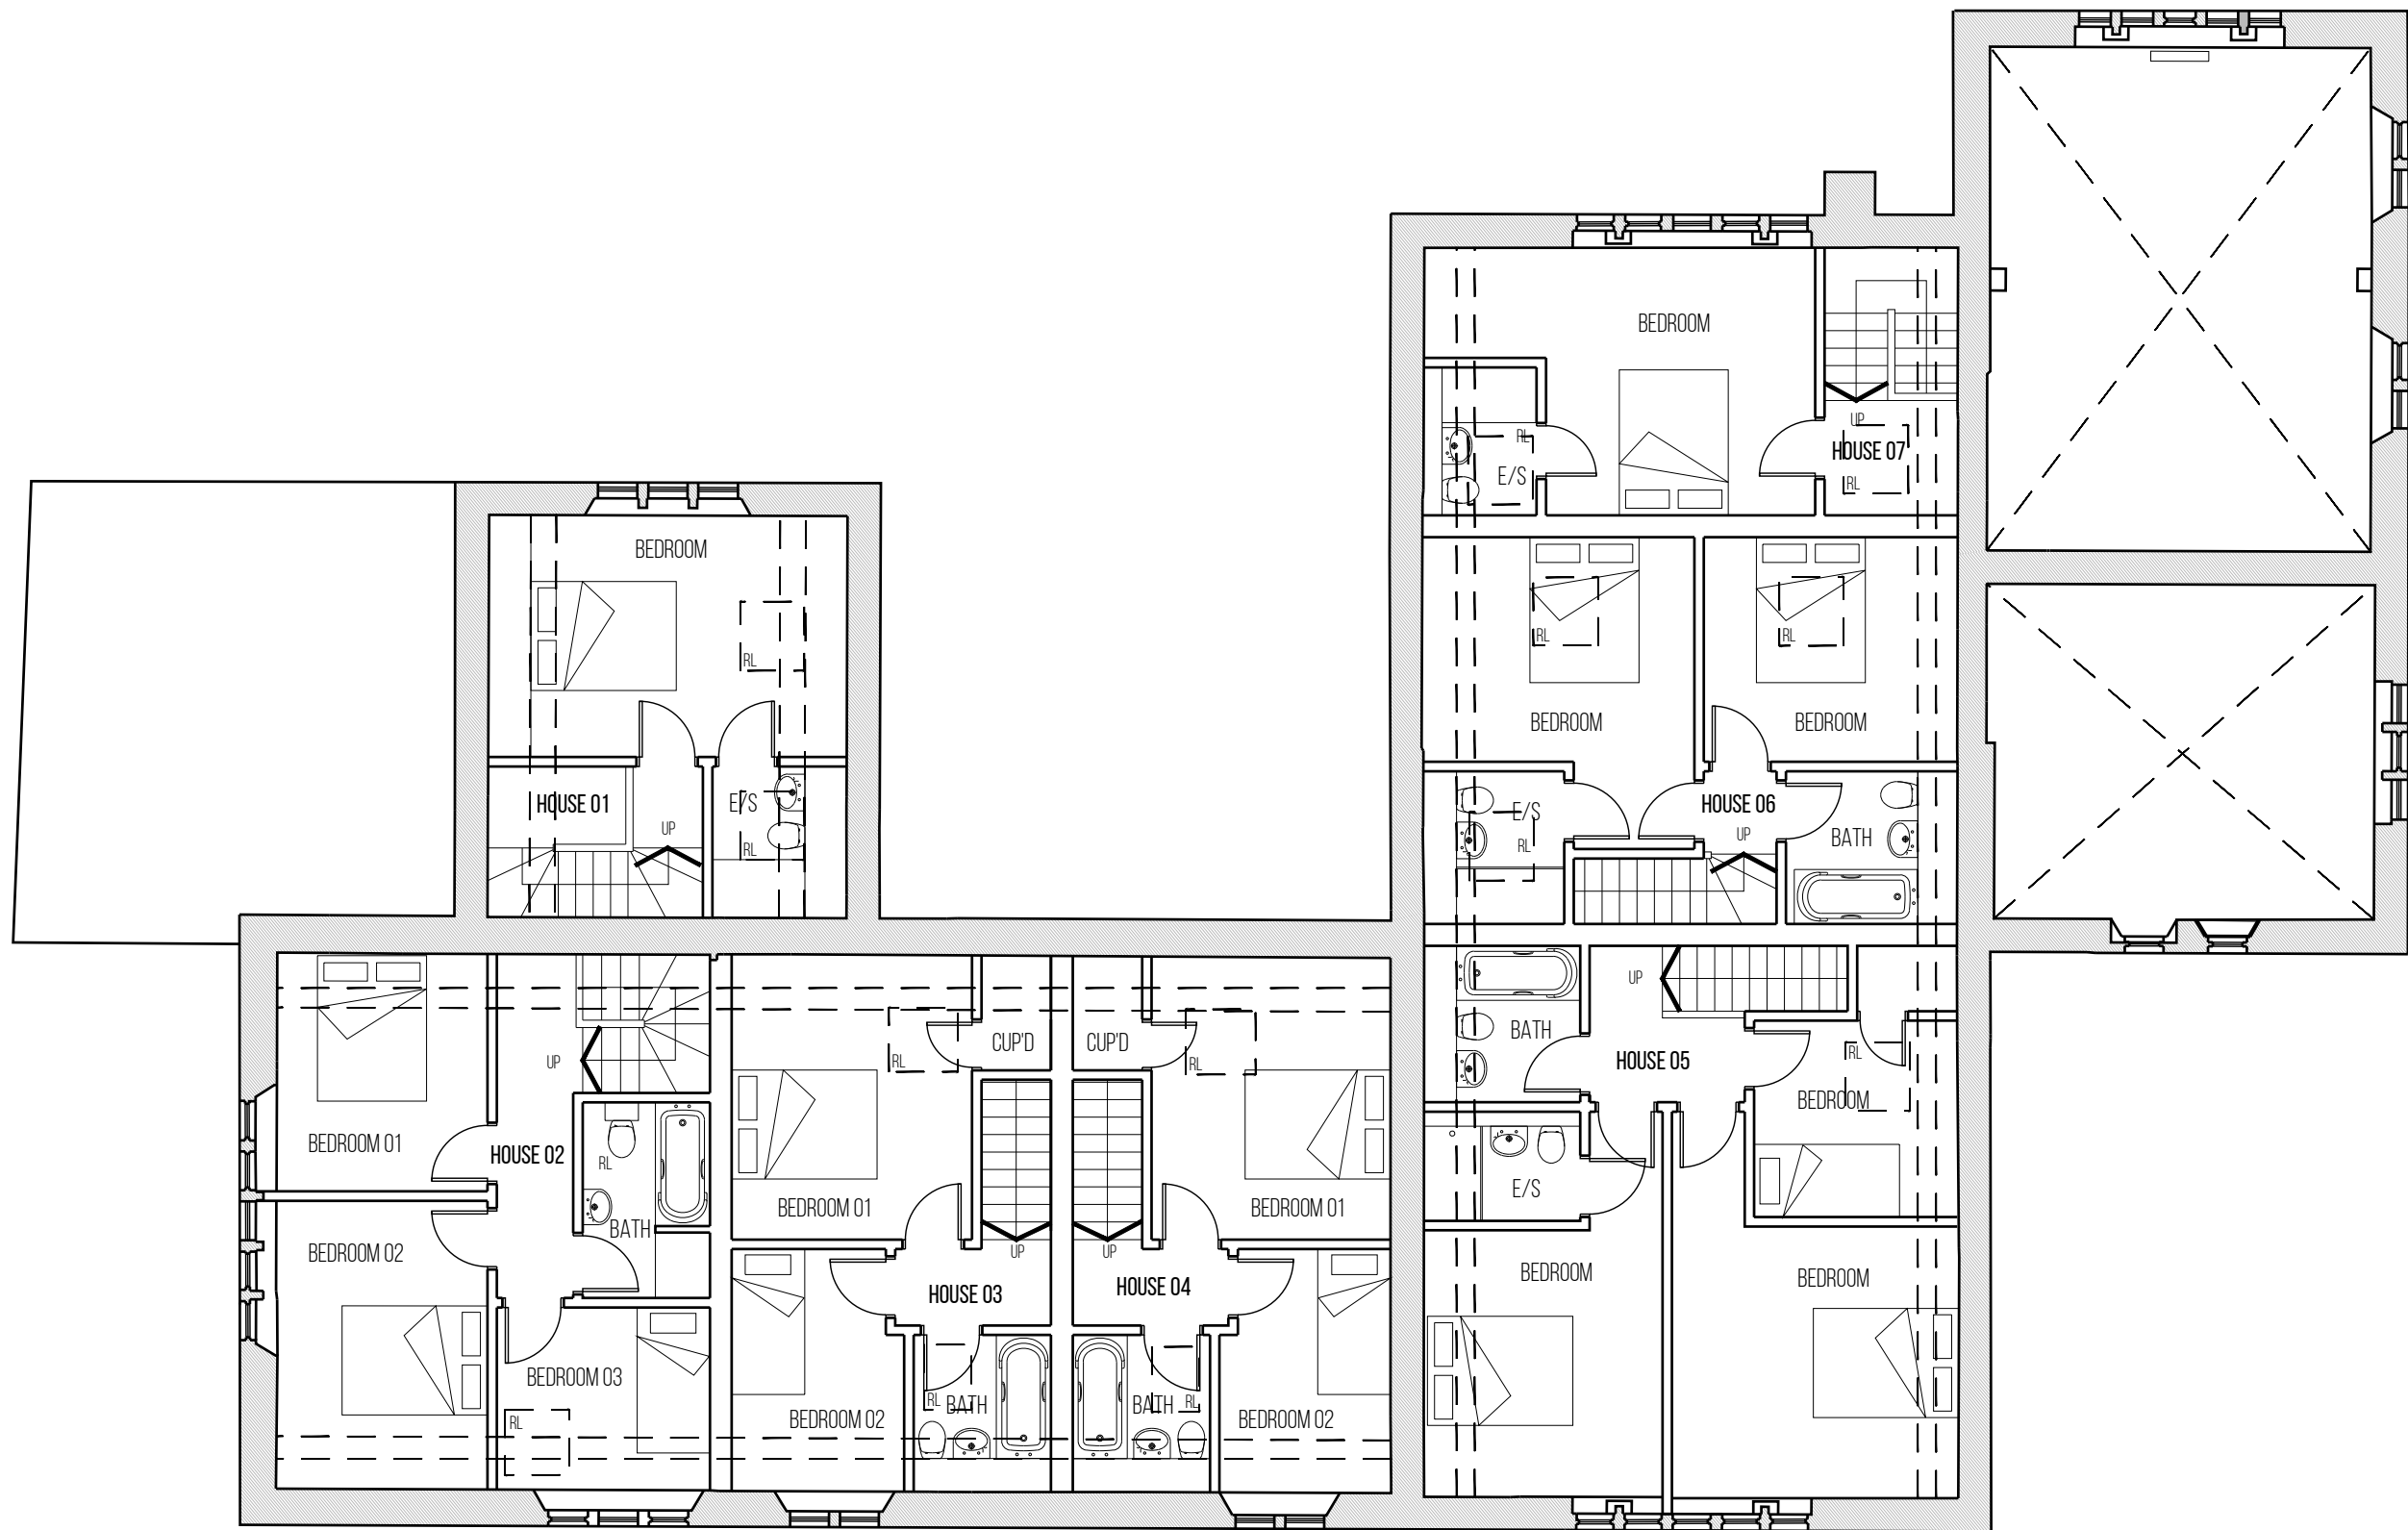

REV 07 - HOUSE 1 - LAYOUT ALTERED TO PROVIDE 3 BEDROOMS. ROOFLIGHT TO BED 3  
REPOSITIONED. ROOFLIGHT TO BATH REMOVED  
HOUSE 3 - BED 2 ROOFLIGHT REMOVED  
HOUSE 4 - BED 2 ROOFLIGHT REMOVED  
HOUSE 6 - BATH ROOFLIGHT REMOVED  
MINOR INTERNAL ALTERATIONS TO PLAN LAYOUTS

# STONE DEVELOPMENTS WILTSHIRE LIMITED

|          |                              |
|----------|------------------------------|
| PROJECT  | RESIDENTIAL CONVERSION       |
| LOCATION | TRINITY SCHOOL<br>TROWBRIDGE |
| TITLE    | PROPOSED FF PLAN             |
| DATE     | JULY 2025                    |
| SCALE    | 1:100 @ A3                   |
| DRAWN BY | CM                           |
| DRG NO.  | 2505-SDWL-XX-01-DR-C-3111-07 |

ISSUE: SKETCH PLANNING BUILDING REGS TENDER CONSTRUCTION APPROVAL

SCALE @ 1:100

