

PROPOSED ELEVATION

Replacement Boundary Fence — Adjacent to Public Footpath

SPECIFICATION:


Close-board pressure-treated softwood fence, 2400mm high.

100 x 100mm posts at 1800mm centres.


150mm precast concrete gravel board to base.

3 No. arris rails per bay. Capping rail to top.

Finish: pressure-treated softwood, natural brown.

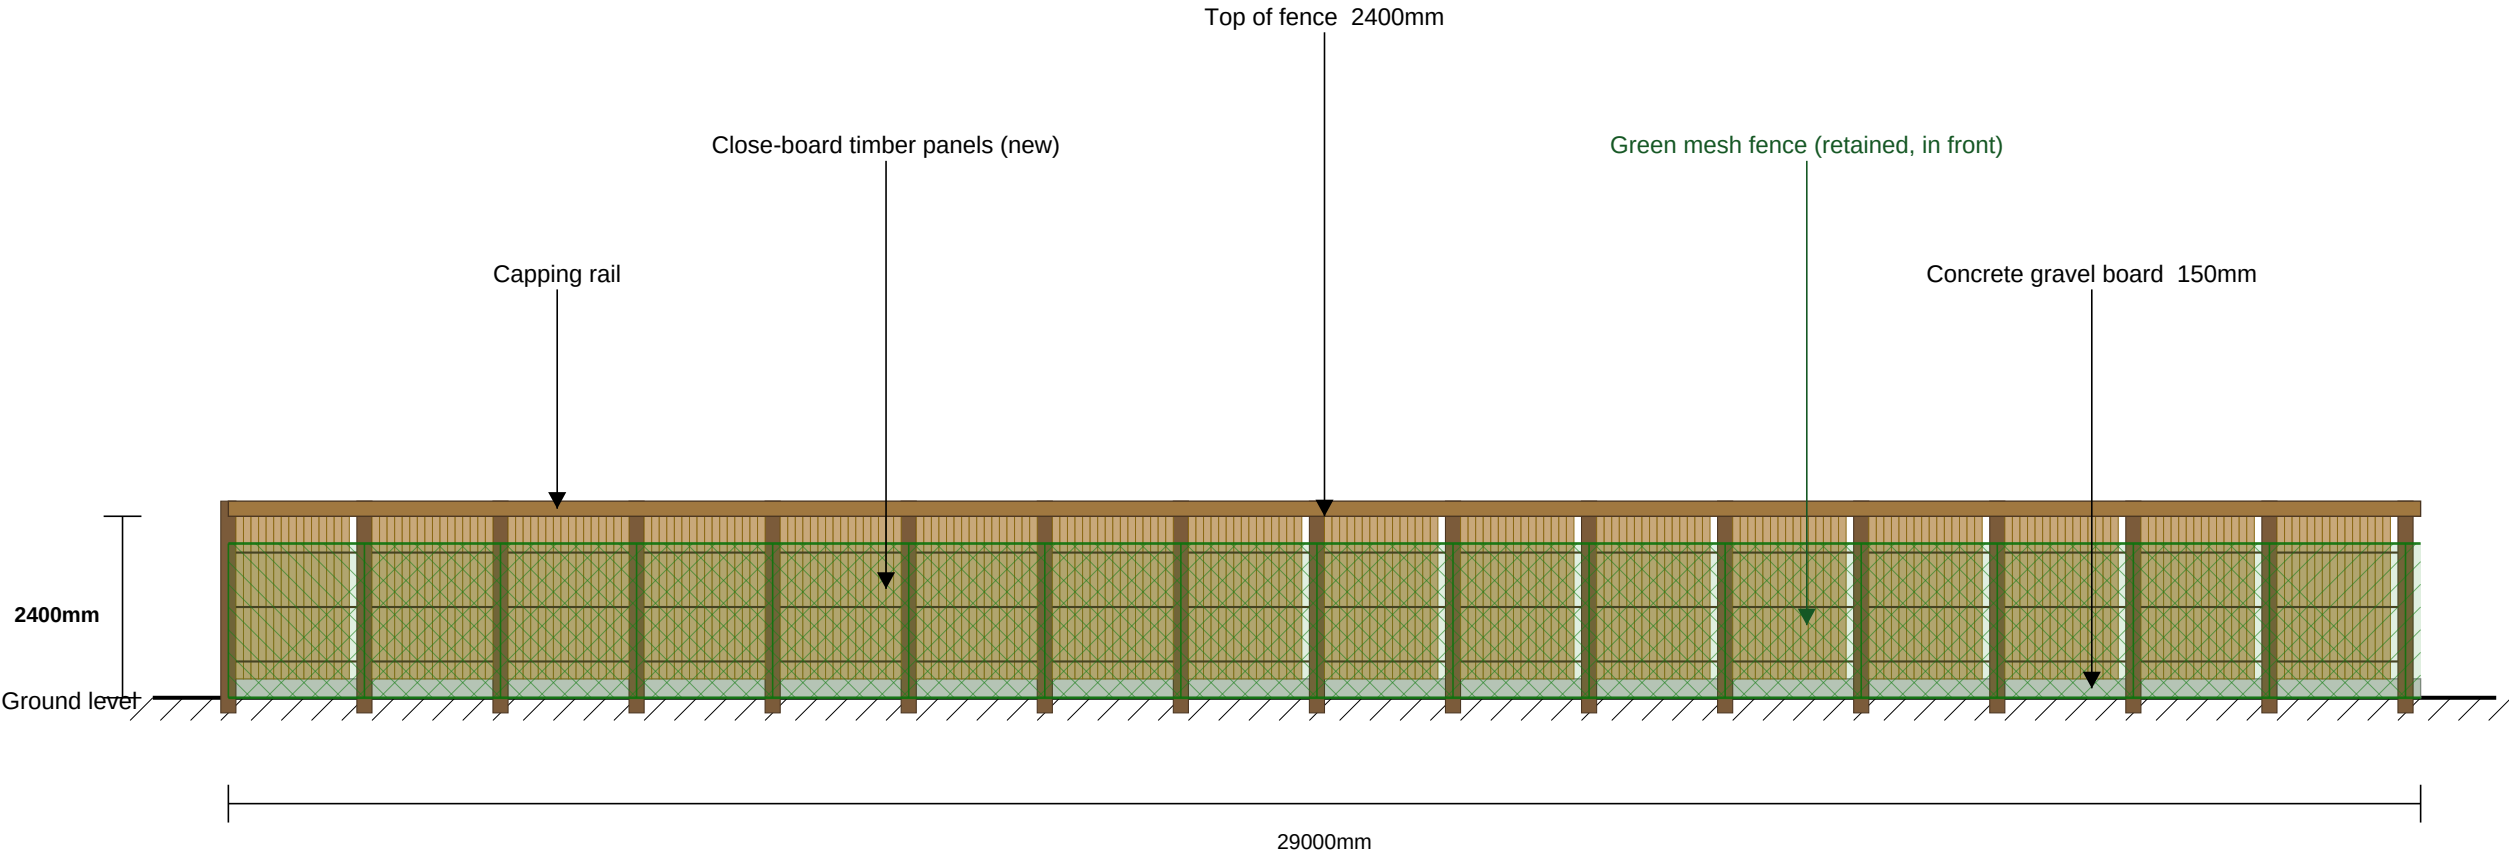

SCALE BAR 1:100 (A3) — each division = 1 metre

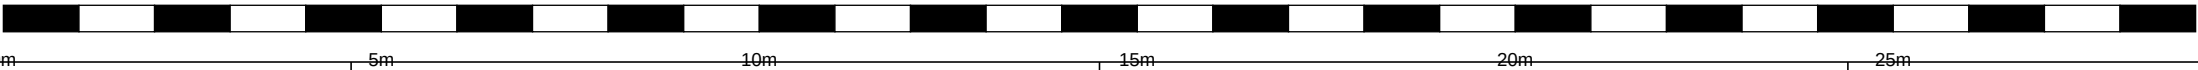

PROJECT:

Replacement Fence
Avenham House, Cricklade, SN6 6BY
All dimensions in millimetres. Do not scale from this drawing.

DRAWING TITLE:

Proposed Elevation — Replacement Fence
(Adjacent to Public Footpath)

SCALE:

1:100
Paper Size: A3
Print at ACTUAL SIZE

DRAWING NO / DATE:

EL-PR-01
April 2026