


EXISTING ELEVATION

Boundary Fence — Adjacent to Public Footpath

Note: Existing fence in poor condition — leaning posts, missing/broken panels, decayed timber

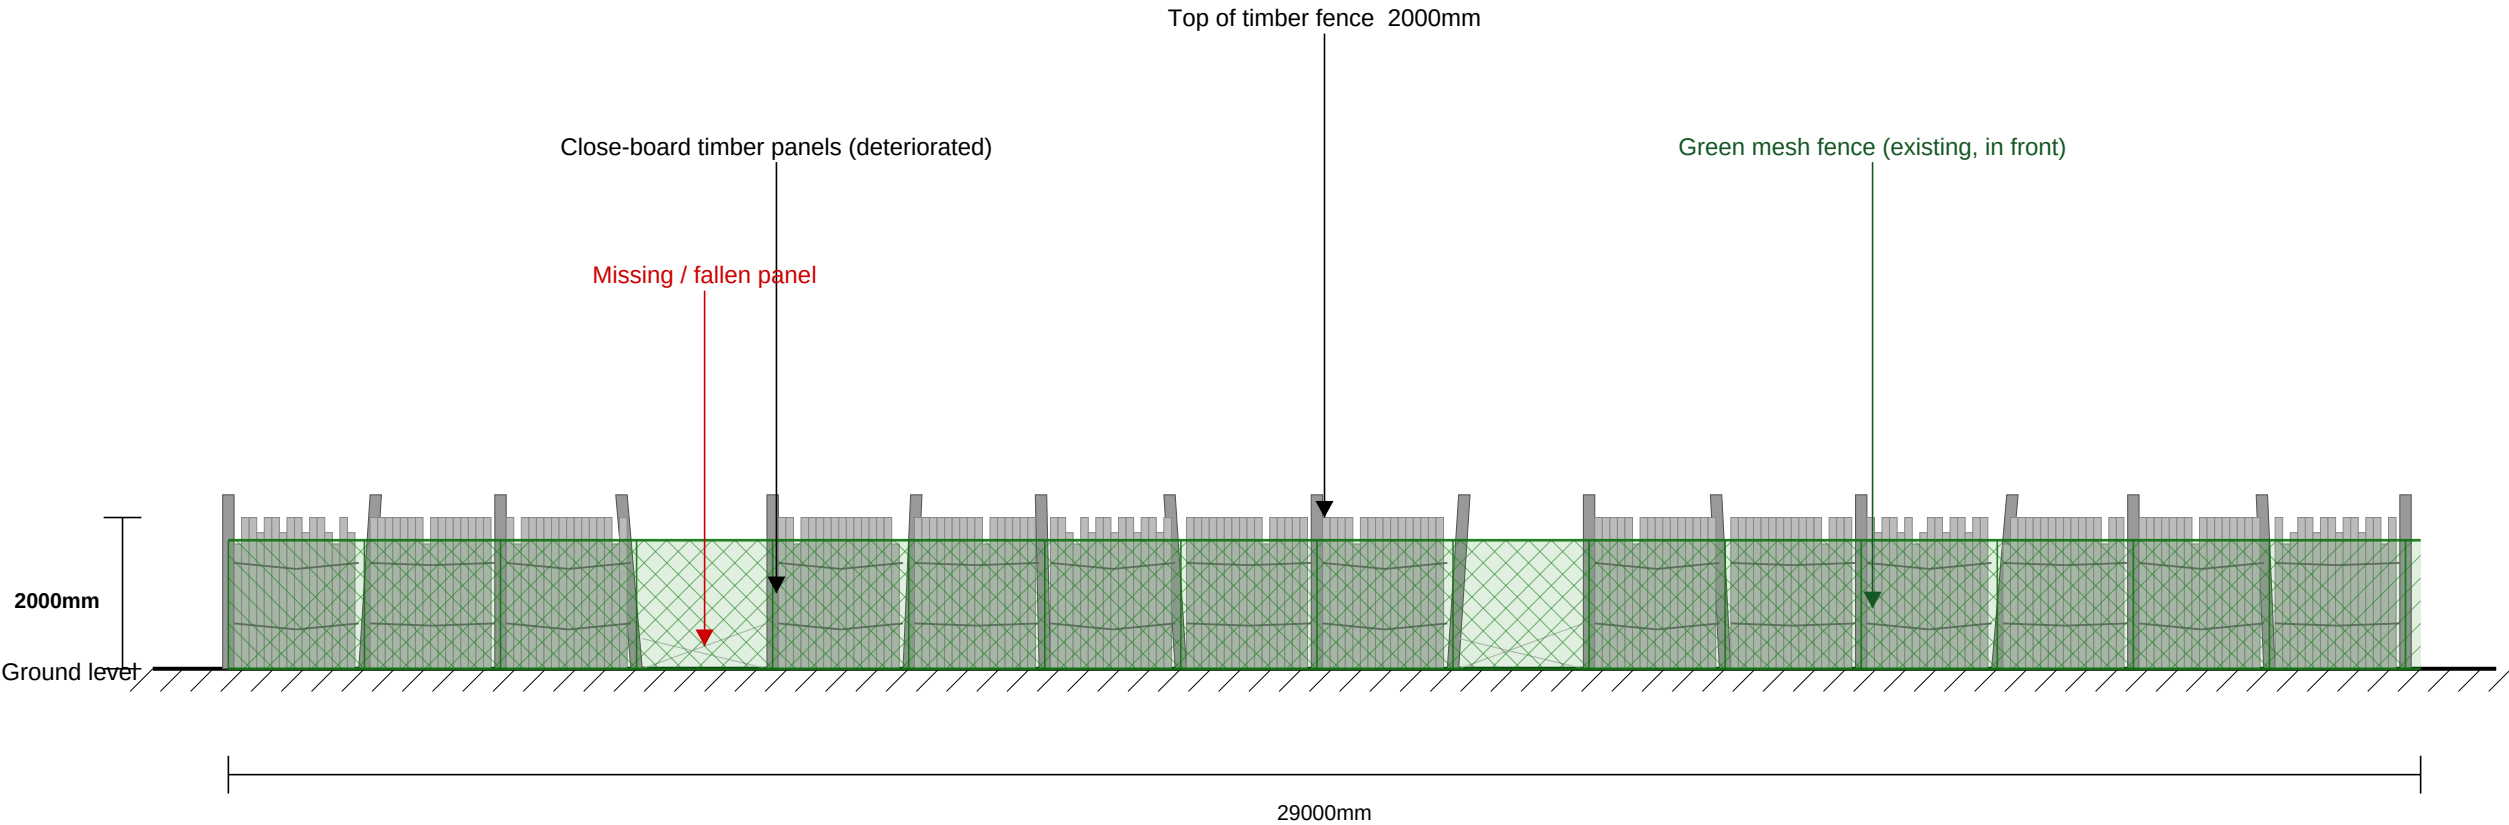

PROJECT:	DRAWING TITLE:	SCALE:	DRAWING NO / DATE:
Replacement Fence	Existing Elevation — Boundary Fence	1:100	EL-EX-01
Avenham House, Cricklade, SN6 6BY	(Adjacent to Public Footpath)	Paper Size: A3	April 2026
All dimensions in millimetres. Do not scale from this drawing.			

Print at ACTUAL SIZE