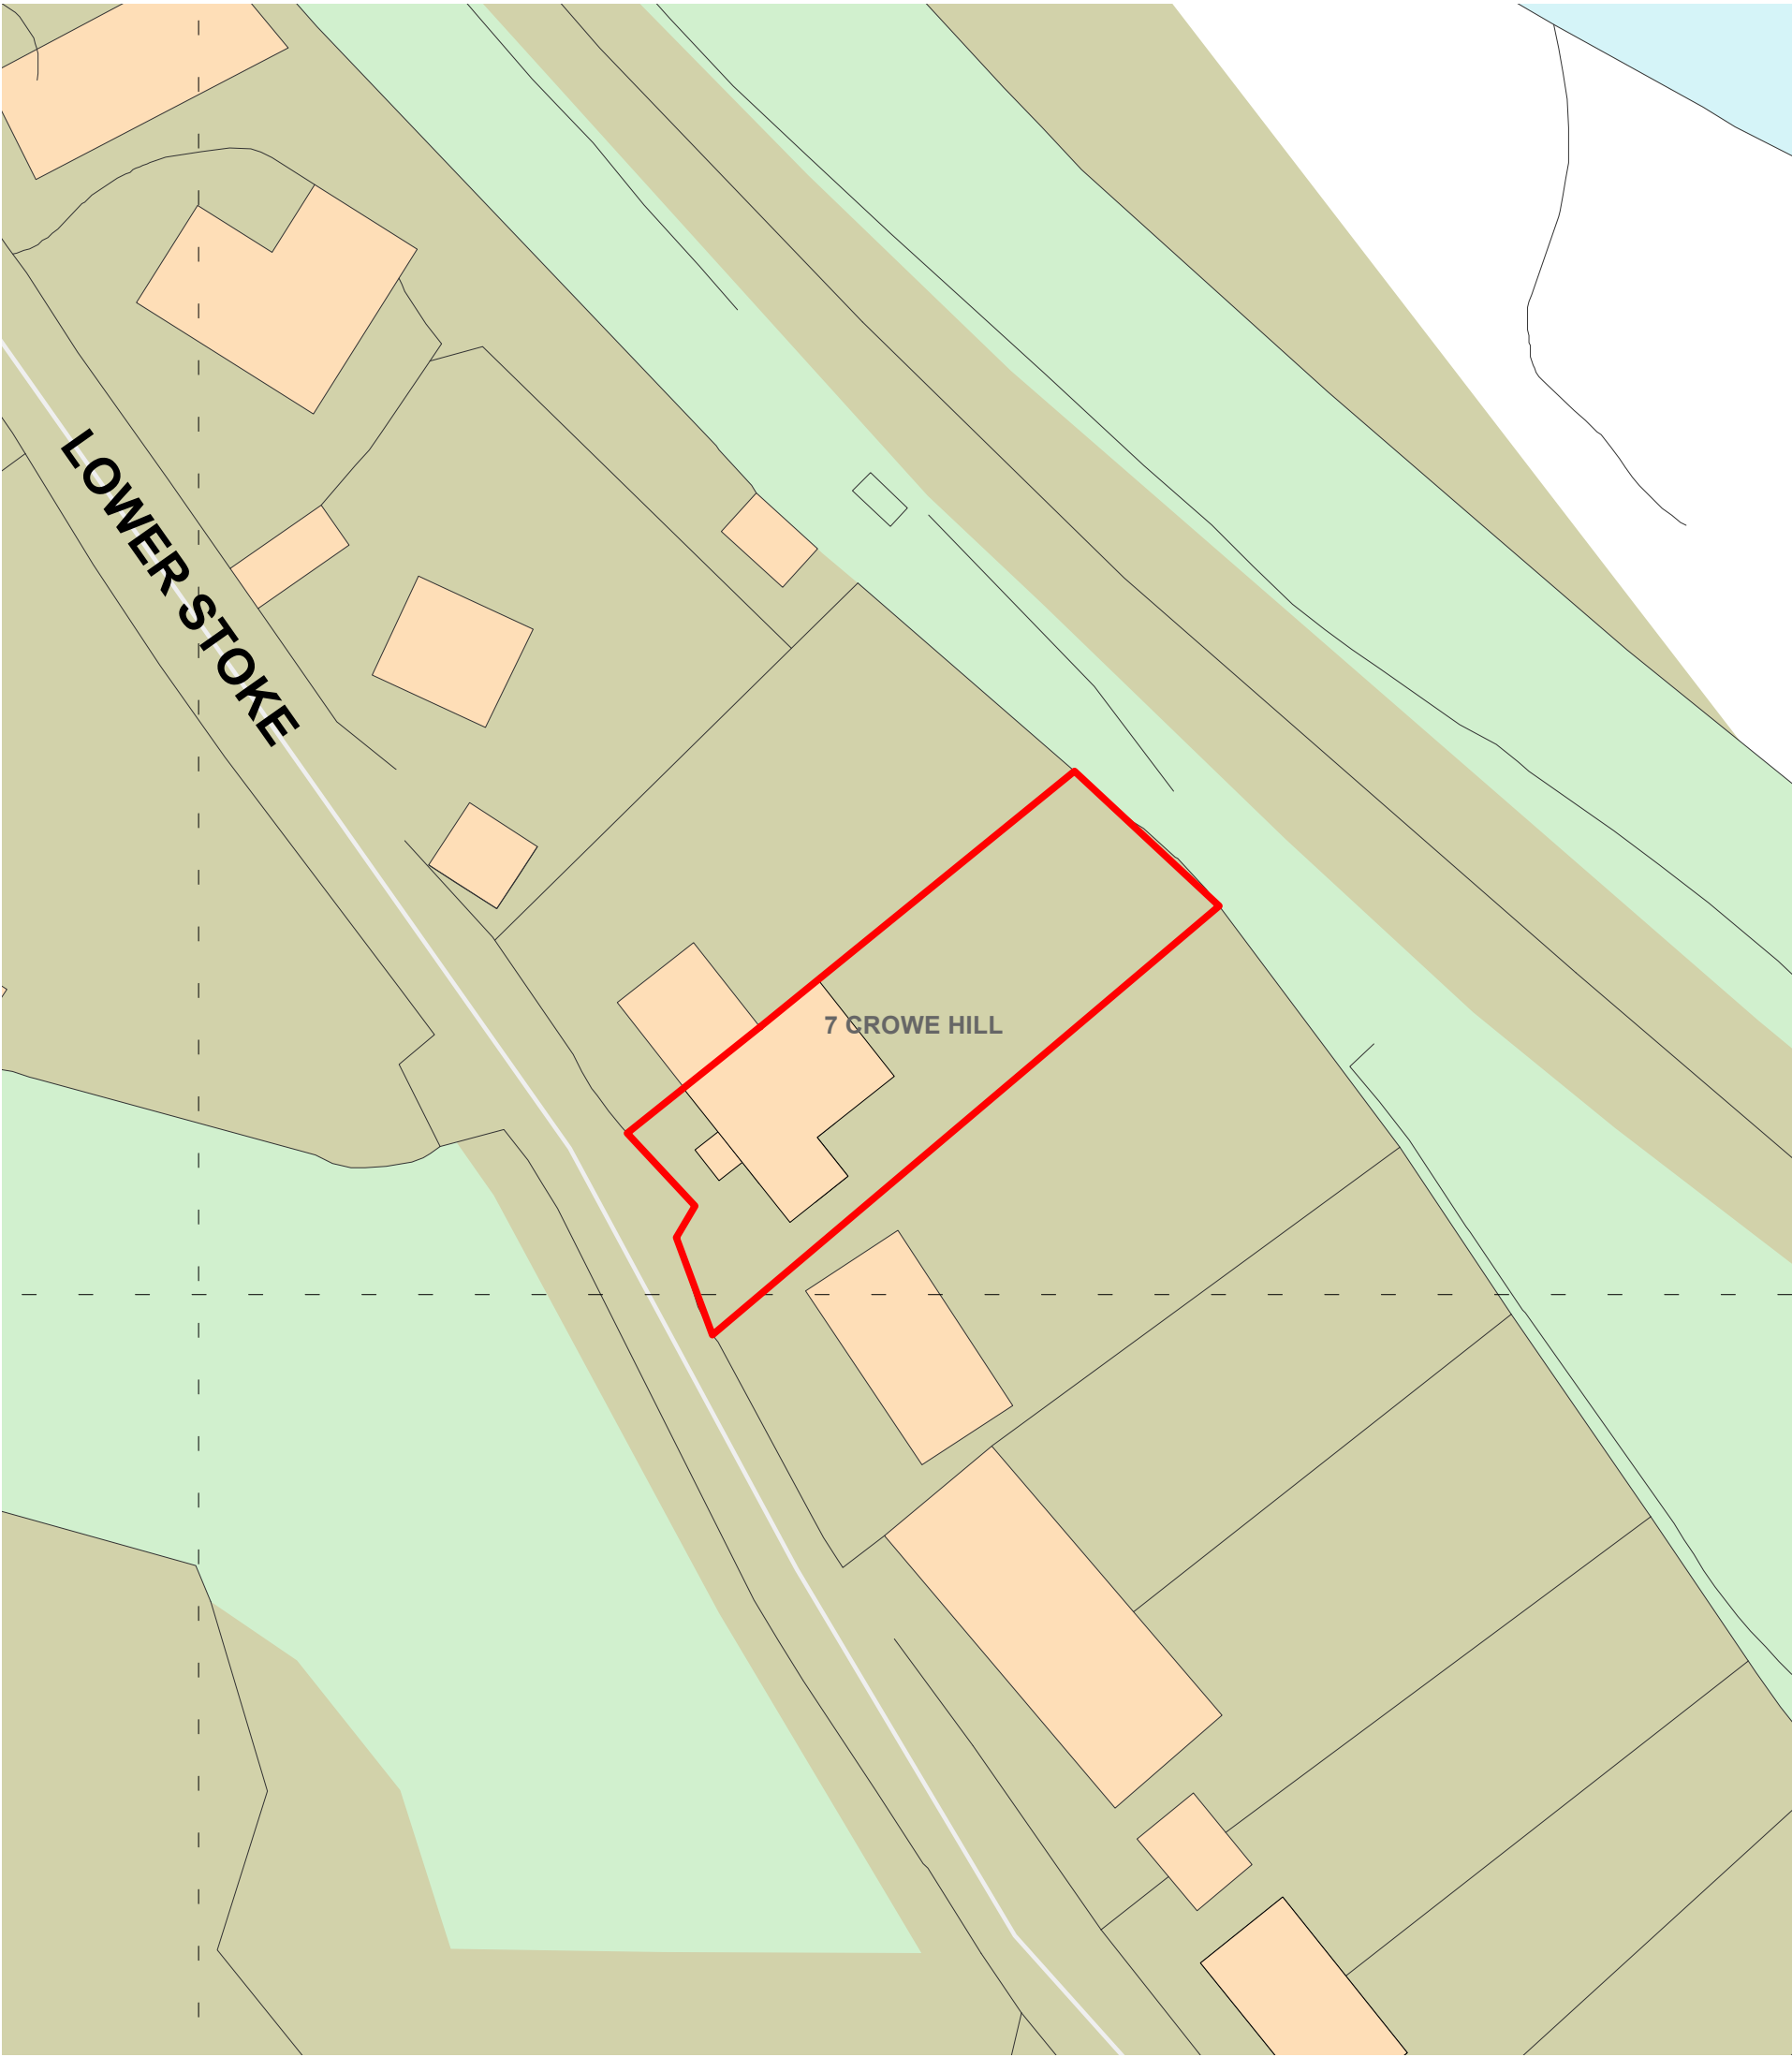


T 01225 667507
E hello@rtstudios.co.uk
W www.rtstudios.co.uk
A 11 Manvers Street, Bath, BA1 1JQ

This drawing has been produced for *Ed and Ellie*
for the proposed development at *7 Crowe Hill, BA2 7FX*
for the purposes of *Planning*
and is not intended for use by any other person or for any other purpose.

Responsibility is not accepted for errors made by others in scaling from this
drawing. Dimensions are in millimetres unless otherwise stated. All
construction information should be taken from figured dimensions only.

Copyright © 2008-2024 Rich Tyers Studios All rights reserved

Key:

MK	Date	DR	CH	Revisions
-	28.11.24	RT	-	FIRST ISSUE
A	23.04.26	RT	-	PLANNING ISSUE

Project Title
7 Crowe Hill

Drawing Title
Block Plan - Proposed

Drawing Number
RT119_05-002

Revision
A

Scale
1:500 @ A3

