


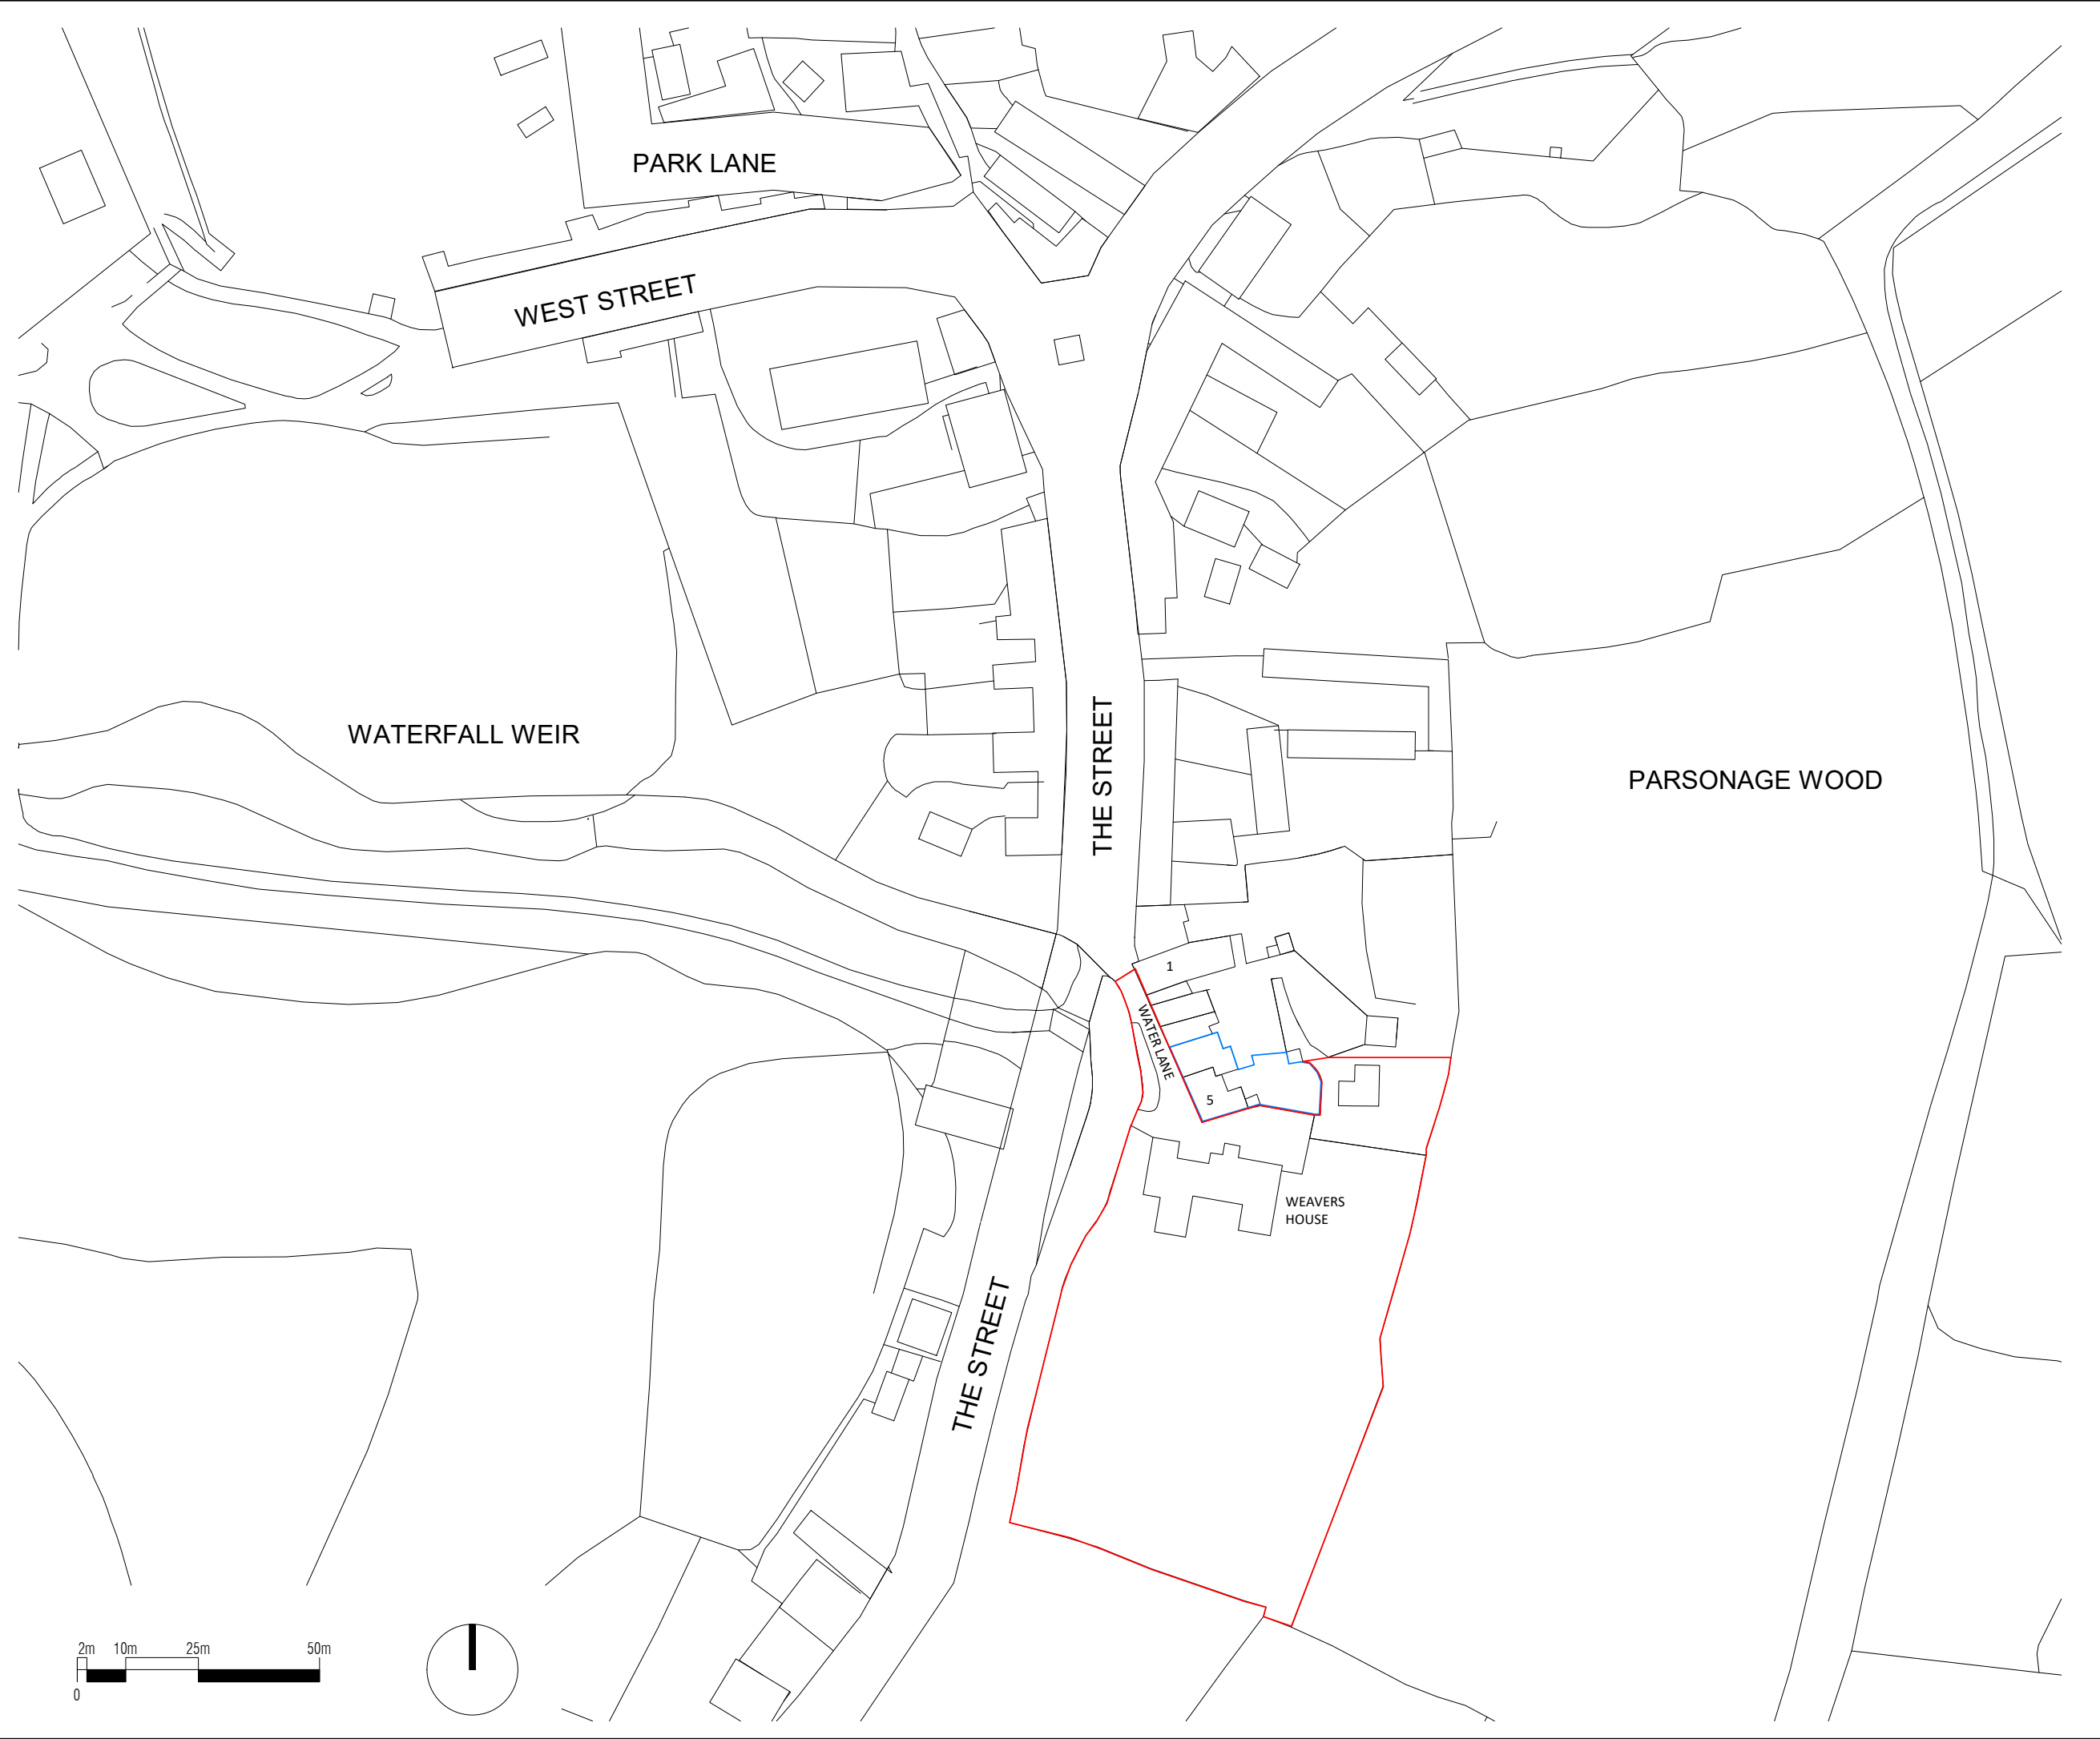

ReFrame Studio®

No.	Description	Date
P01	First Issue	04/03/26
P02	Blue boundary amended	21/04/26

PURPOSE OF ISSUE
PLANNING

PROJECT

LP PLANNING - WEAVERS HOUSE

SHEET

SITE LOCATION PLAN

Date	Drawn by	Checked by
04/03/26	CM	CM

Project number	Scale (@ A3)
LAMA-68	1 : 1250

DRAWING NUMBER	REV
L001	P02