


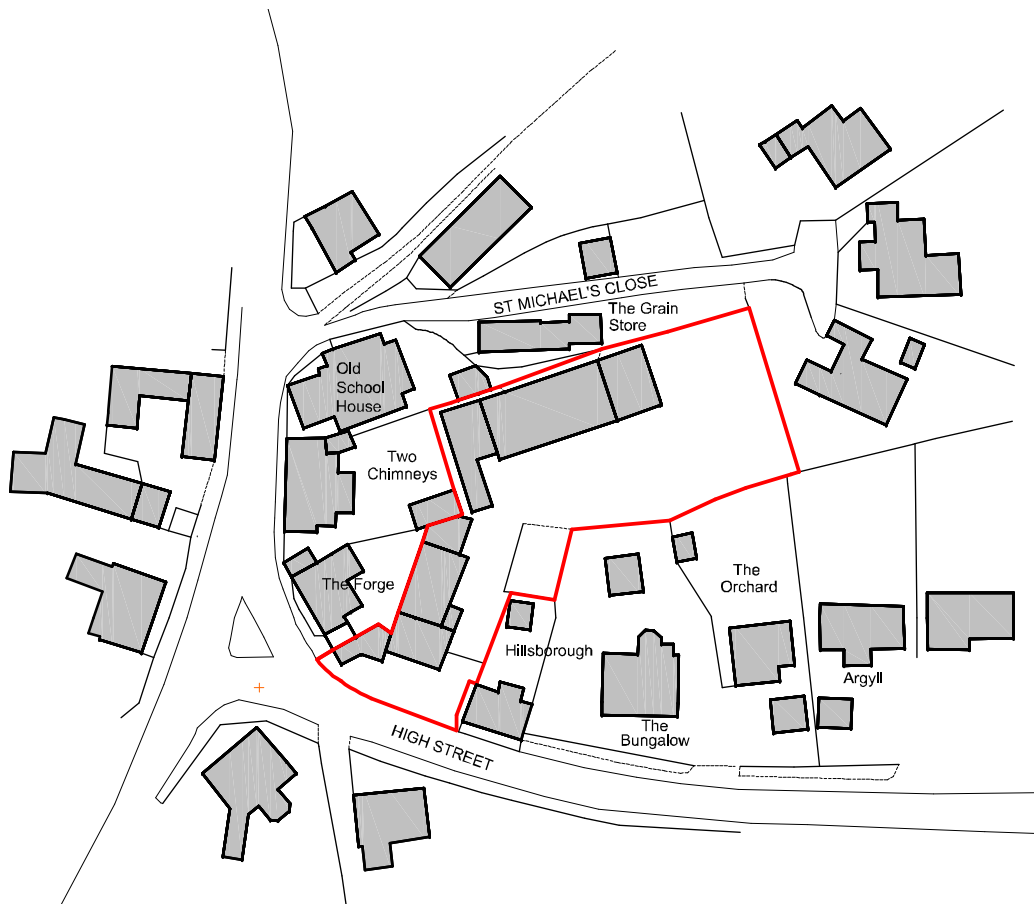

0 meters 20 40 60
scale at 1:1250



REVISIONS

	This drawing is the Copyright of PKA Architects Ltd Registered in England and Wales No 8605083. Do not rely on Scaled Dimensions- work to figured dimensions only. If in doubt - ASK All dimensions to be checked on site by contractor Work to existing building features where appropriate Any OS copyright data on this drawing is reproduced under licence		
	FILE PATH C:\Users\peter\PKA Architects Ltd\TEAM PKA - Documents\Current Projects\2081-Gaiger Urchfont\02- Issues\2024-07-19\2081-Location.dwg DATE PRINTED Friday, 19 July, 2024		

CLIENT	Gaiger Brothers Ltd			STATUS
SITE	Urchfont Garage site, Urchfont			
mc	DATE: 19-07-2024	SCALE: 1:1250@A4		
TITLE	1 to 1250 location plan			
DRAWING NUMBER	1 to 1250_ 2081-Location.dwg			

	RIBA CHARTERED PRACTICE PKA Architects Ltd Featherbrook, Whistley Road, Potterne, Devizes, Wiltshire. SN10 5TD tel 01380-725688 peter@pka-architects.com www.pka-architects.com
--	--