


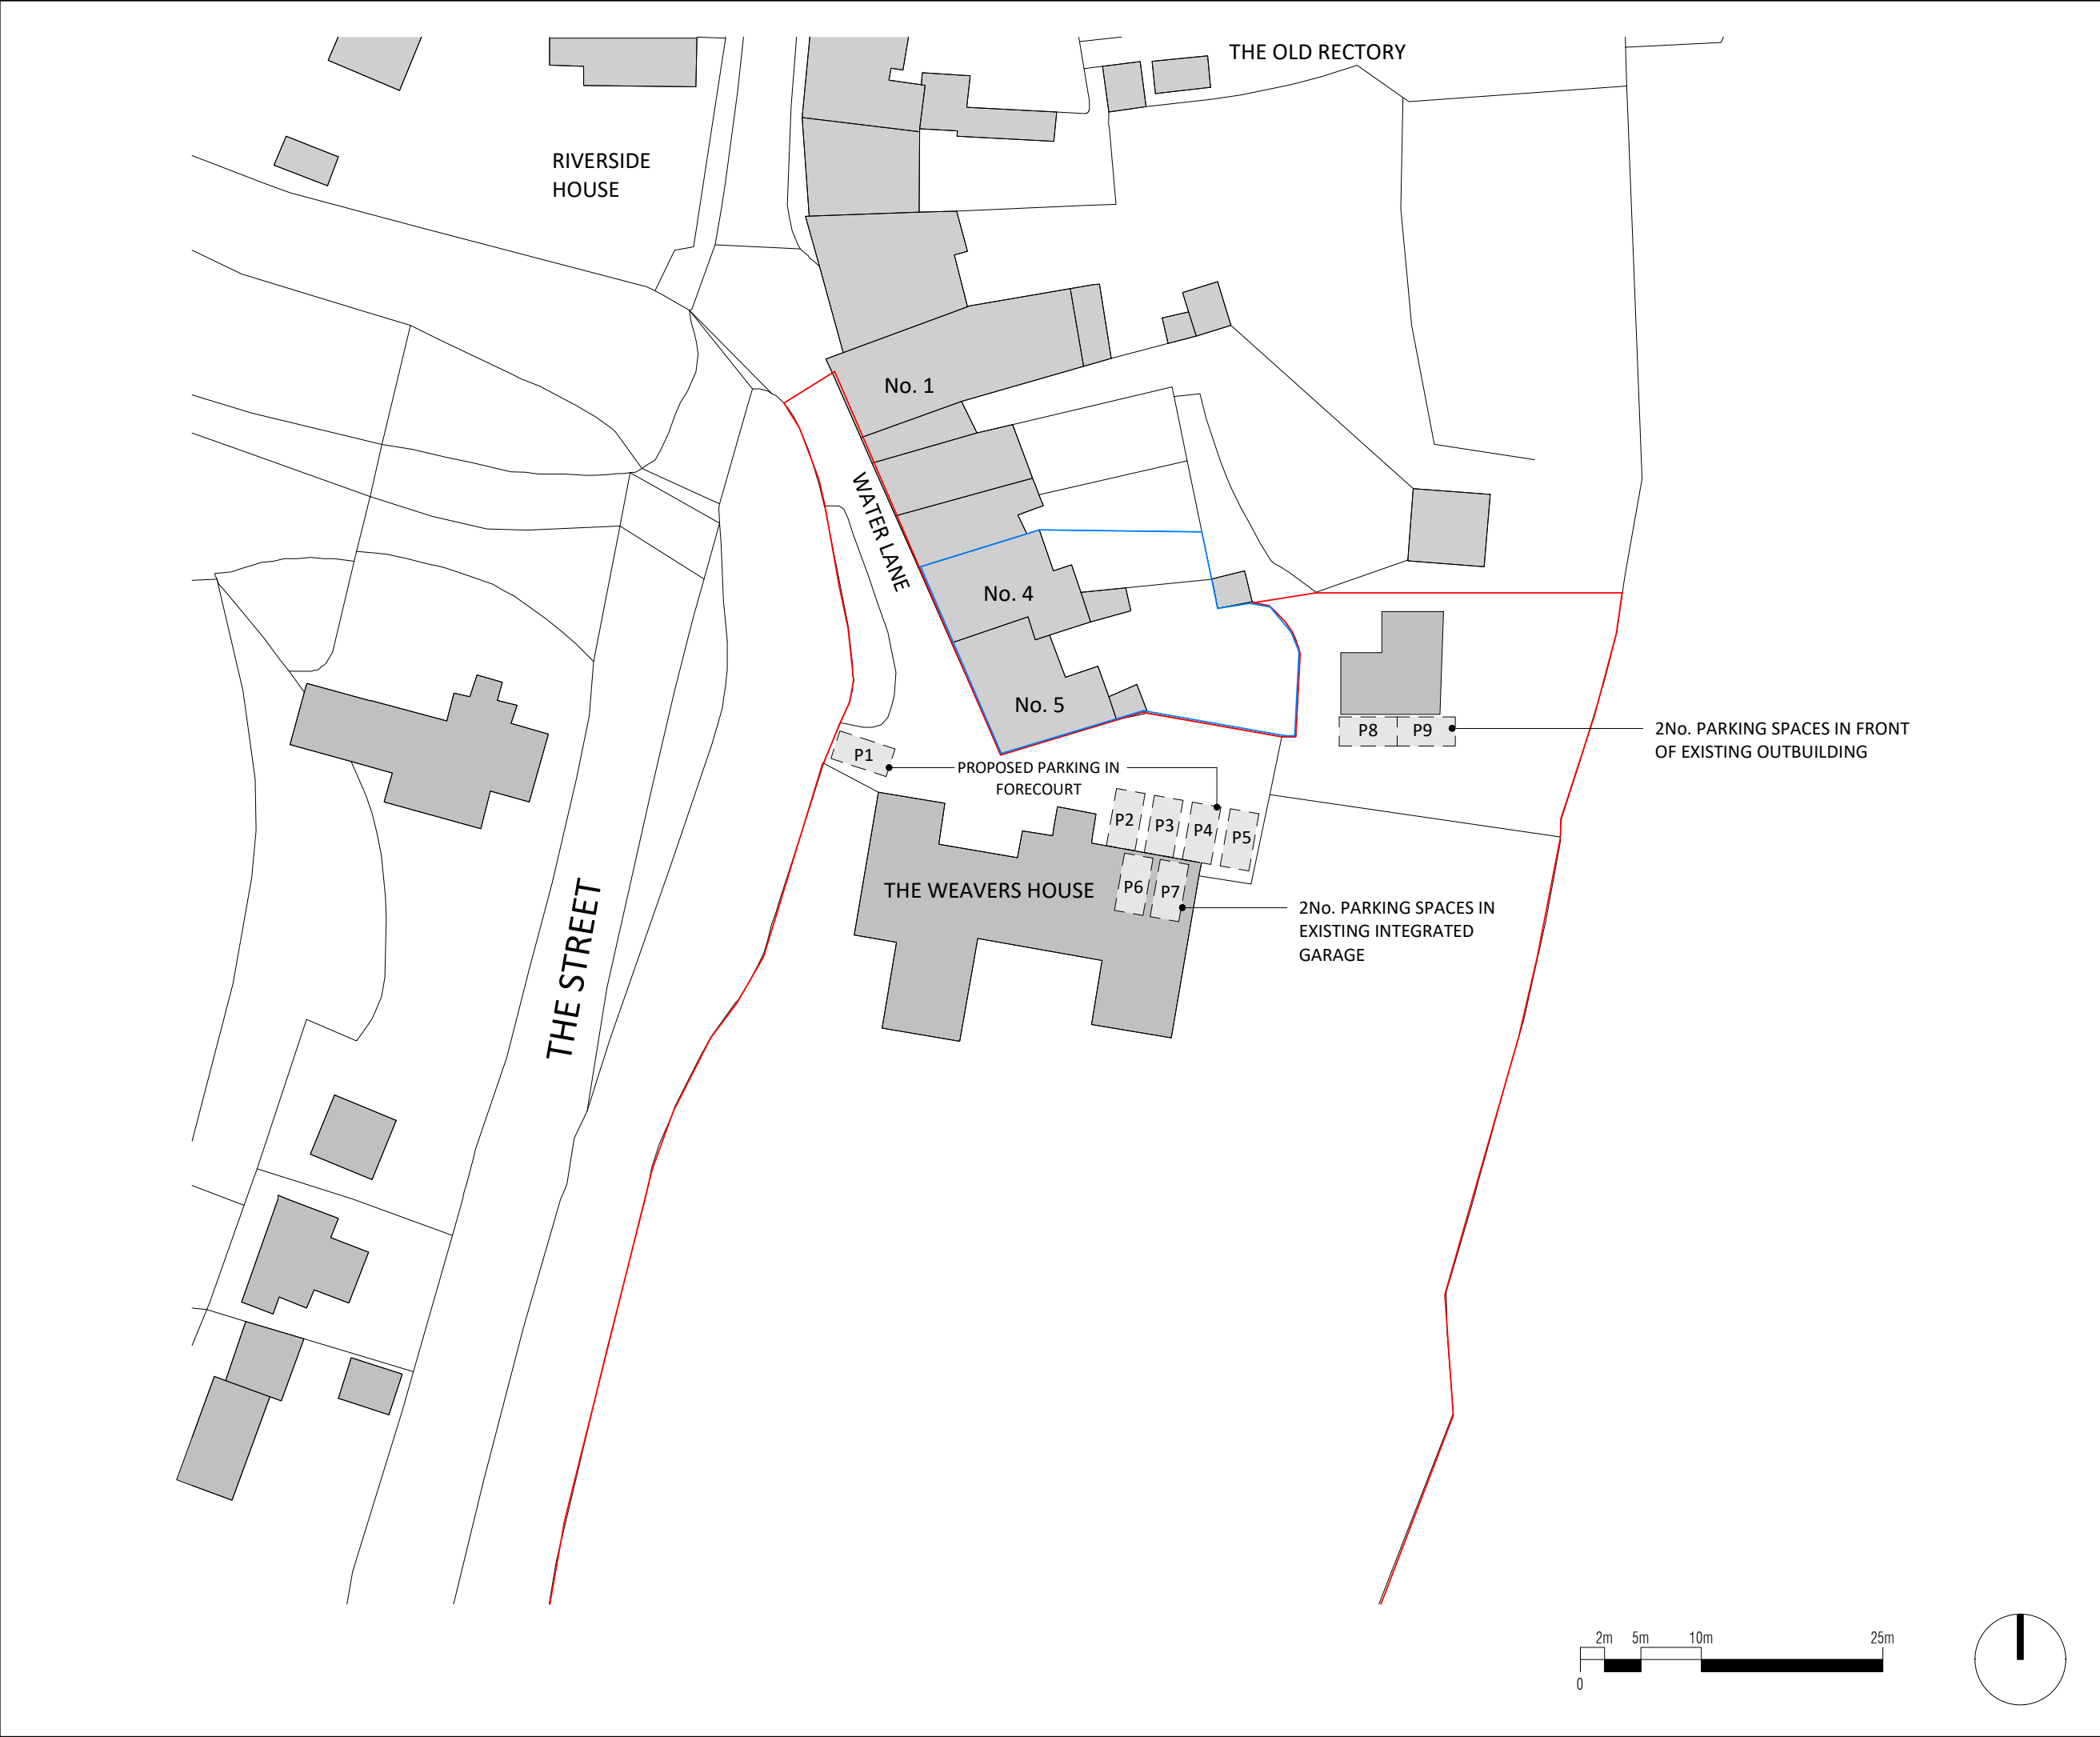

ReFrame Studio®

No.	Description	Date
P01	First Issue	04/03/26
P02	Parking revised	16/03/26
P03	Blue boundary amended	25/03/26

CLIENT

LP PLANNING

PURPOSE OF ISSUE

PLANNING

PROJECT

LP PLANNING - WEAVERS HOUSE

SHEET

PROPOSED SITE BLOCK PLAN

Date	Drawn by	Checked by
04/03/26	CM	CM

Project number	Scale (@ A3)
LAMA-68	1 : 500

DRAWING NUMBER	REV
L002	P03