


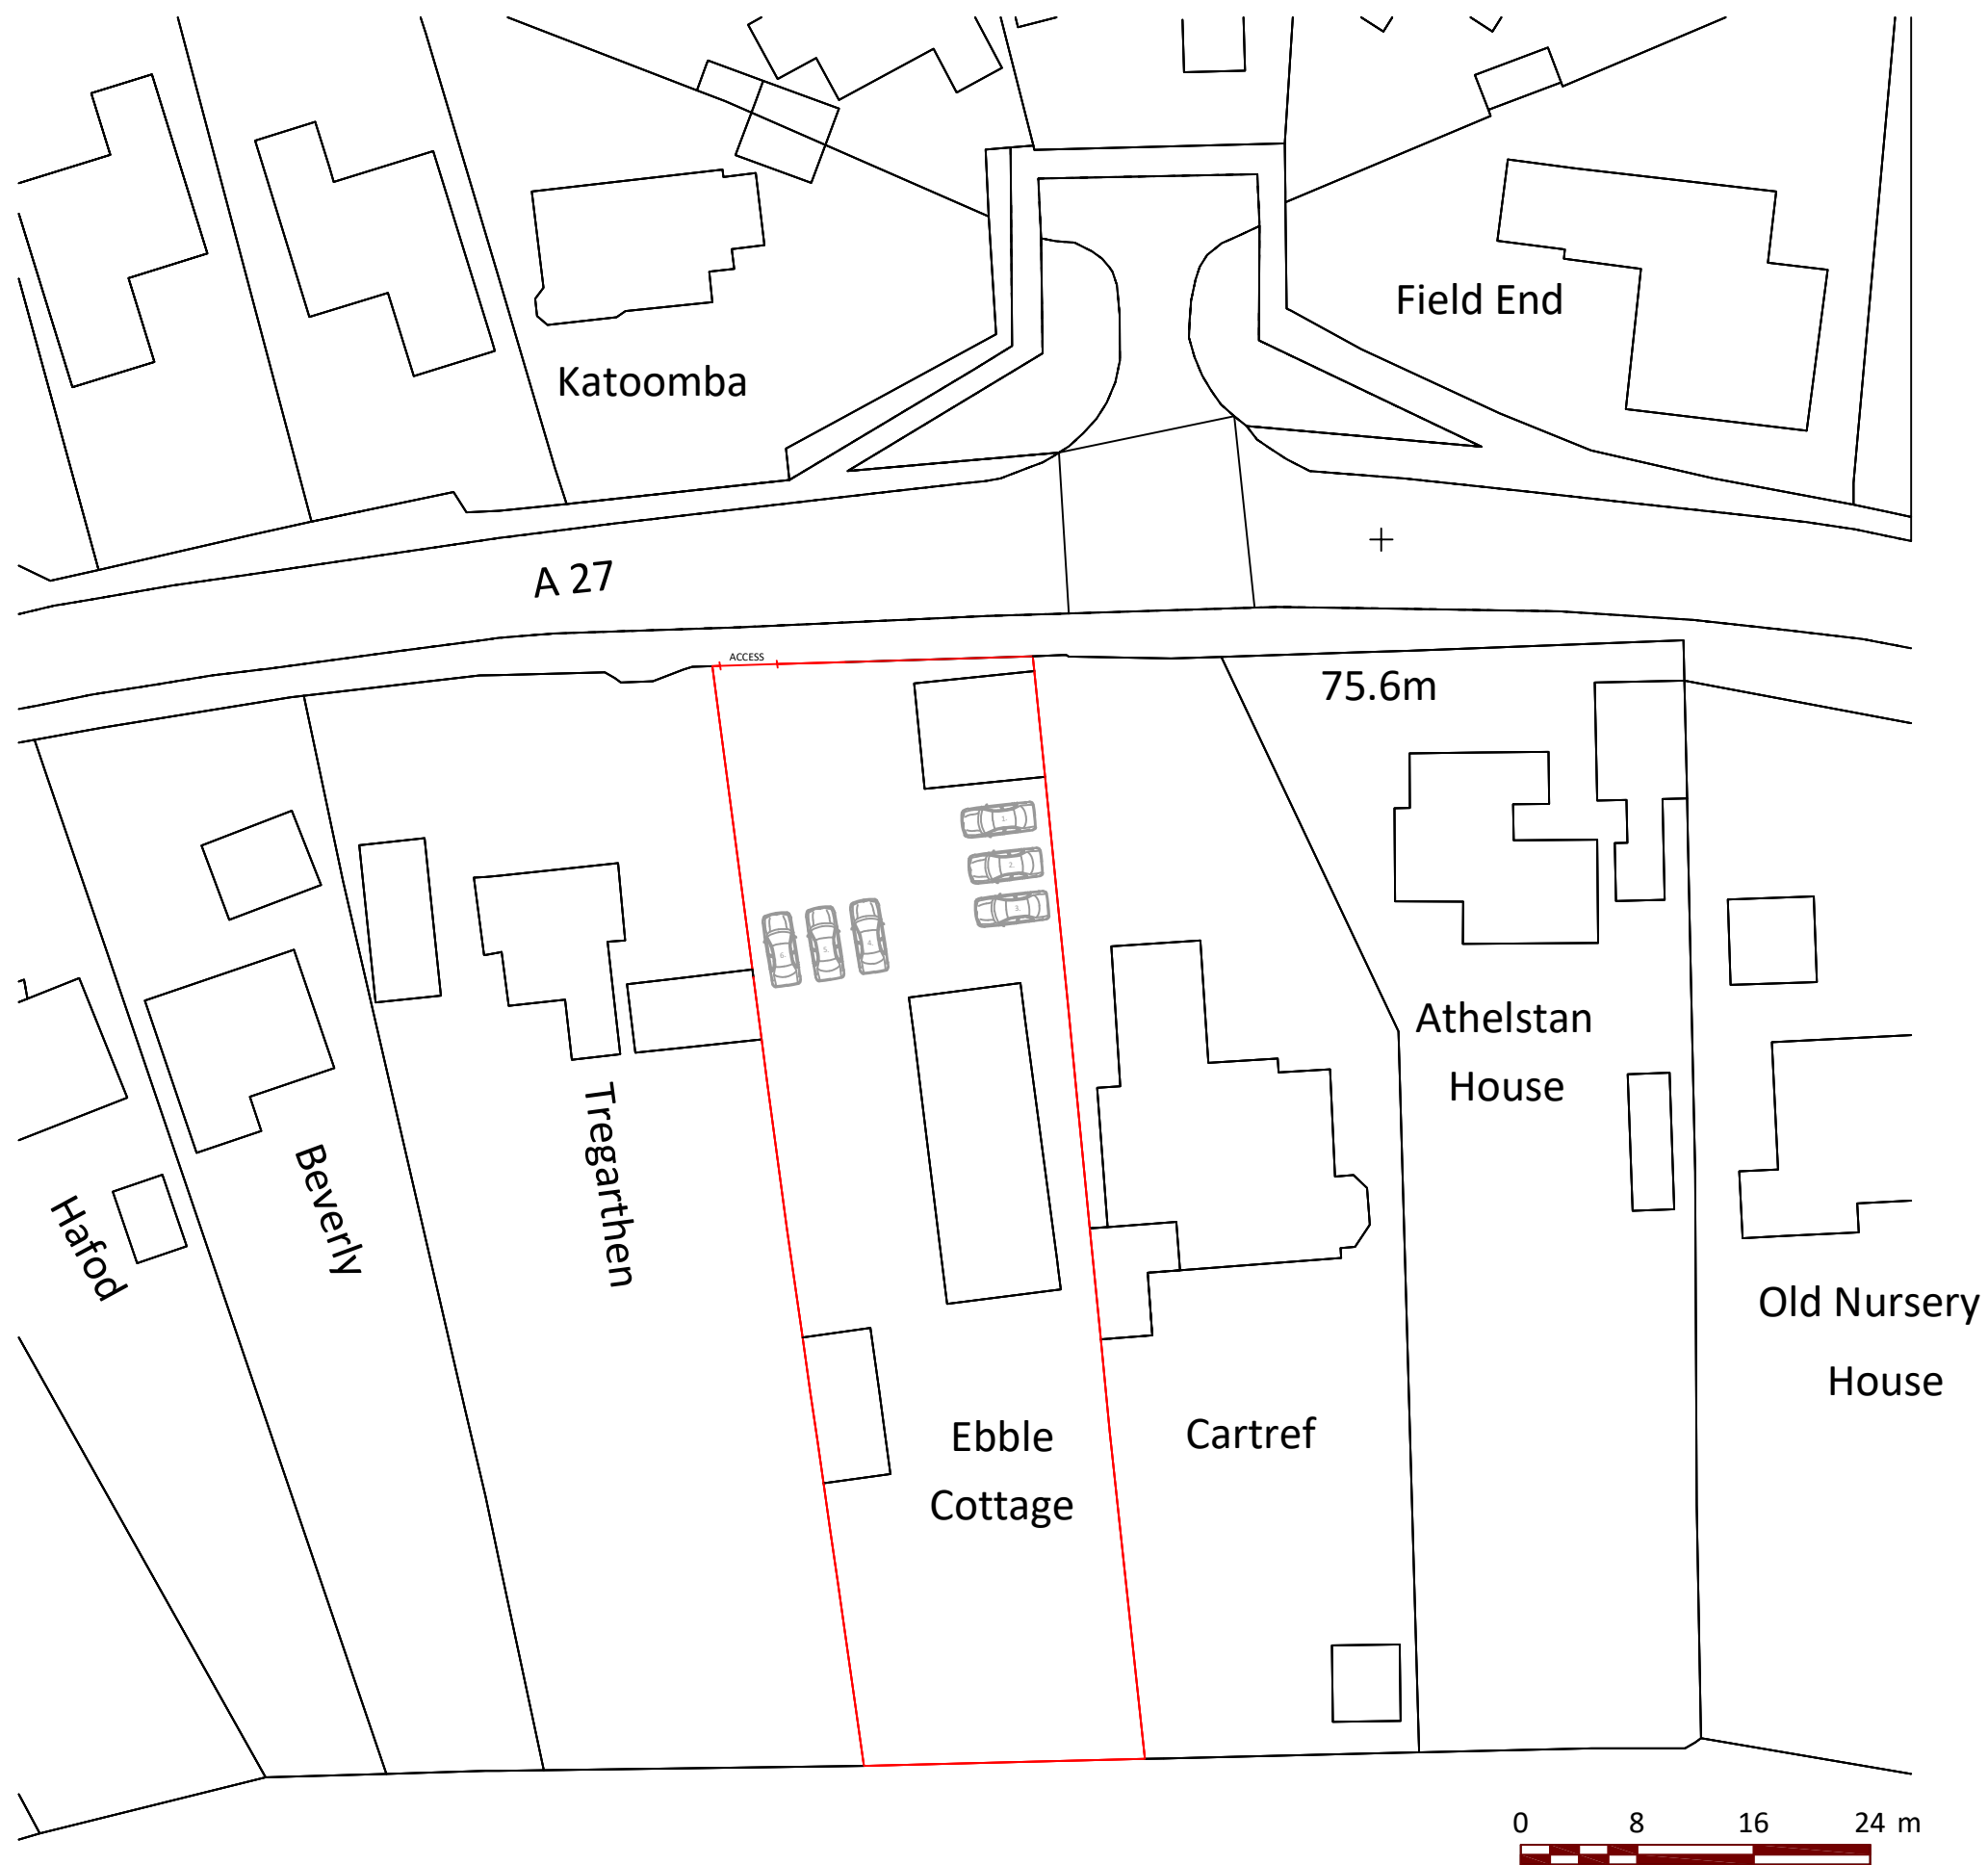

Ebble Cottage
Romsay Road
Whiteparish
Sailsbury, SP5 2SD

Drawing Title:
PARKING PLAN

Drawn By:
LK

Date:
April 2026

Scale:
1:500

Drawing No:
LK/H/Wilt/AV/D-03

Revision: