


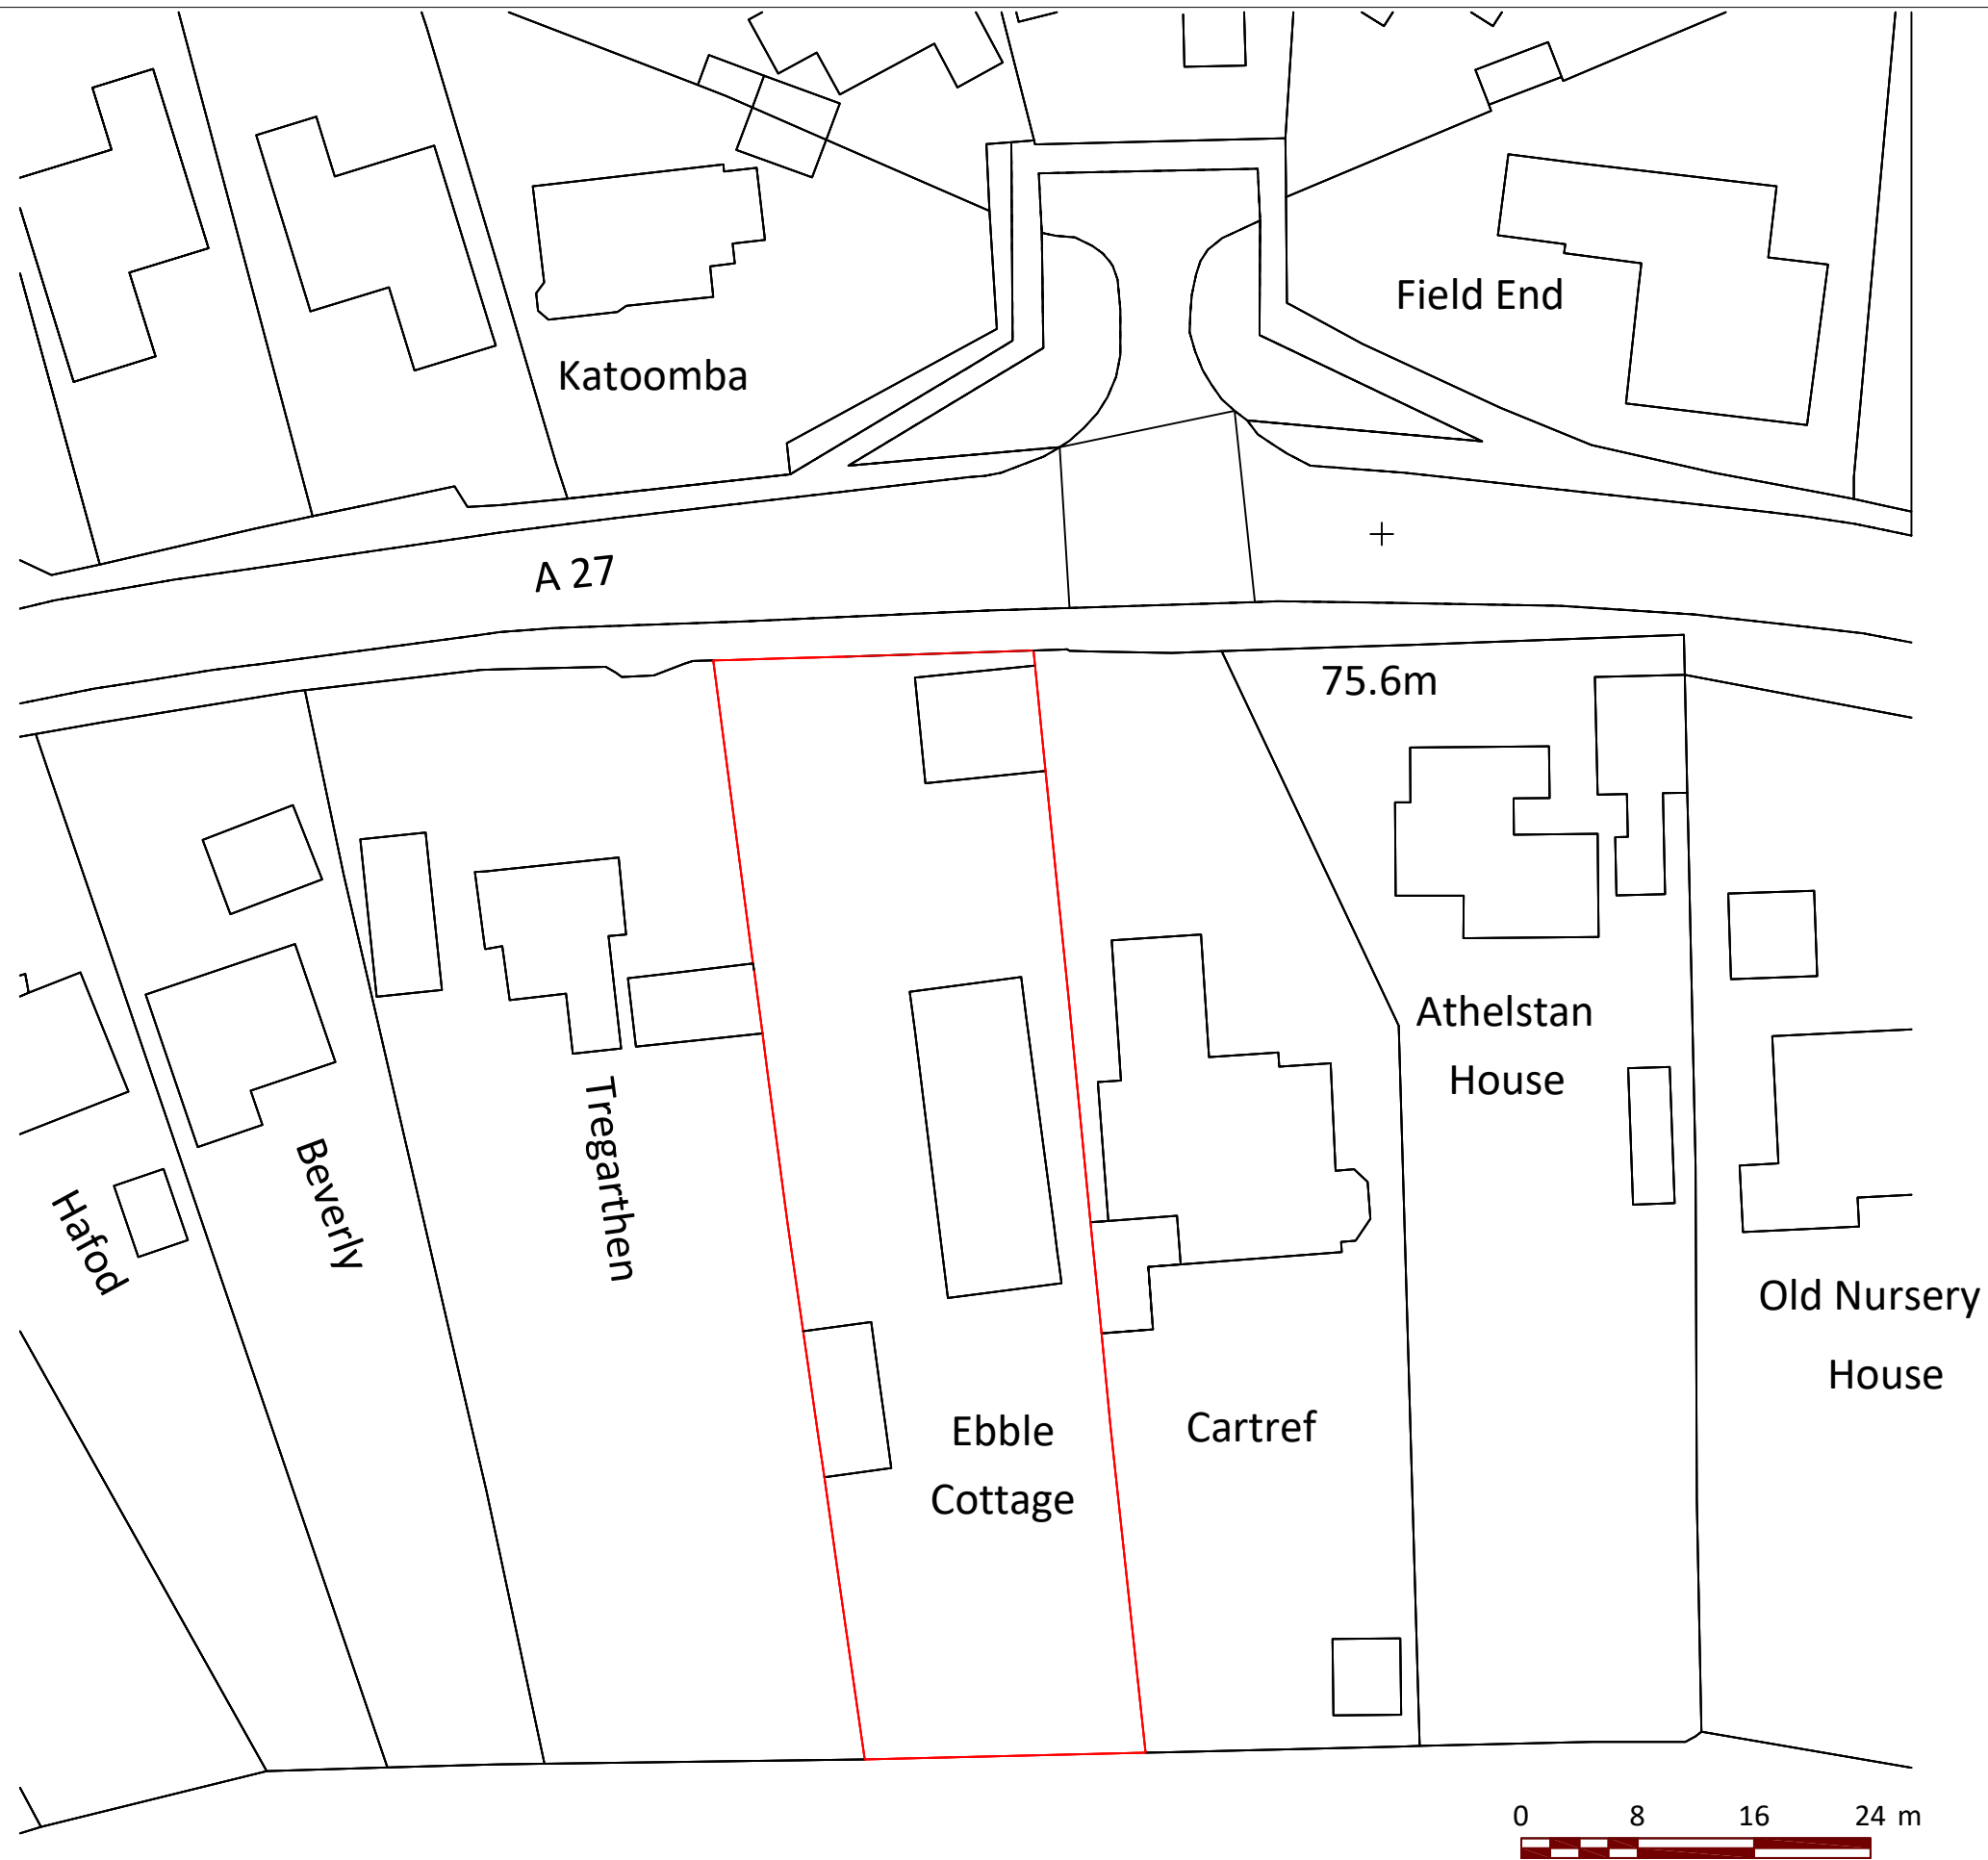

Ebble Cottage
Romsay Road
Whiteparish
Salisbury, SP5 2SD

Drawing Title:
LOCATION PLAN

Drawn By: LK

Date: April 2026

Scale: 1:500

Drawing No: LK/H/Wilt/AV/D-02

Revision: