




BLACKBERRIES CAMPING
Supplied by: www.ukmapcentre.com
Product Info: www.ukmapcentre.com/location-plans-1250-scale
Serial No: 321998
Centre Coordinates: 380157, 166121
Production Date: 24/11/2025

POSITION OF
NEW SIGN



0 12.5 25 37.5 50 62.5 m
Scale 1:1250 - 1cm = 12.5m - A4 Size

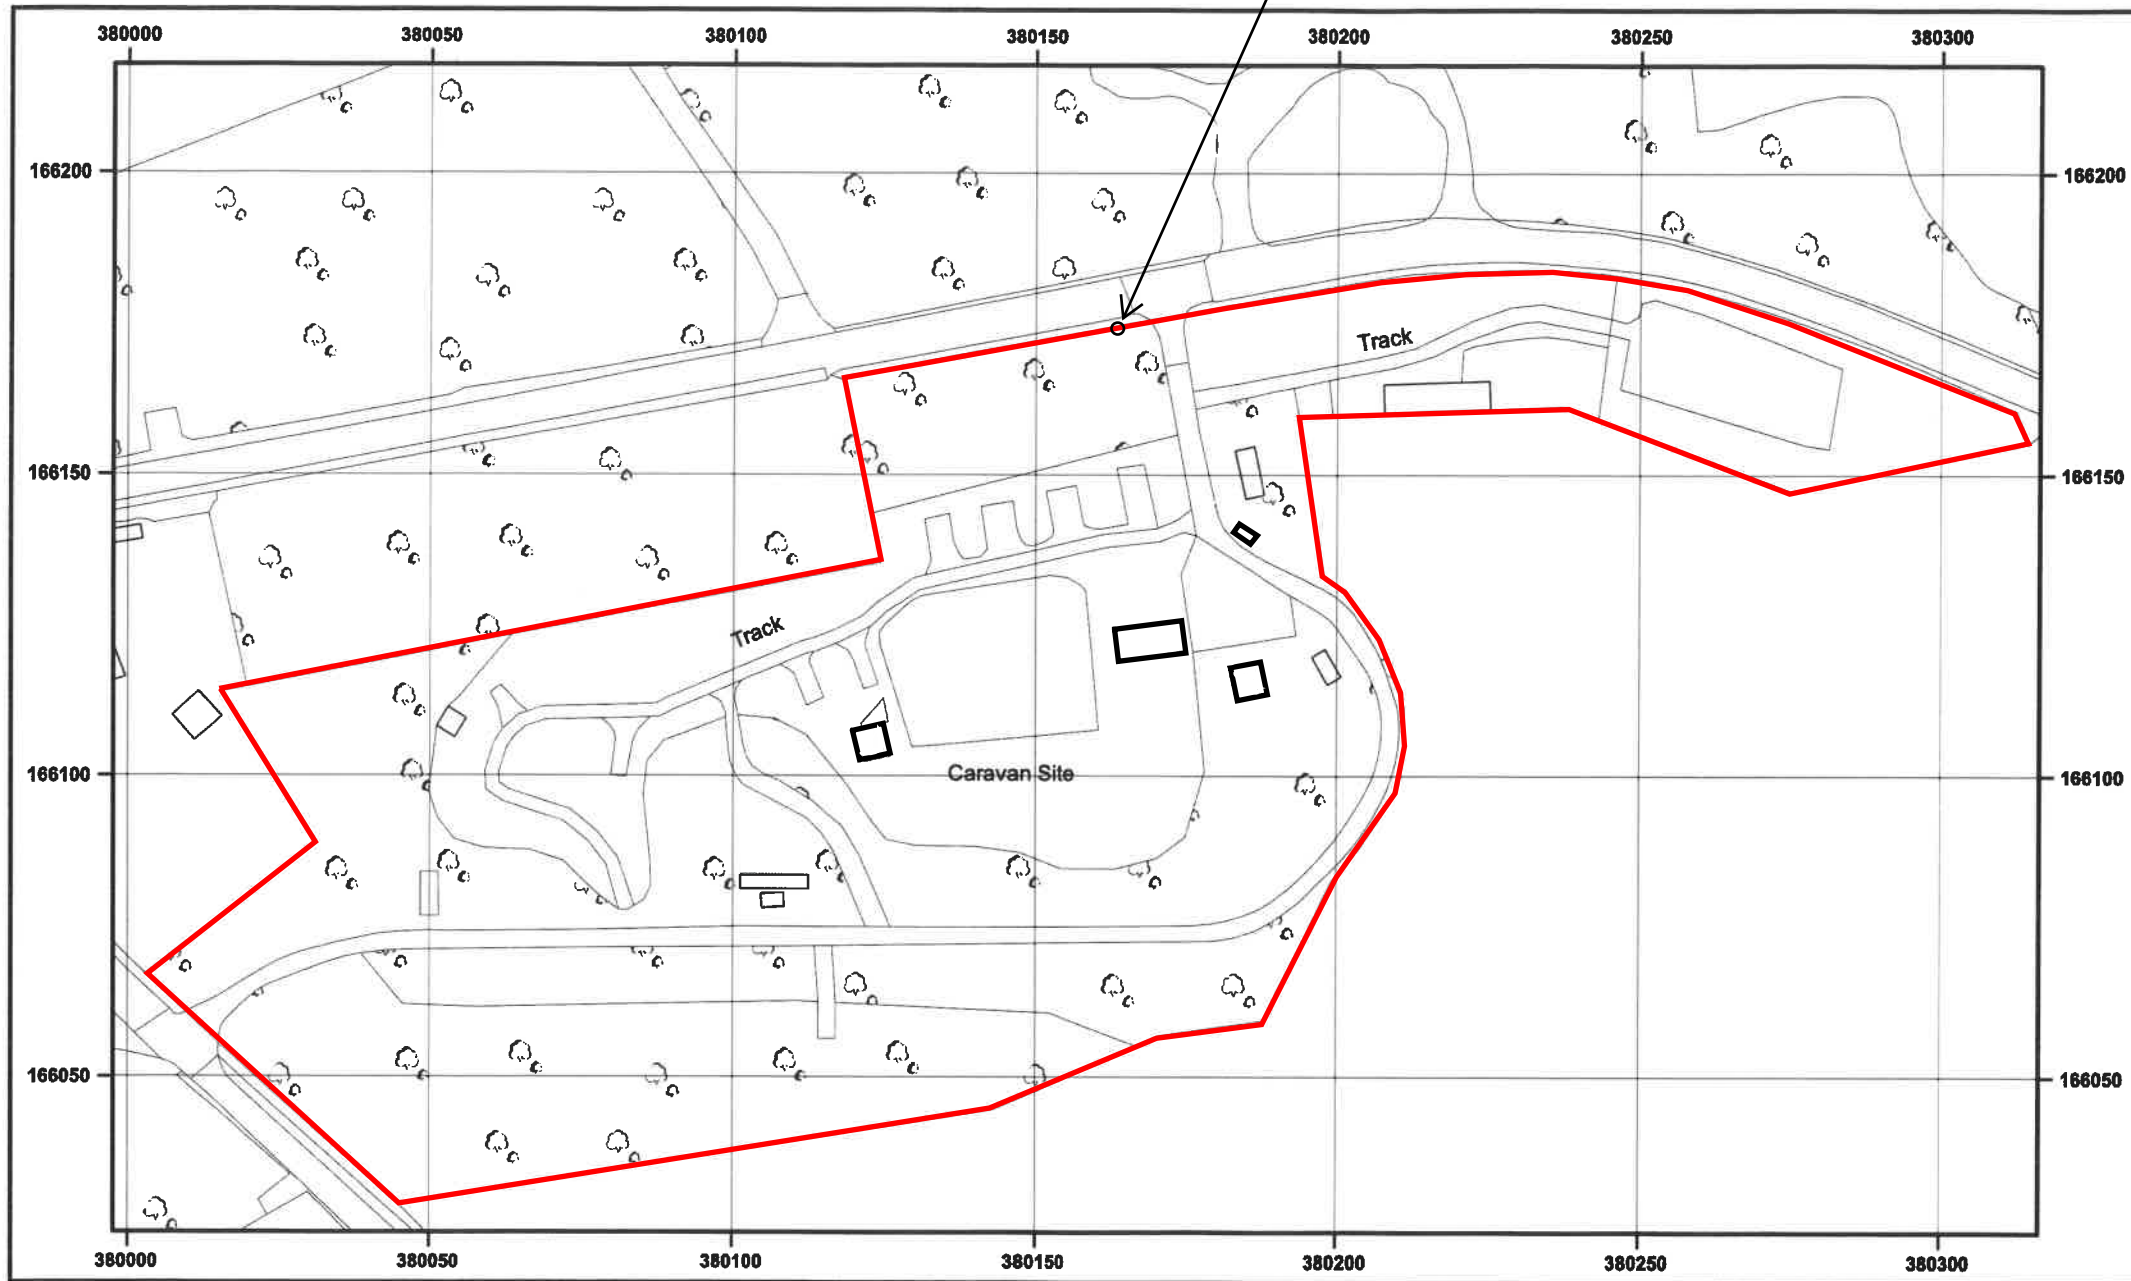

© Crown copyright and database rights 2025 OS AC0000648283. Public rights of way shown on this map have been taken from Local Authority definitive maps. The representation on this map of any other road, track or path is no evidence of the existence of a right of way.



Willis & Co.

Chartered Town Planners
30 The Causeway, Chippenham, Wiltshire, SN15 3DB.
Telephone: 01249 444975 Facsimile: 01249 655556
Email: Willisplan@aol.com

Client; Mr J. Nicholson.
Title; Blackberries Camping Park, Farleigh Rise, Monkton Farleigh.

Location Plan.

Scale; 1:1250 @ A3 Date; November 2022 Drawing no; JN-JH-01

This drawing is copyright and may not be reproduced, in whole or part, without the express consent of Willis & Co.
Reproduced from the Ordnance Survey map with the permission of the Controller of Her Majesty's Stationery
Office, Licence Number AL 51941A/0001