




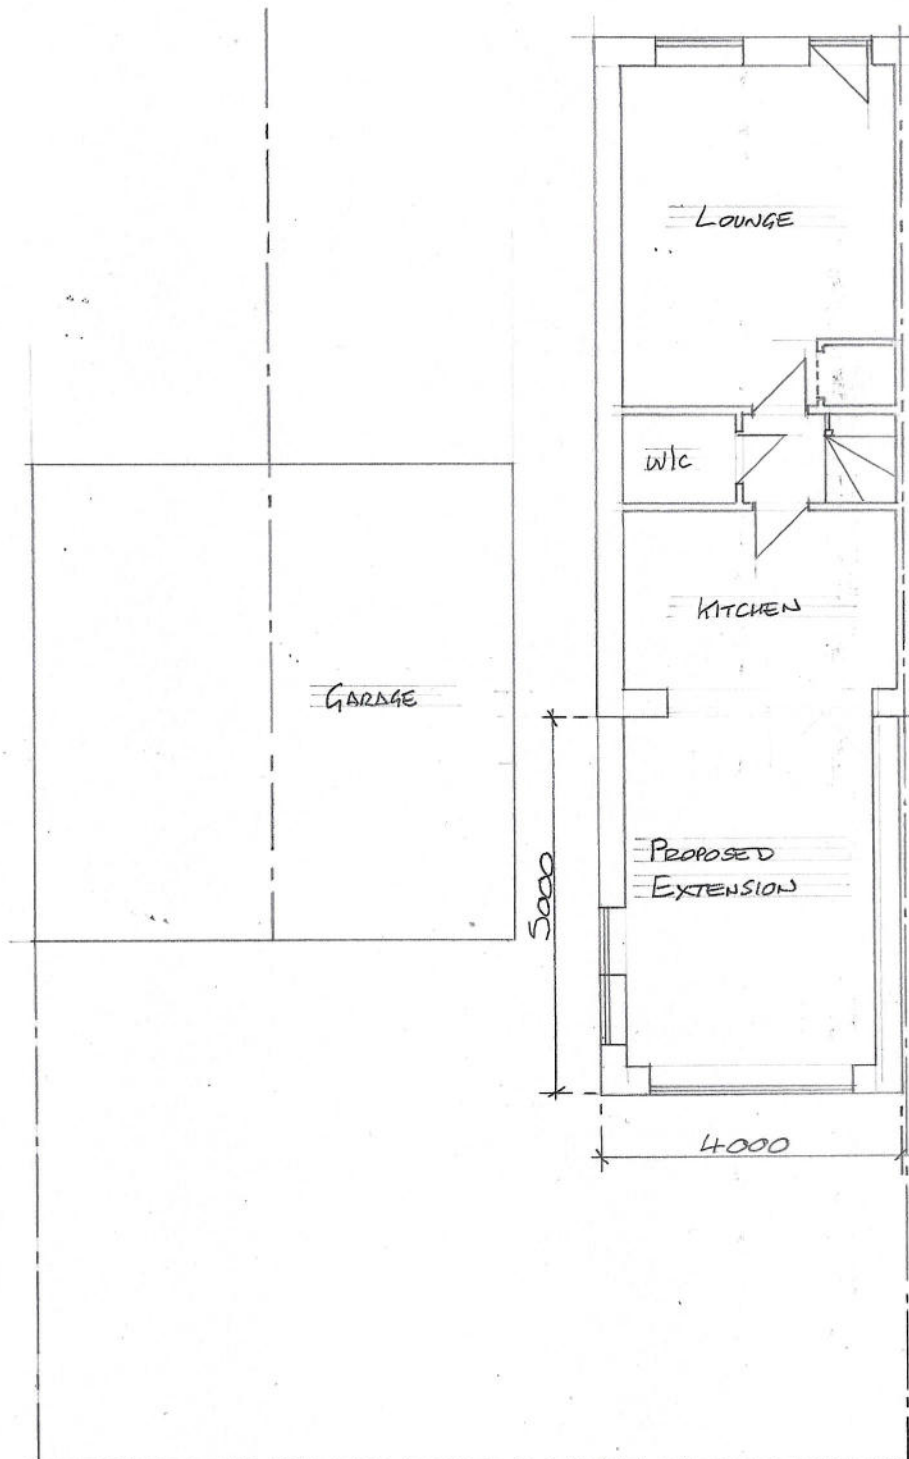



PROPOSED GROUND FLOOR LAYOUT

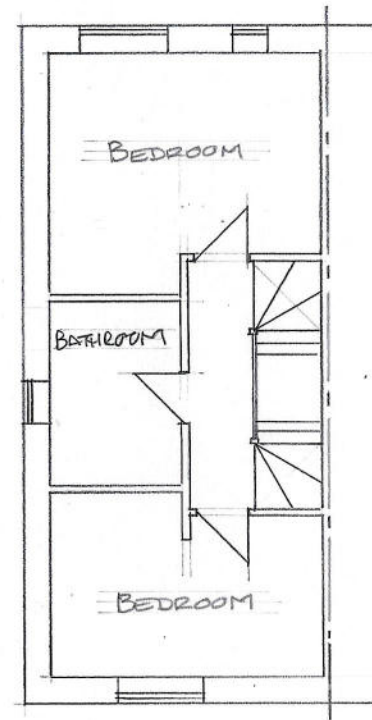

EXISTING FIRST FLOOR LAYOUT  
UNCHANGED

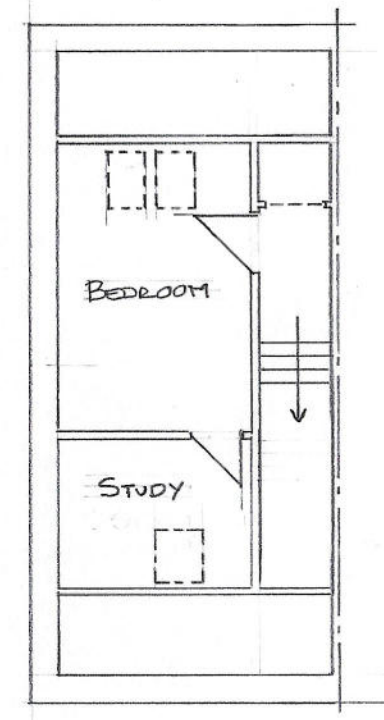

EXISTING SECOND FLOOR LAYOUT  
UNCHANGED

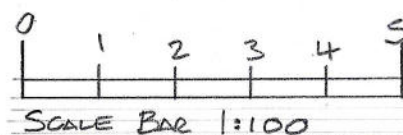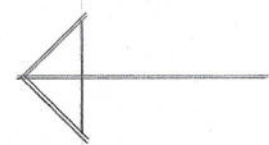

|                          |                                             |            |     |
|--------------------------|---------------------------------------------|------------|-----|
| CLIENT                   | MRS CLARKE 4 ALFORD RISE, SALISBURY SP2 9FH |            |     |
| TITLE                    | PROPOSED GROUND FLOOR EXTENSION             |            |     |
| DATE                     | APRIL 2026                                  | DWG NO.    | 003 |
| SCALE                    | 1:100 @ A3                                  | DRAWN      |     |
| Customer Signature _____ |                                             | Date _____ |     |