




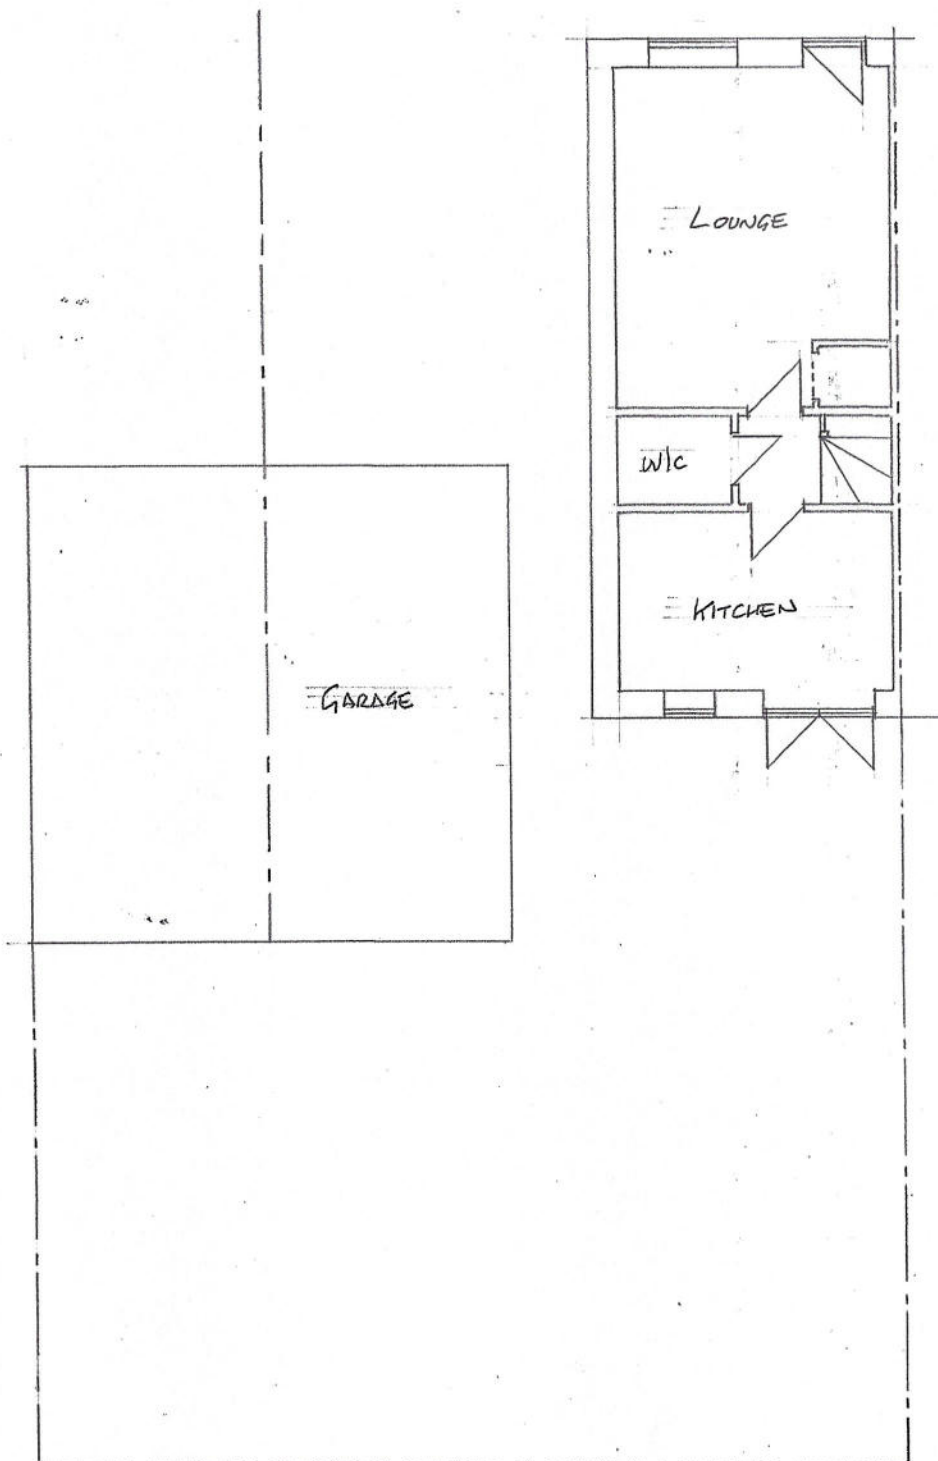



EXISTING GROUND FLOOR LAYOUT

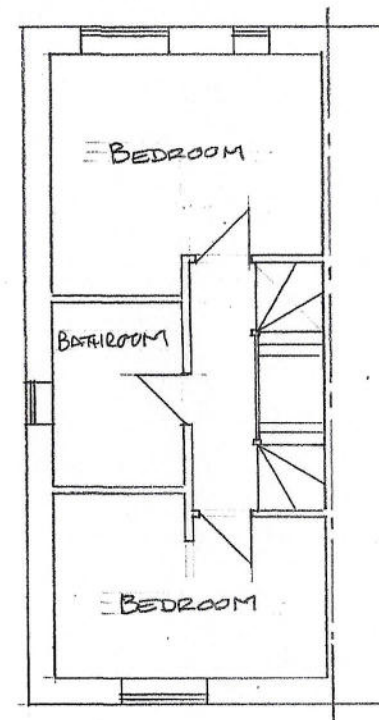

EXISTING FIRST FLOOR LAYOUT

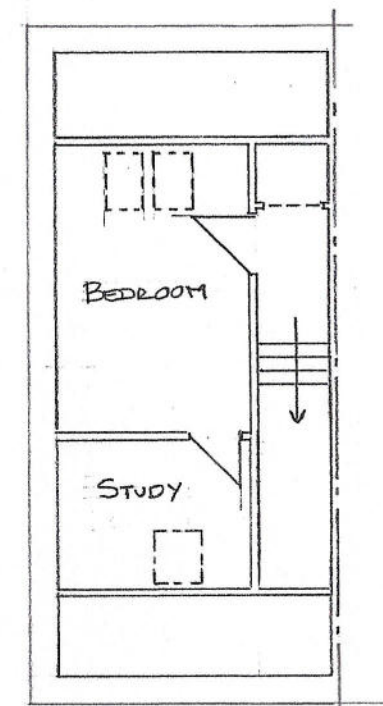

EXISTING SECOND FLOOR LAYOUT

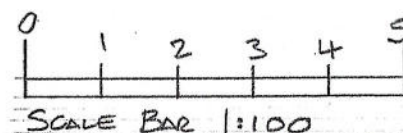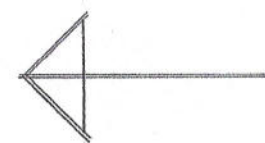

CLIENT	MRS CLARKE 4 ALFORD RISE, SALISBURY SP2 9FH		
TITLE	EXISTING PLAN LAYOUTS		
DATE	APRIL 2026	DWG NO.	001
SCALE	1:100 @ A3	DRAWN	
Customer Signature		Date	