

Application 1 - PL/2026/01081 - (1x Class Q)

Application 2 - PL/2026/01082 - (4x Class Qs)

Application 3 - PL/2026/01083 - (1x Class Q)

Application 4 - PL/2026/01084 - (1x Class Q)

Application 5 - PL/2026/01085 - (2x Class Qs)

Buildings to be Demolished

Dwelling Curtilage




SITE KEY
Scale 1:500

NOTES:

- This drawing is to the scale indicated when printed at A1. Use written dimensions only for construction, refer any discrepancies to ACORUS immediately. If in doubt ask.
- Where relevant, significant hazards have been identified on the drawing. Hazards which should be obvious to a competent contractor or unforeseeable have not been identified.
- This drawing is confidential and remains the exclusive property of ACORUS.

© ACORUS Rural Property Services Ltd.

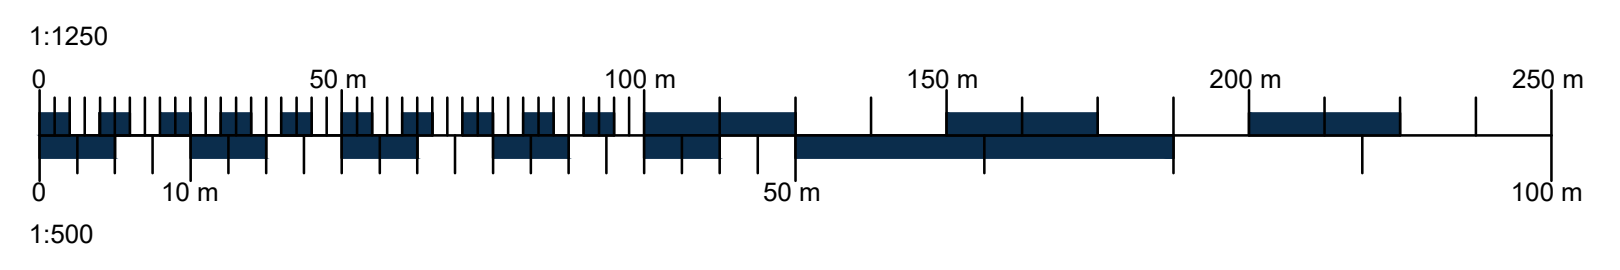

Rev	Date	Description	Dwn	Chk
Rev	Date	Amendment	Drawn	Checked

PROJECT

Mr M Bryant
Gryphon Lodge Farm, Minety,
Swindon, SN6 6RQ

TITLE

Proposed Development
Site Key

SCALE	DATE	DRAWN BY	CHECKED BY
AS SHOWN @A1	APR 26	JT	MB

JOB & DRAWING NO.	REVISION
MB/2636/1125 - 200_10	-

acorus
planning & design

PLANNING ISSUE