

Colours External;

Plastisol fascia & soffit:
Merlin Grey

Painted Jacklegs, steel door/frame
& plinth; Merlin Grey

Plastisol walls & corners:
Goosewing Grey

Windows: UPVC
White finish

Roof; Firestone blanket Black

RWP: UPVC White

Colours Internal;

Walls Vinyl faced pl/bd: CREAM c/w 'H' Section
Ceiling Vinyl faced pl/bd: WHITE c/w 'H' Section

Window lining: UPVC White

Worktop on chrome legs: Howdens Charcoal

Vinyl flooring; Polysafe Artic Blue

Skirting: WHITE Plastic

Ceiling Cove: WHITE Plastic

Construction;


Timber construction floor, walls & roof.

Insulation 60mm fibreglass to walls, roof & floors.

Mono pitched roof c/w Single layer blanket



External wall framing 70mm

Windows White UPVC D/glazed

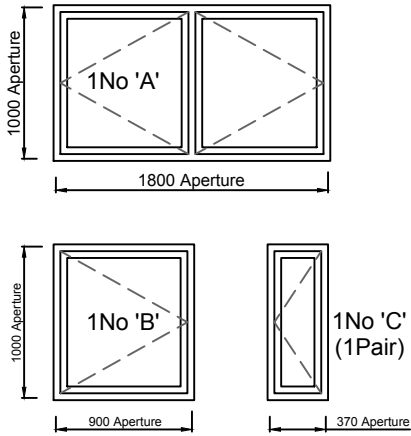

PRODUCTION FRONT

F/Panel 2440mm

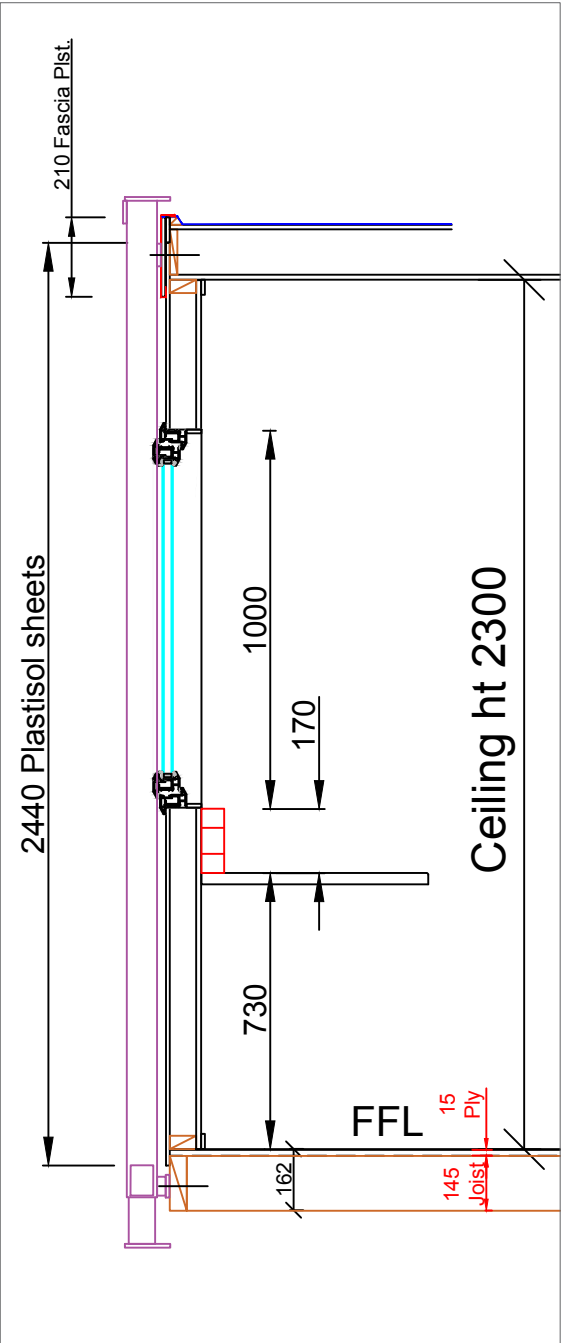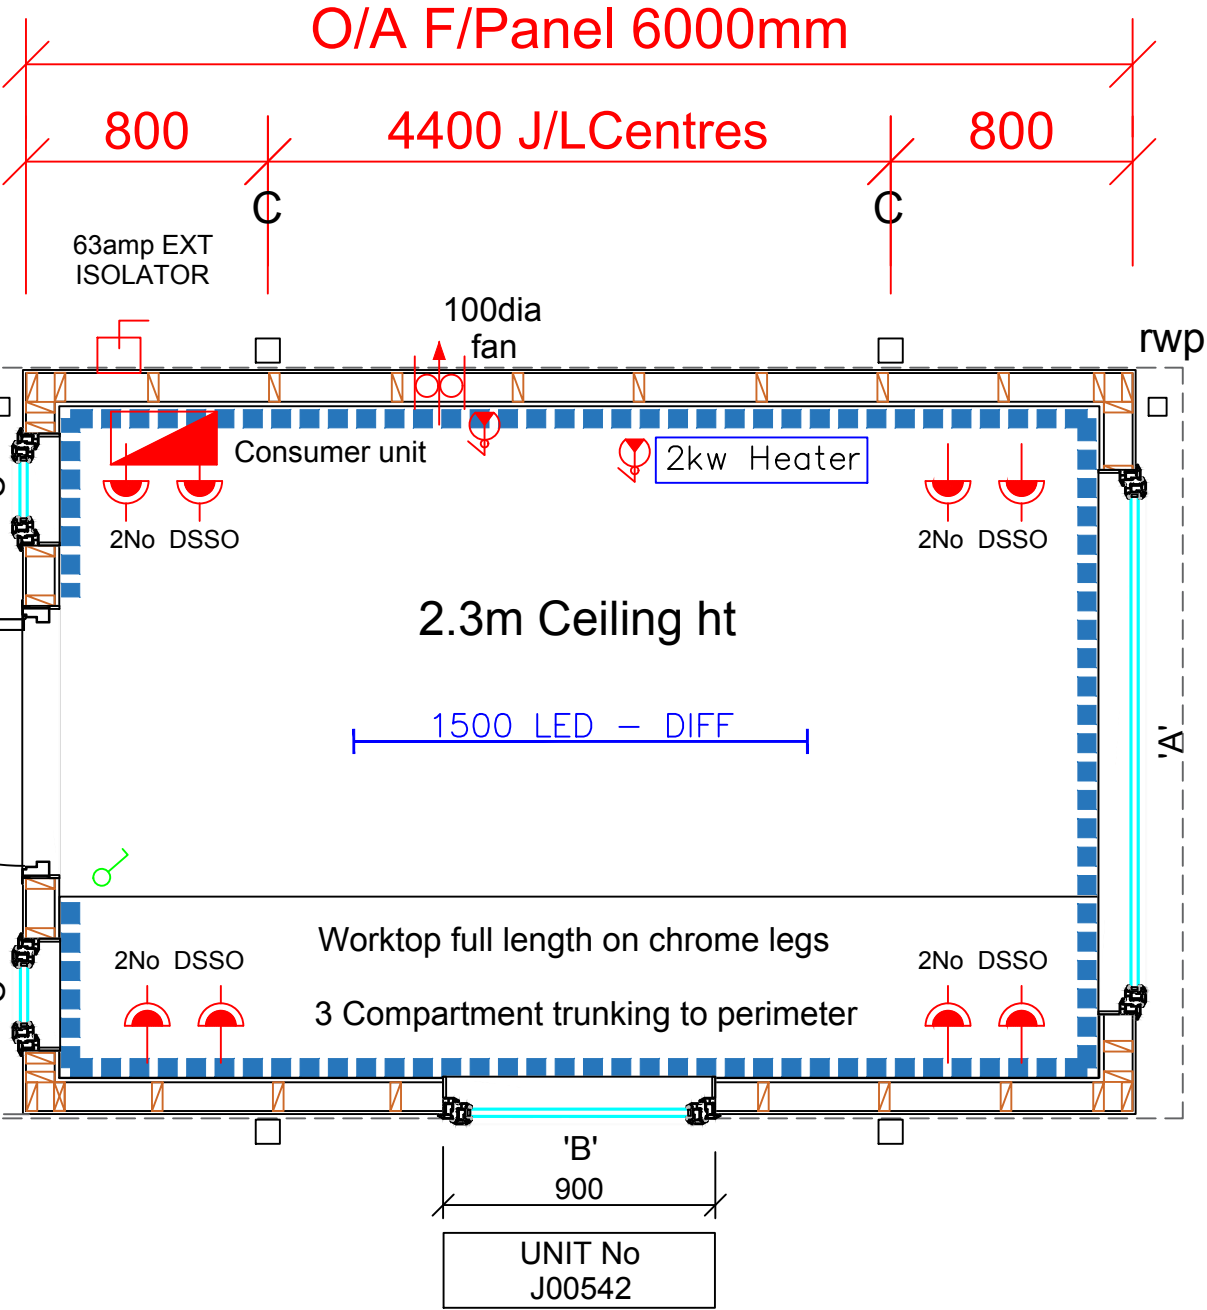

APPROVAL OF LAYOUT													
ANY COST OR TIME DELAYS ARISING FROM CHANGES AFTER LAYOUT APPROVAL WILL BE CHARGEABLE TO THE CLIENT.		SIGNED BY: _____ POSITION: _____ DATE: _____											
WORK WILL NOT COMMENCE ON THIS PROJECT UNTIL A SIGNED DRAWING INDICATING APPROVAL OF LAYOUT IS RECEIVED.													
This drawing and design are the sole property of Modulek and must not be copied, loaned or communicated in whole or part to any third party without consent from the company.													
<table><thead><tr><th>REV</th><th>DATE</th><th>DESCRIPTION</th><th>BY</th><th>CHKD</th></tr></thead><tbody><tr><td>C01</td><td>16.7.18</td><td>First Issue</td><td>BM</td><td>-</td></tr></tbody></table>				REV	DATE	DESCRIPTION	BY	CHKD	C01	16.7.18	First Issue	BM	-
REV	DATE	DESCRIPTION	BY	CHKD									
C01	16.7.18	First Issue	BM	-									
ModuleK													
CLIENT: MODULEK													
PROJECT: GATEHOUSE 6m x 2.4m													
TITLE: PROPOSED LAYOUT													
SCALE: 1:25, 1:20@A3		DATE: 16.07.18											
DRAWN BY: BM		CHECKED BY: _____											
DRAWING STATUS: FOR CONSTRUCTION													
DRAWING No. PPS3241-01		REV C01											