



SECTION 1
SCALE H: 1:250, V 1:250. DATUM: 45.000


Viewport 1-A

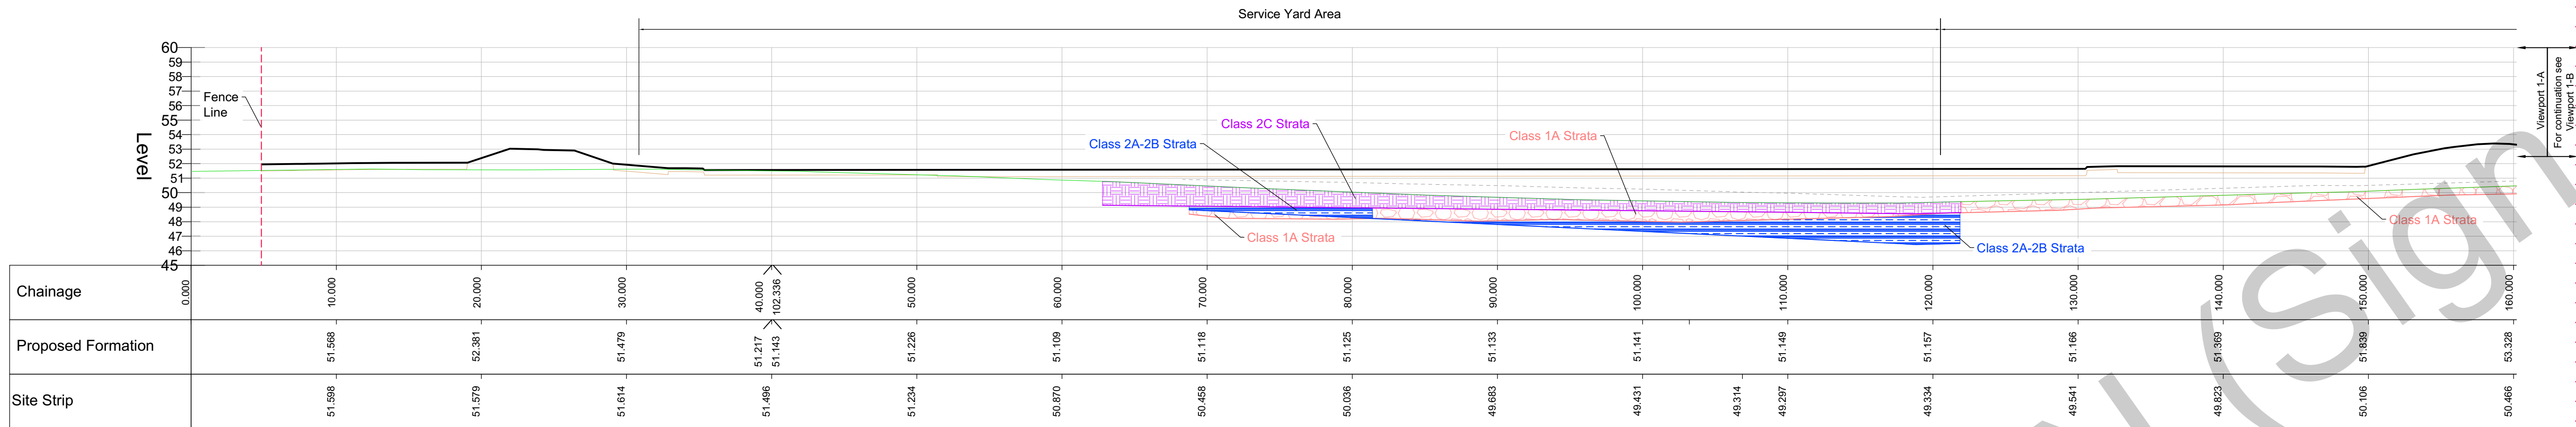

Viewport 1-B

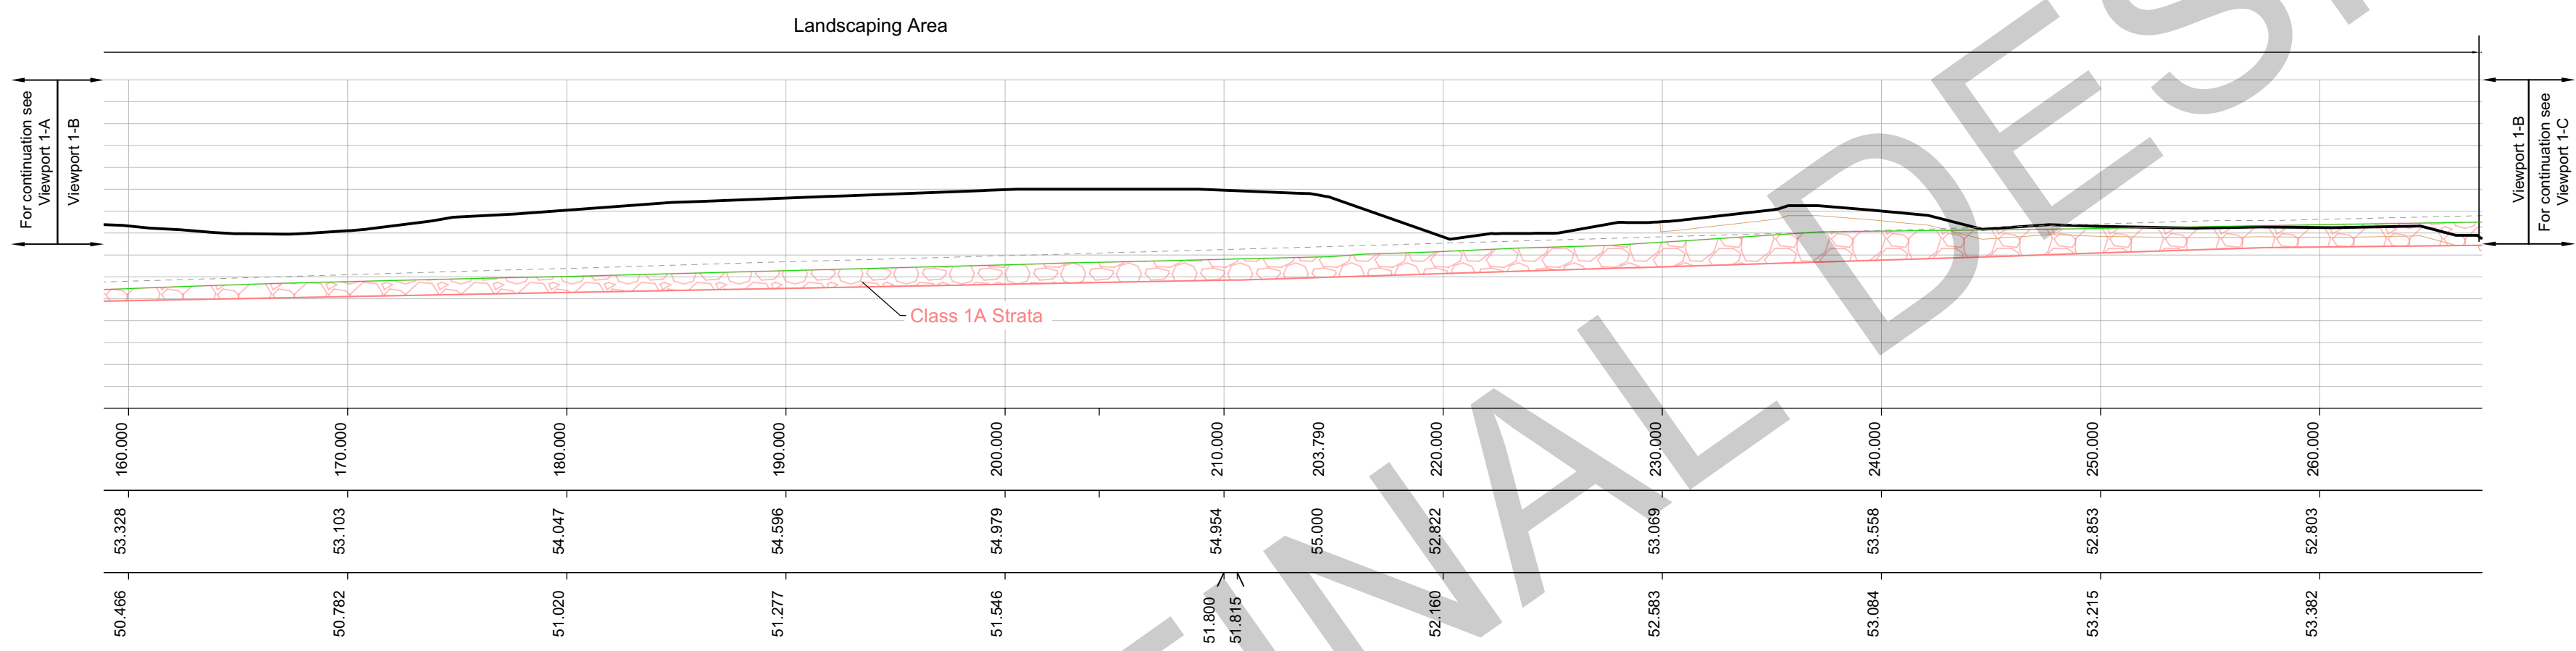

Viewport 1-C

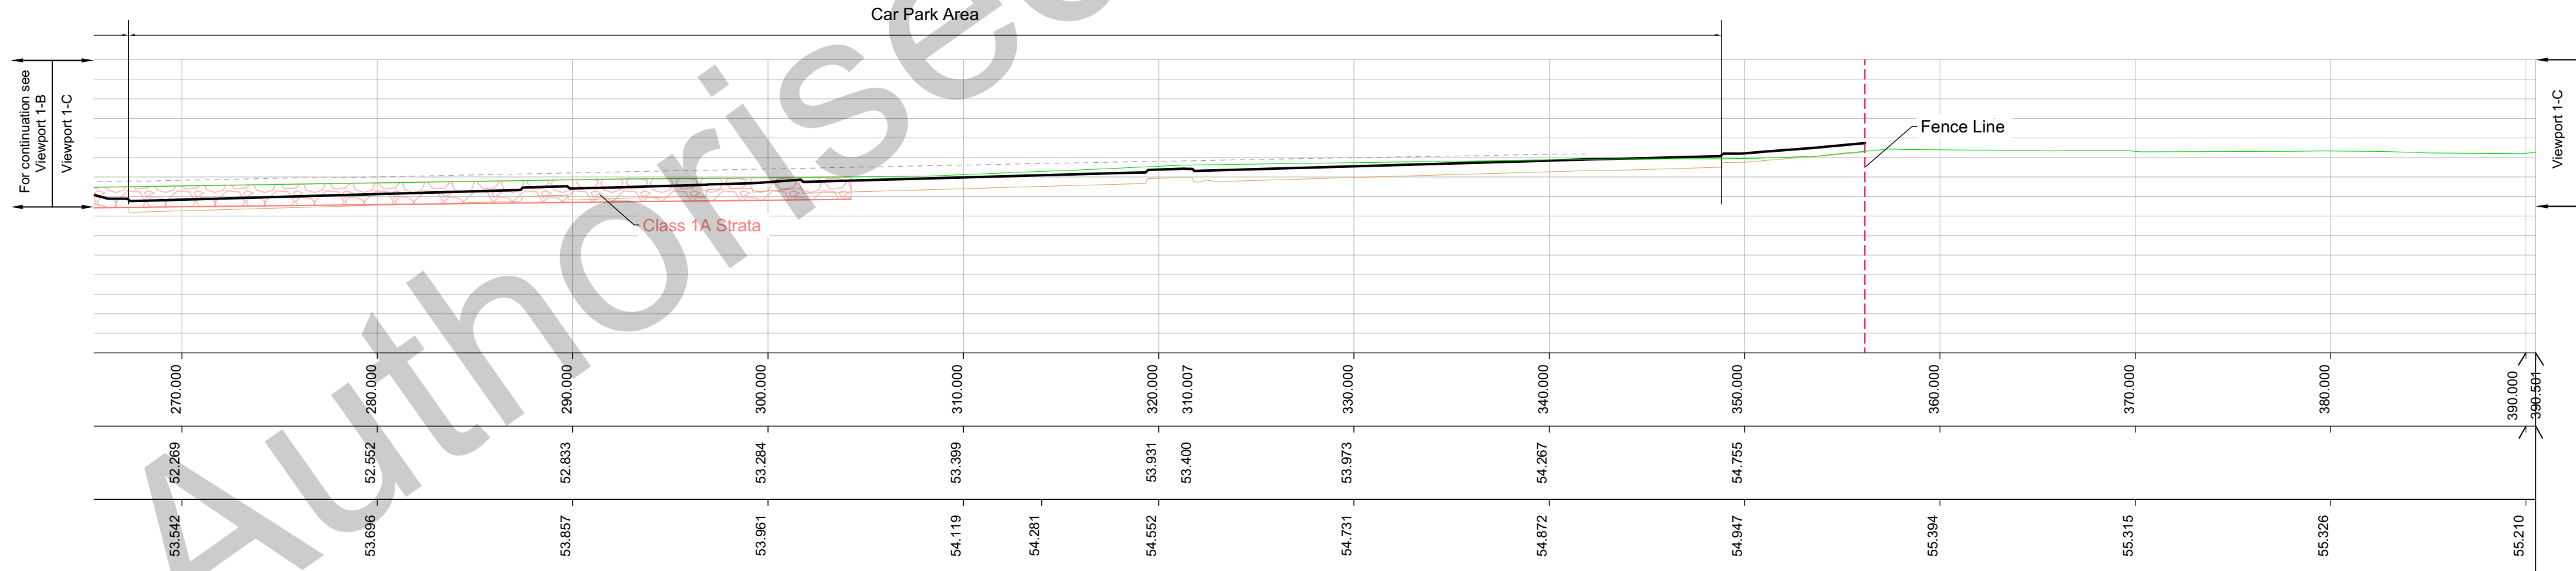

Notes

1. Do not scale this drawing. All dimensions must be checked/ verified on site. If in doubt ask.
2. This drawing is to be read in conjunction with all relevant architects, engineers and specialists drawings and specifications.
3. All dimensions in millimetres unless noted otherwise. All levels in metres unless noted otherwise.
4. Any discrepancies noted on site are to be reported to the engineer immediately.

Legend

-
- Legend:
- Underside Class 1A
 - Underside Class 2A-2B
 - Underside Class 2C
 - Existing Levels Profile (Logs Ground Level)
 - Proposed Levels Profile
 - Formation Levels Profile
 - Site Clearance Level Profile

C2	13.12.24	Updated Bunds Levels and Formation Levels	DA	TW
C1	13.11.24	Preliminary Issue	DA	TW
Rev	Date	Details of issue / revision	Drw	Rev

Issues & Revisions



Client

**BOWMER AND KIRKLAND
LTD**

Project Title

SIEMENS, CHIPPENHAM

Drawing Title

Indicative Underside Strata Longsections Sheet 1

Drawn:	D. Amrouni	Reviewed:	T. Wilkins
--------	------------	-----------	------------

BWB Ref:	244347	Date:	Nov'24	Scale@A1:	As Shown
----------	--------	-------	--------	-----------	----------

Drawing Status

PRELIMINARY

Project - Originator - Zone - Level - Type - Role - Number	Status	Rev
--	--------	-----