

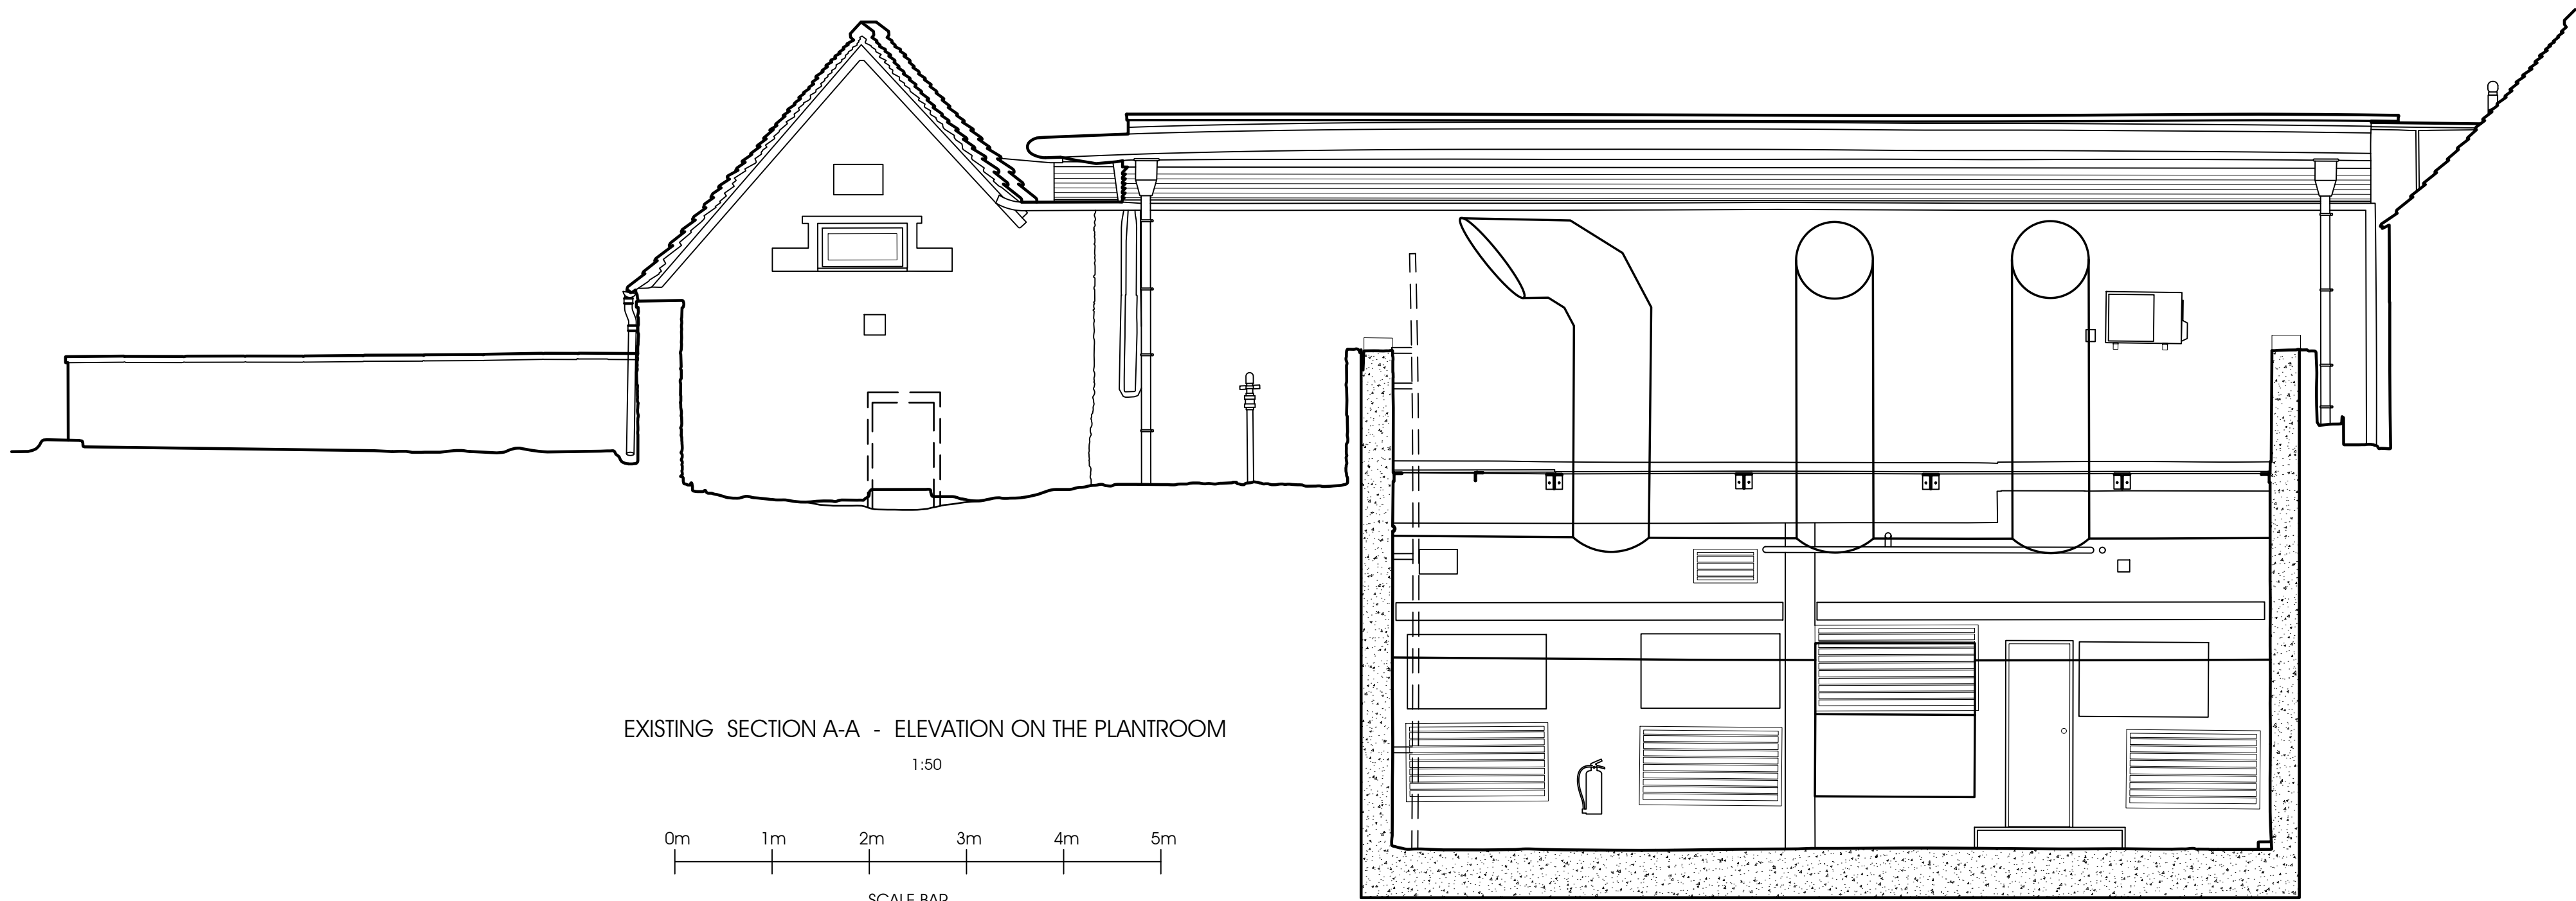


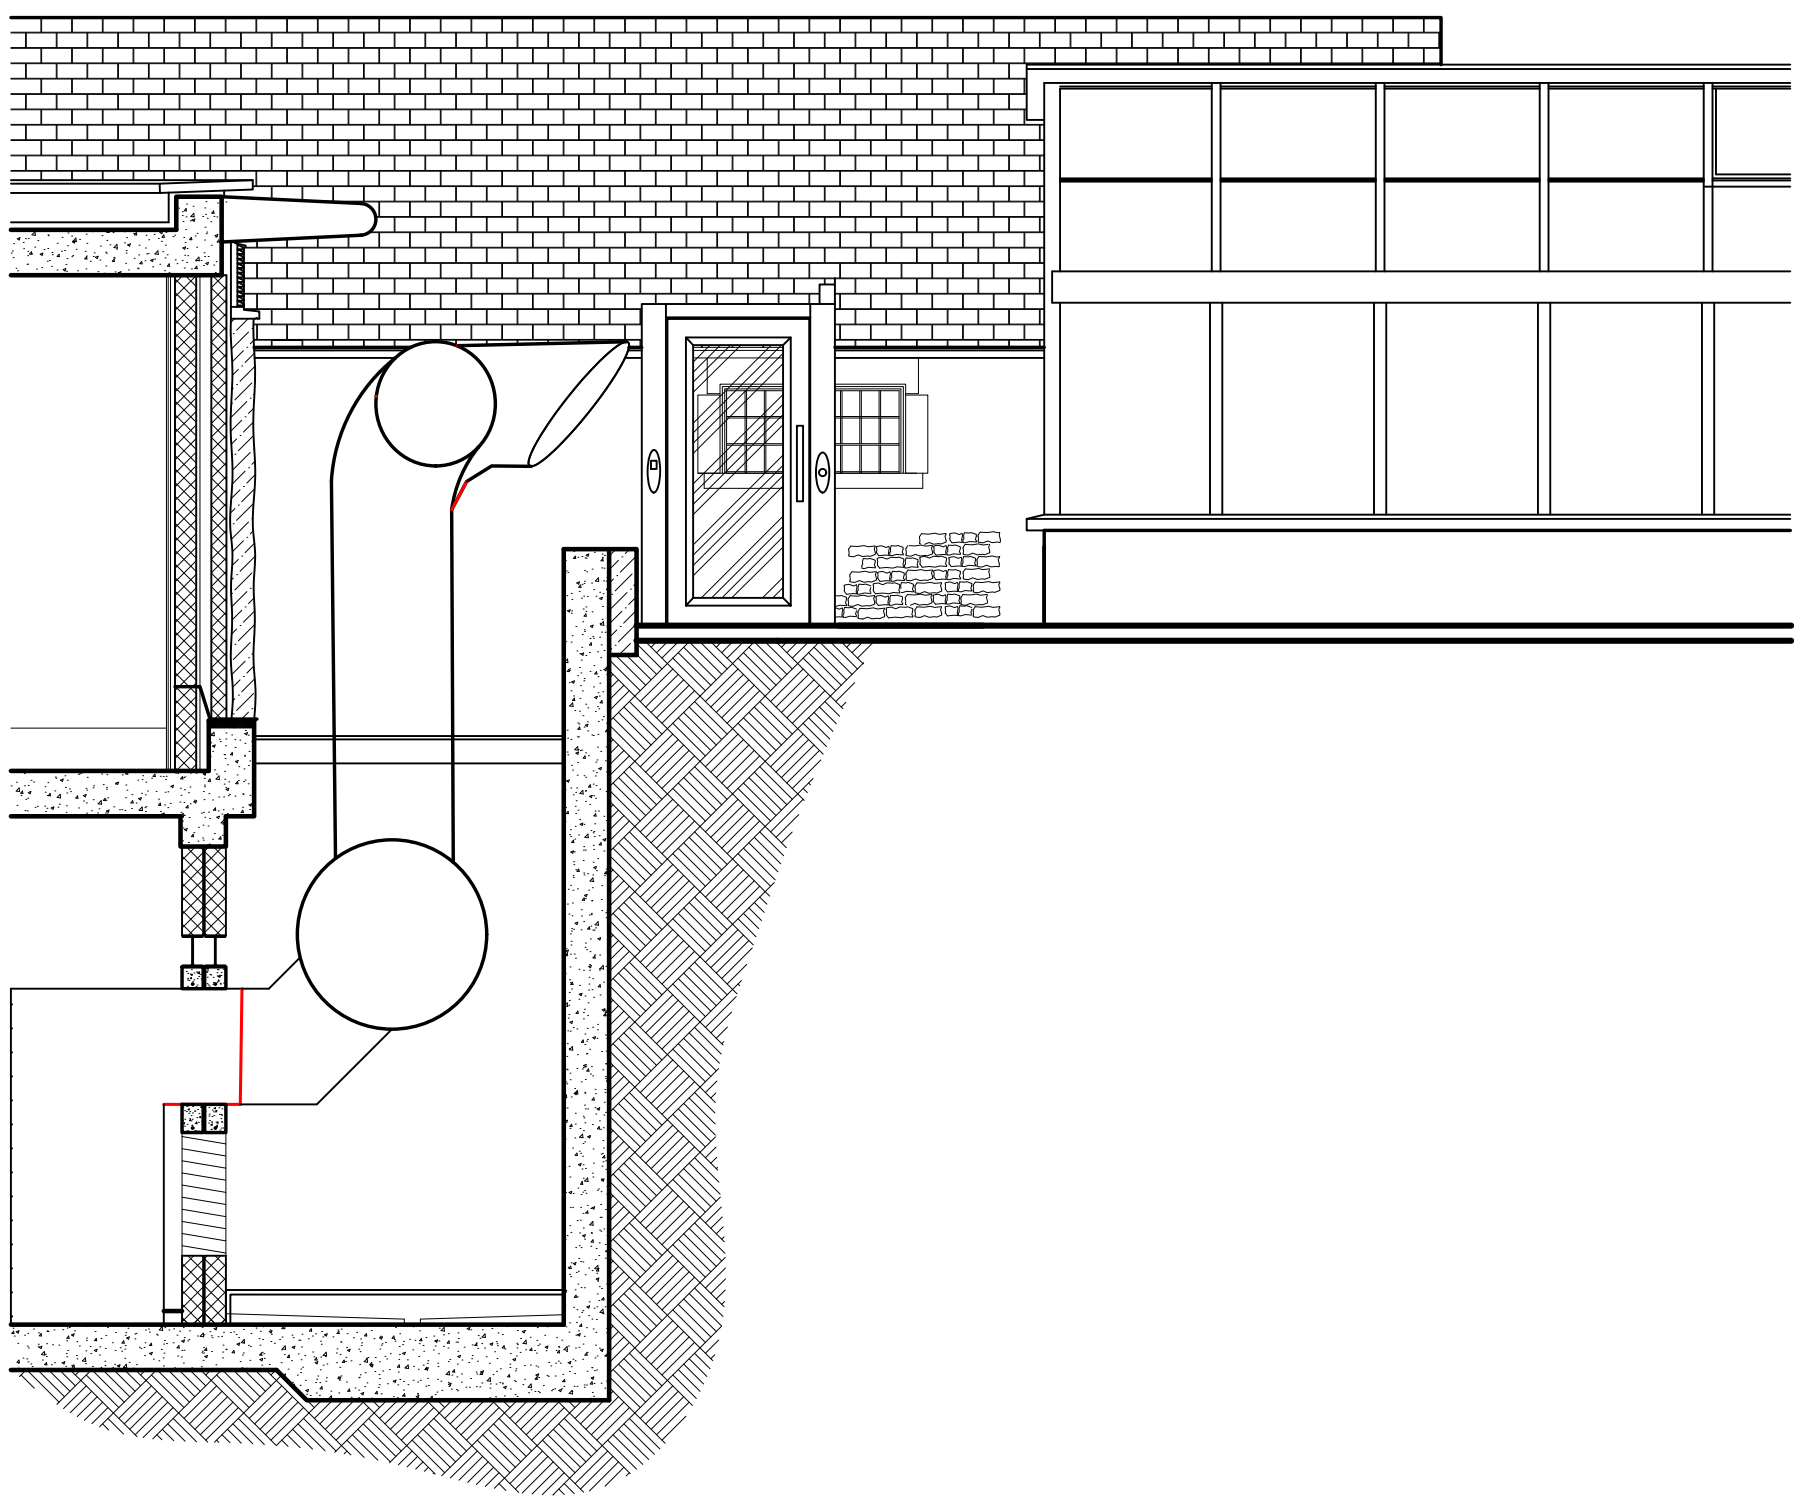

EXISTING SECTION A-A - ELEVATION ON THE PLANTROOM
1:50

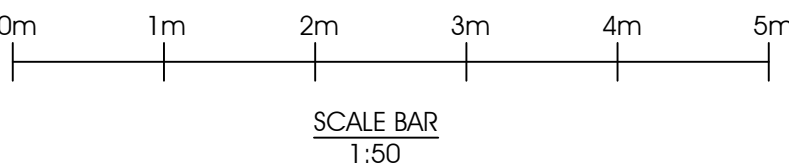

EXISTING SECTION B-B WITH ELEVATION ON THE TREATMENT ROOM
1:50

EXISTING MATERIALS:
VENTILATION COWLS: GALVANIZED STEEL
WELD MESH GRATING : GALVANIZED STEEL

mark lovell
DESIGN ENGINEERS

6 HIGH STREET, DEVIZES,
WILTSHIRE, SN10 1AJ
TEL: 01380 724 213
FAX: 01380 721 203
WEB: www.mle.co.uk

client:
WHATLEY MANOR
HOTEL AND SPA

project:
REMOVAL OF EXISTING AIR
HANDLING UNITS AND
REPLACEMENT WITH NEW
ONES OF SAME AIR FLOW
VOLUME REQUIREMENTS
job no.-drg. no.:
1957.21- AHU-EX - 03

drg. title:
EXISTING SECTION A-A
AND SECTION B-B

scale:
1:50 @ A1
drawn by:
SL
date:
FEBRUARY 2026

checked:
ML
approved:
ML

notes:
© SURVEY CARRIED OUT BY AND IS COPYRIGHT OF
BRUNEL SURVEYS Ltd.
(SURVEY CARRIED OUT JANUARY 2025)

P1 - PRELIMINARY ISSUE to ION ACOUSTICS 24 03 26
P1 - ISSUED PRELIMINARY FOR CLIENTS COMMENT 09 04 26
PL/LBC - 30. 04. 26. - ISSUED FOR PLANNING PERMISSION AND
LISTED BUILDING CONSENT

P1/PL/LBC