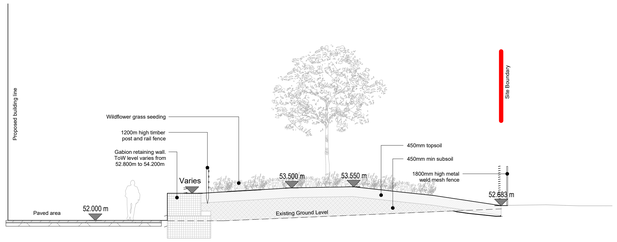

1 Bund Section A - Detailed
1 : 100

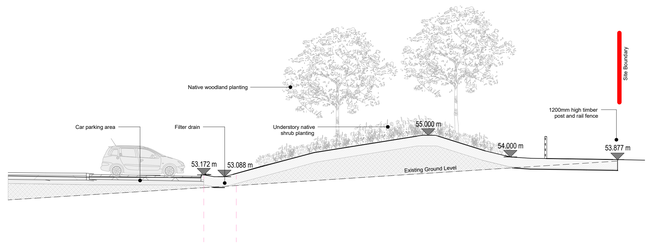

2 Bund Section B - Detailed
1 : 100

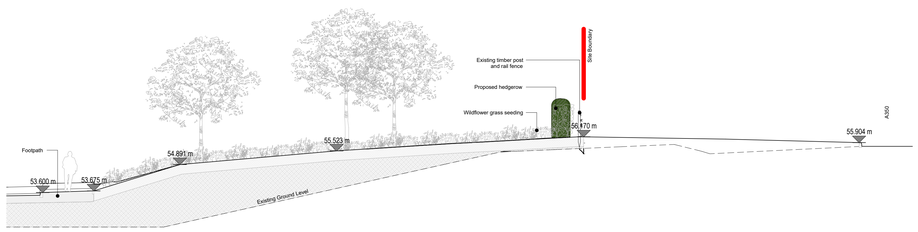

3 Bund Section C - Detailed
1 : 100

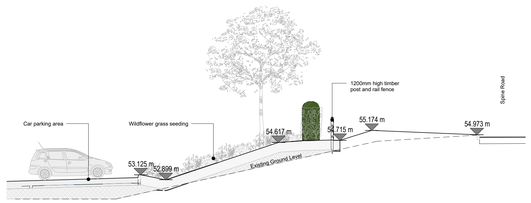

4 Bund Section D - Detailed
1 : 100

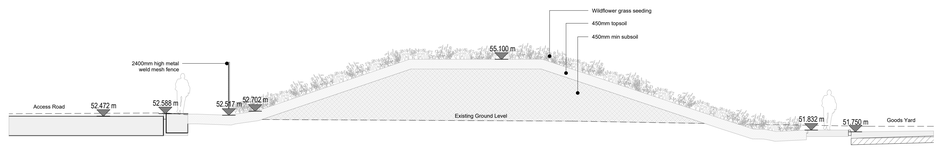

5 Bund Section E - Detailed
1 : 100

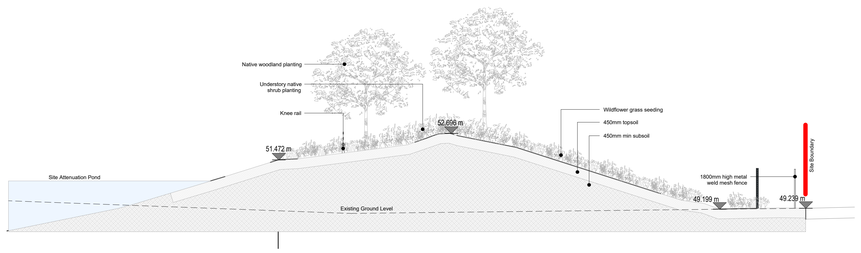

6 Bund Section F - Detailed
1 : 100

SCALE 1 : 100
0 2 4 6

SCALE 1 : 500
0 10 20 30

N

Rev	Description	Date	Dr by	App by
P04	REB bund removed	2026-03-26	AJB	AJB
P03	Bund sections 5 and 6 added	2025-02-25	SK	AJB
P02	Updated for planning	2025-02-20	DJK	OH
P01	Initial Issue	2024-12-20	WS	SK

original by	date created	Approved by
SK	20/12/25	WS

BOWMER + KIRKLAND

Bowmer & Kirkland Ltd for Siemens
High Edge Court, Church Street,
Belper, Derbyshire, DE56 2BW
Tel +44(0)1773 853131
www.bandk.co.uk

AHR Architects Ltd
Vinny Building
Wine Street
Bristol
BS1 2BD
United Kingdom
T +44(0)117 9200146
E bandk@ahr.co.uk
www.ahr.co.uk

client name
Bowmer & Kirkland for Siemens

project
Siemens Mobility Chippenham

drawing
Bund Details

computer file
110.32.1.11DDR_Profiles_Folder_redirectorsaden.baker/Documents/Revit Files/Local Files/Revit
2024-08-02-AHR-EX-ZZ-M-L-0010_adam.baker@AHR.co.uk

plot date

project number
2023.00411.001

scale
As indicated @A0

drawing number
SMC-AHR-EX-ZZ-D-L-900132

rev
P04

This drawing is to be read in conjunction with all related drawings. All dimensions must be checked and verified on site before commencing any work or producing shop drawings. The originator should be notified immediately of any discrepancy.
This drawing is copyright and remains the property of AHR.