
DRAWINGS BASED ON TOPOGRAPHY & SITE BOUNDARY LIMITS INFORMATION PROVIDED BY OTHERS, IF ONSITE DISCREPANCIES ARISE, BRING TO A HARLOW & SON ATTETNTION IMMEDIATELY

IF IN DOUBT,ASK - DO NOT SCALE - CHECK ON SITE DIMENSIONS.
SITE DIMENSIONS TO BE CHECKED PRIOR TO START - DISCREPANCIES TO BE RAISED WITH A HARLOW & SON

All DIMENSIONS ARE TO STRUCTURAL ELEMENTS & NOT TO APPLIED FINISHES

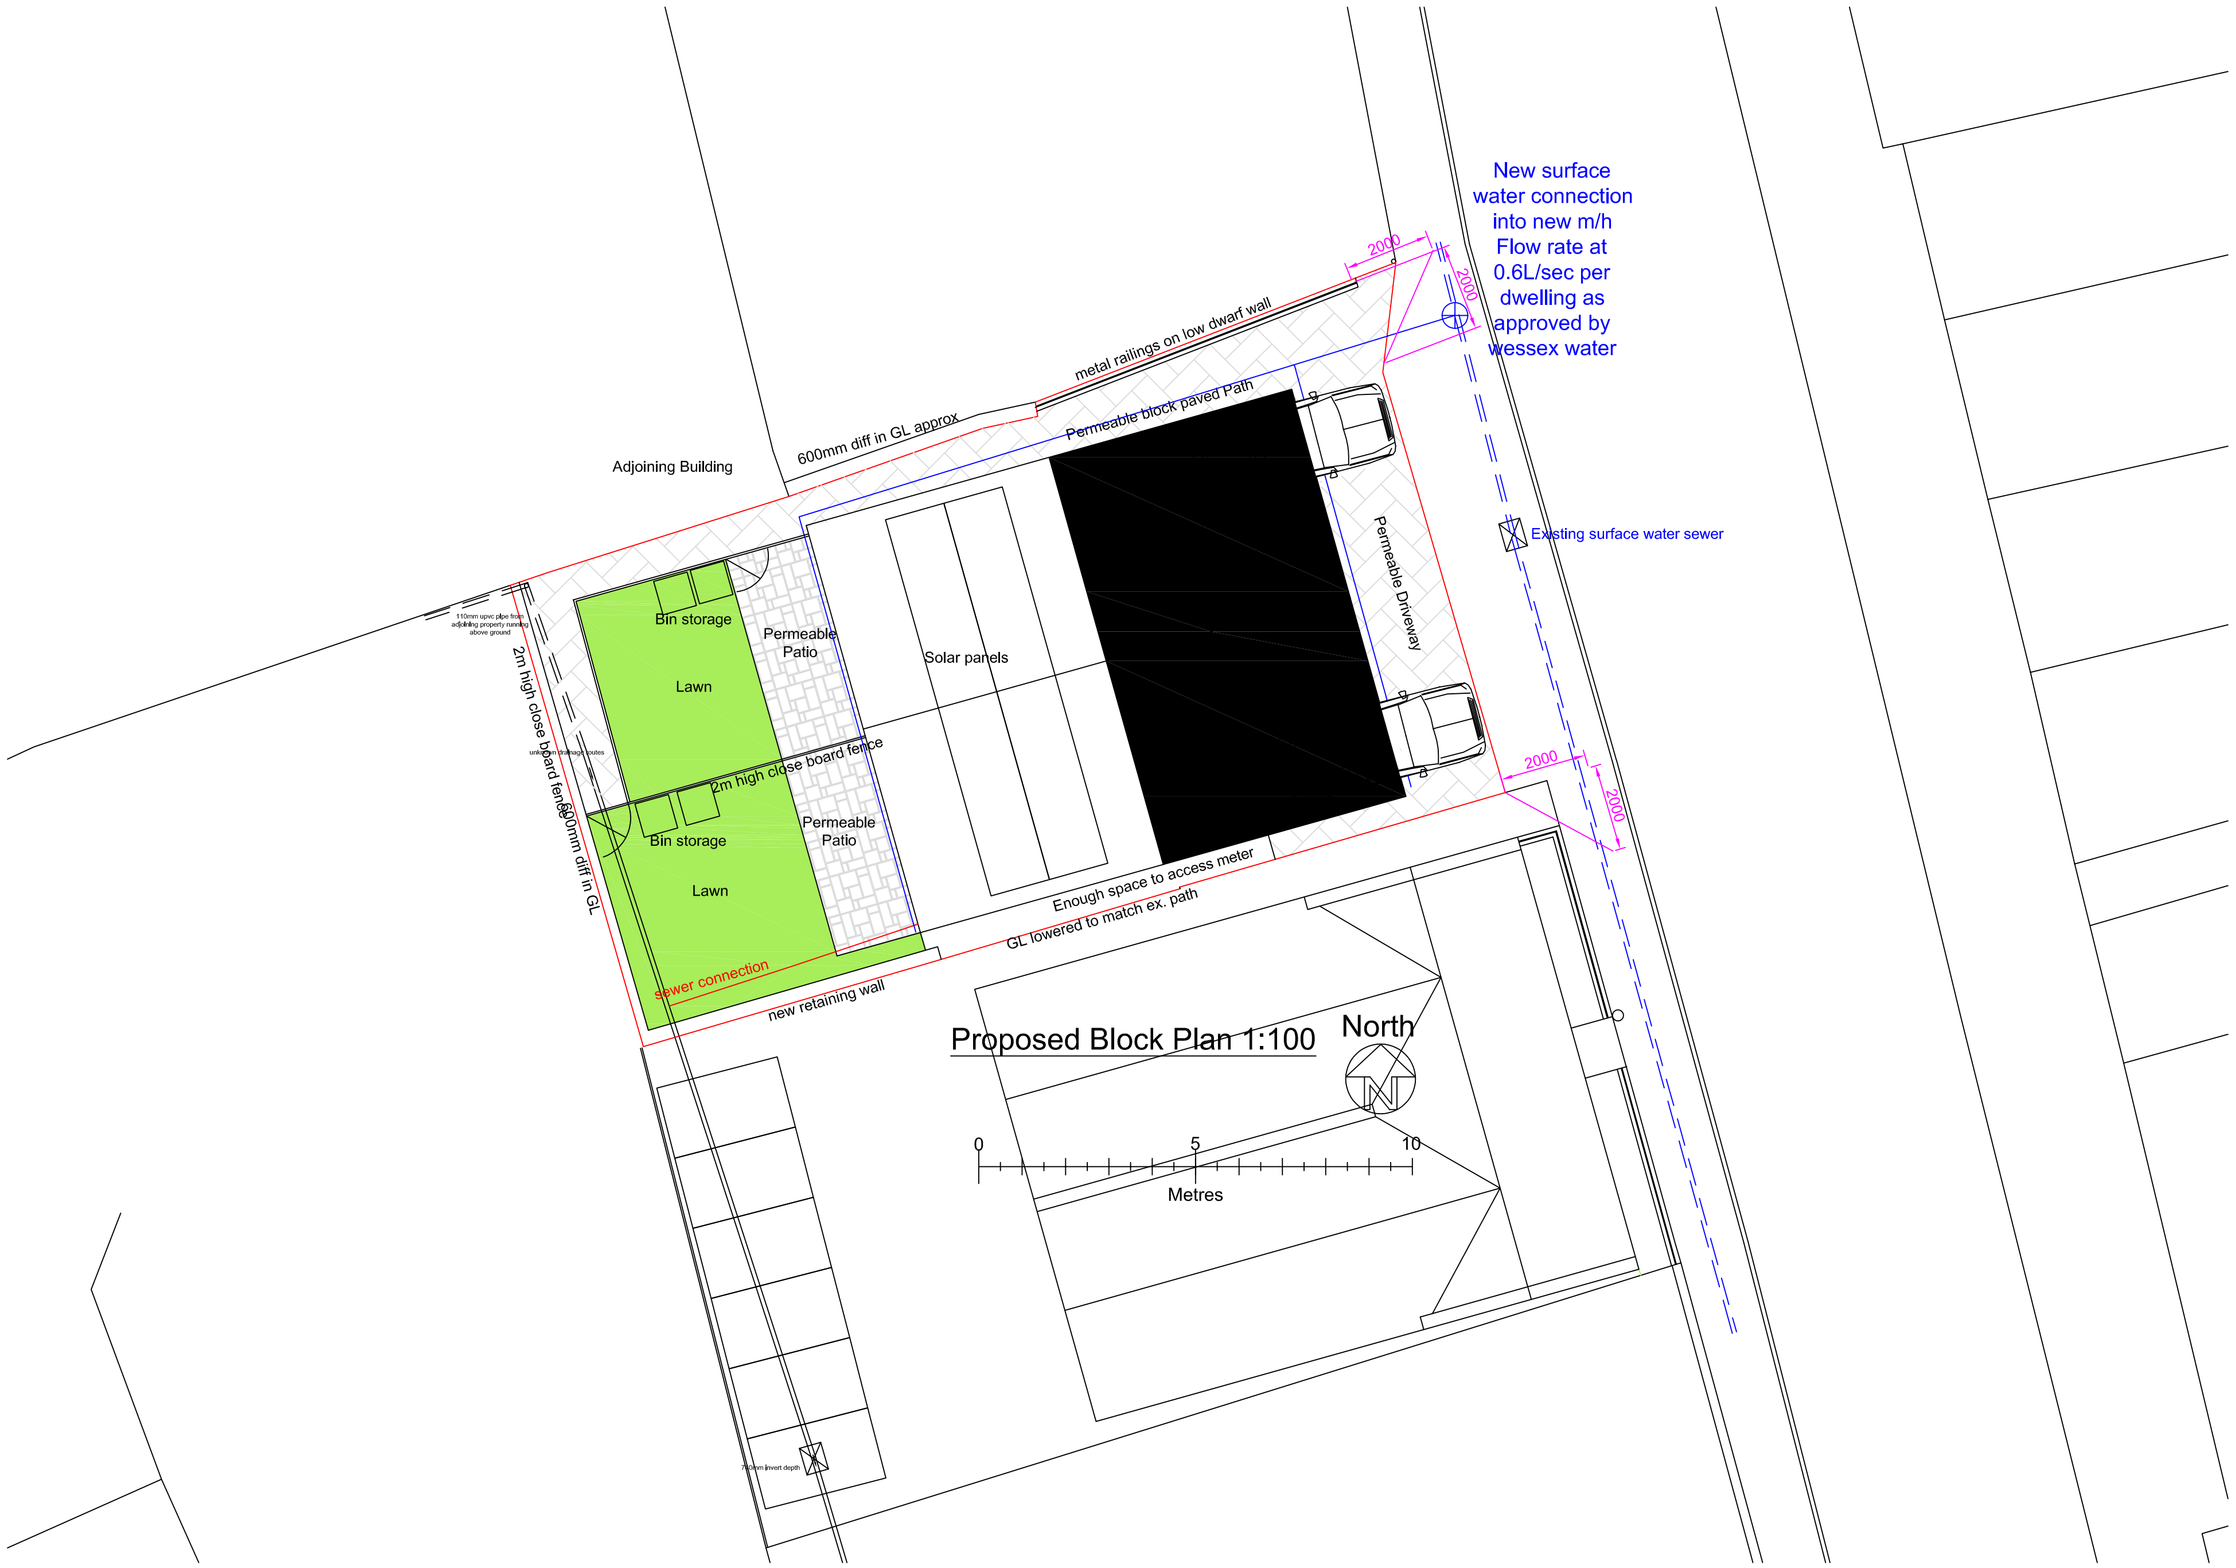

Drawn by	A Harlow & Son 01225 938329

Proposed Residential Development at
15 Castle Street
Trowbridge
Wiltshire
BA14 8AS

A1 Papersize

Scale	1:100	Drawing No AH2022/98
Date	14th April 2026	Sheet 2 of 3

This drawing cannot be copied or given to third parties without the written of A Harlow & Son