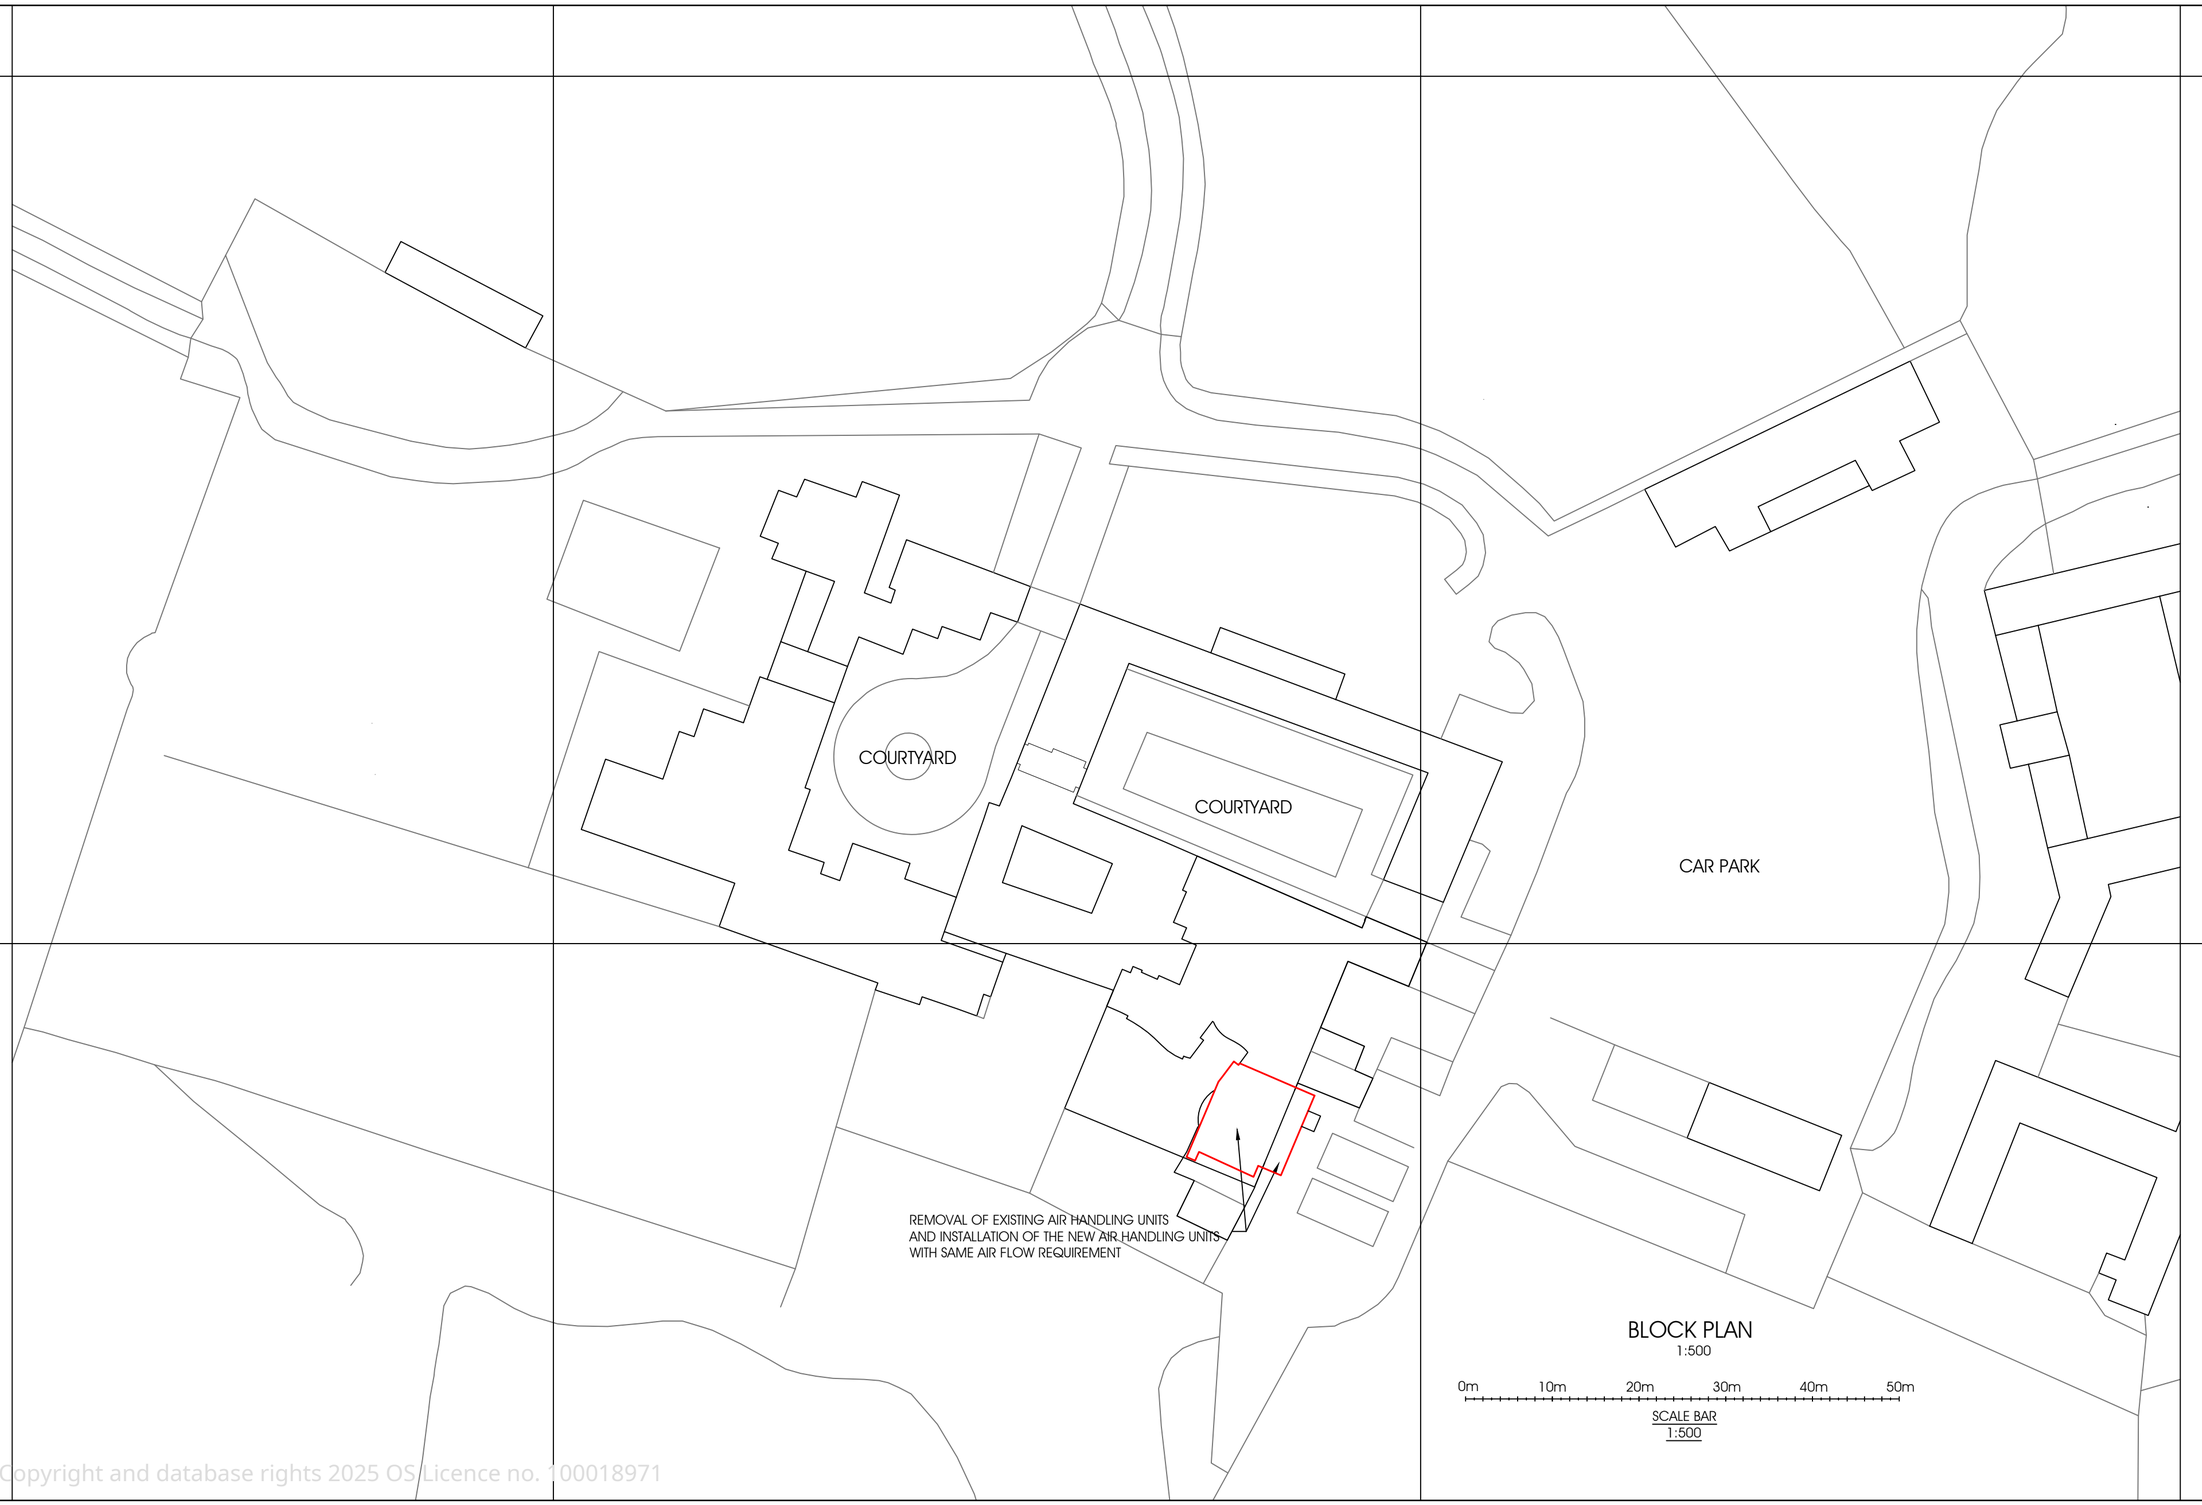



BLOCK PLAN
1:500

0m 10m 20m 30m 40m 50m

SCALE BAR
1:500

©Crown Copyright and database rights 2025 OS Licence no. 100018971

mark lovell
DESIGN ENGINEERS

6 HIGH STREET, DEVIZES,
WILTSHIRE, SN10 1AT.
TEL: 01380 724 213
FAX: 01380 721 753
WEB: www.mlde.co.uk

client:
WHATLEY MANOR HOTEL AND SPA LTD

project:
REMOVAL OF EXISTING AIR HANDLING UNITS AND REPLACEMENT WITH NEW ONES OF SAME AIR FLOW VOLUME REQUIREMENTS

job no.-drg. no.:
1957.21 - AHU - BLOCK PLAN

drg. title:
BLOCK PLAN

scale:
1:500@A2

drawn by:
SL

date:
March 2026

checked:
ML

approved:
ML

notes:
P1 -09 04 26- ISSUED PRELIMINARY FOR CLIENT'S COMMENT
PL/LBC - 30. 04. 26. - ISSUED FOR PLANNING PERMISSION AND LISTED BUILDING CONSENT

PL/LBC