


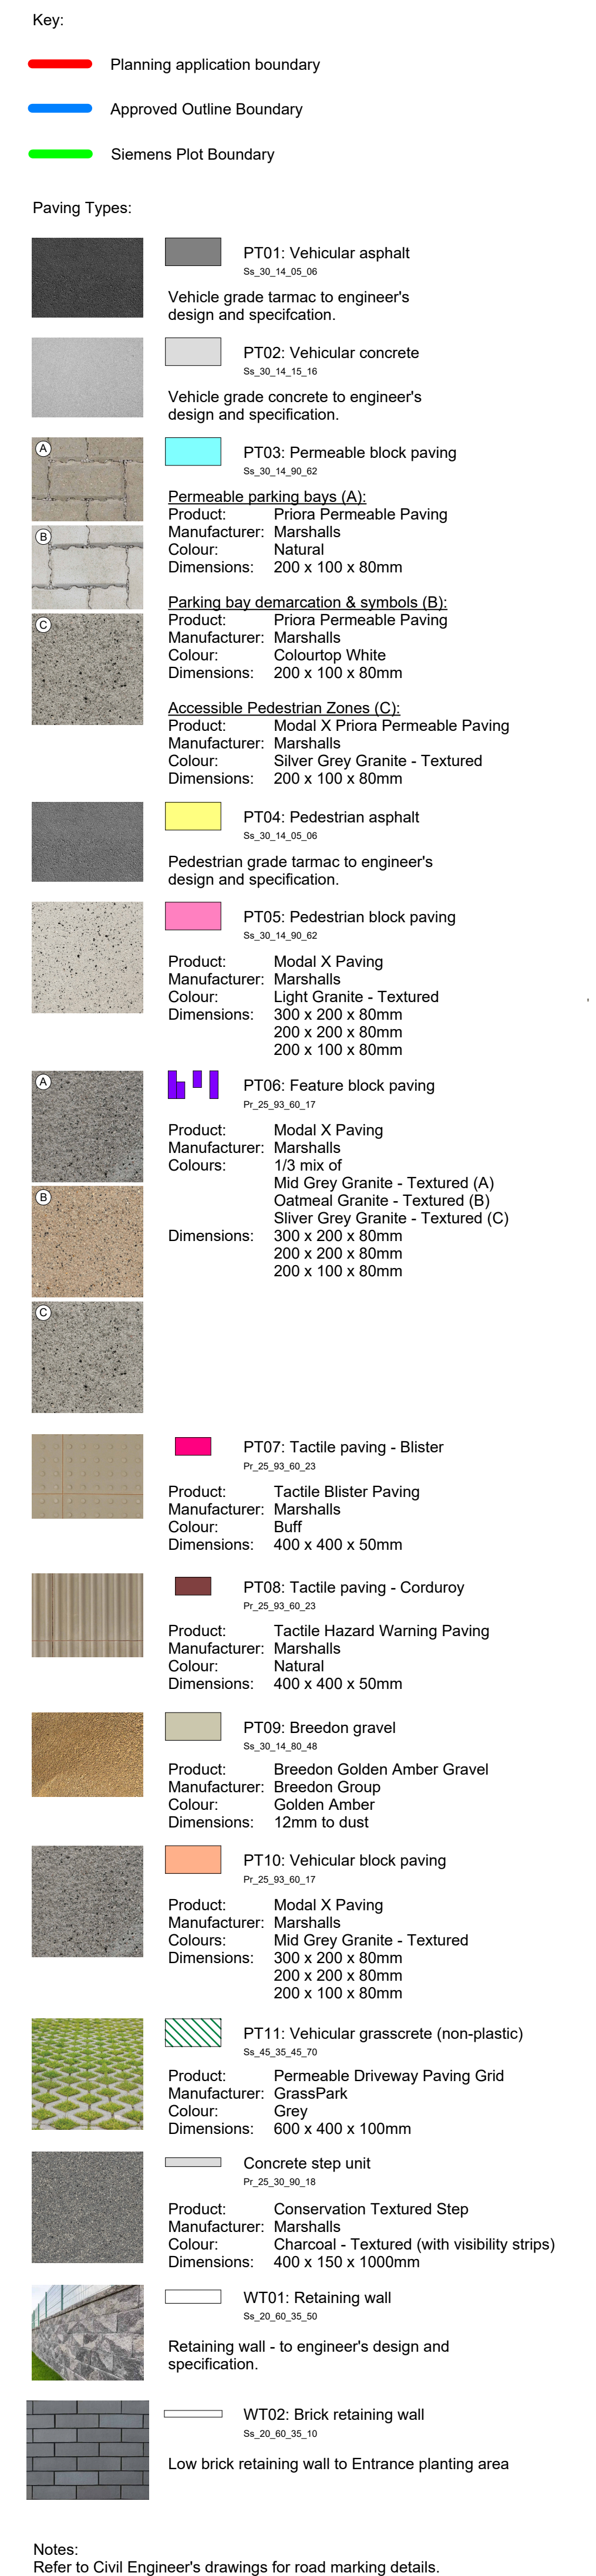

C04	Updated for planning	2026-03-24	JL	AJB
C03	Updated for planning	2025-09-04	AJB	AJB
C02	Updated for planning	2025-08-07	OH	AJB
C01	Issued for Planning	2025-08-05	OH	AJB
Rev	Description	Date	Dr	App by
original by		date created	Approved by	
OH		05/08/25	AJB	

+ BOWMER KIRKLAND

AHR

AHR Architects Ltd
Valley Building
Vine Street
Oxford
OX1 2ND
United Kingdom
T +44(0)117 9206140
E enquiries@ahr.co.uk
www.ahr.co.uk

client name	Bowmer & Kirkland for Siemens
-------------	-------------------------------

project	
Siemens Mobility Chippenharn	
drawing	
Hard Landscape Masterplan	
computer file	skid date
\\fs1\proj\Public\Hards\chippenharn\LD\Drawing\Hard Landscape Masterplan\201608-09\42-00-EX-D-11-00301.dwg, Jens Lorenz	
project number	scale
2023.004111.001	As indicated
drawing number	rev
SMC-AHR-EX-D-11-00301	C04
This drawing is to be read in conjunction with all related drawings. All dimensions must be checked and verified on site before commencing any work or producing shop drawings. The originator shall be notified immediately in the event of any discrepancy. This drawing is copyright and remains the property of AHR.	