
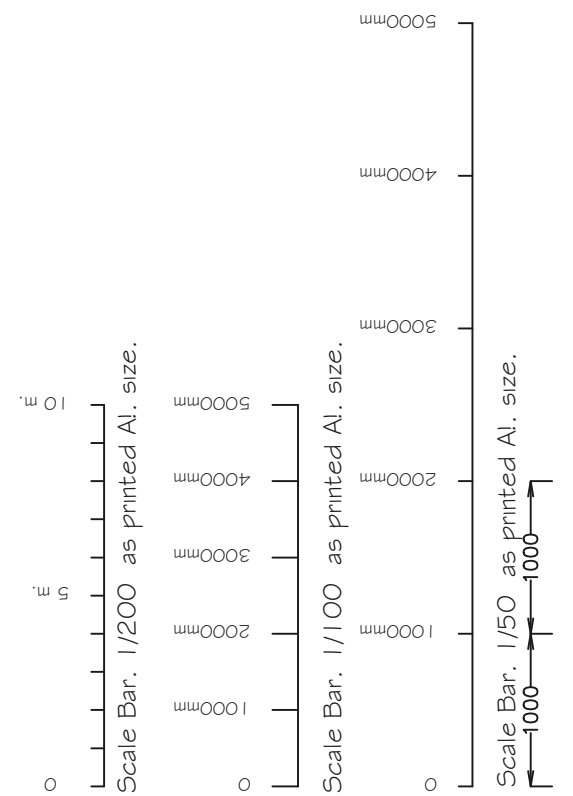
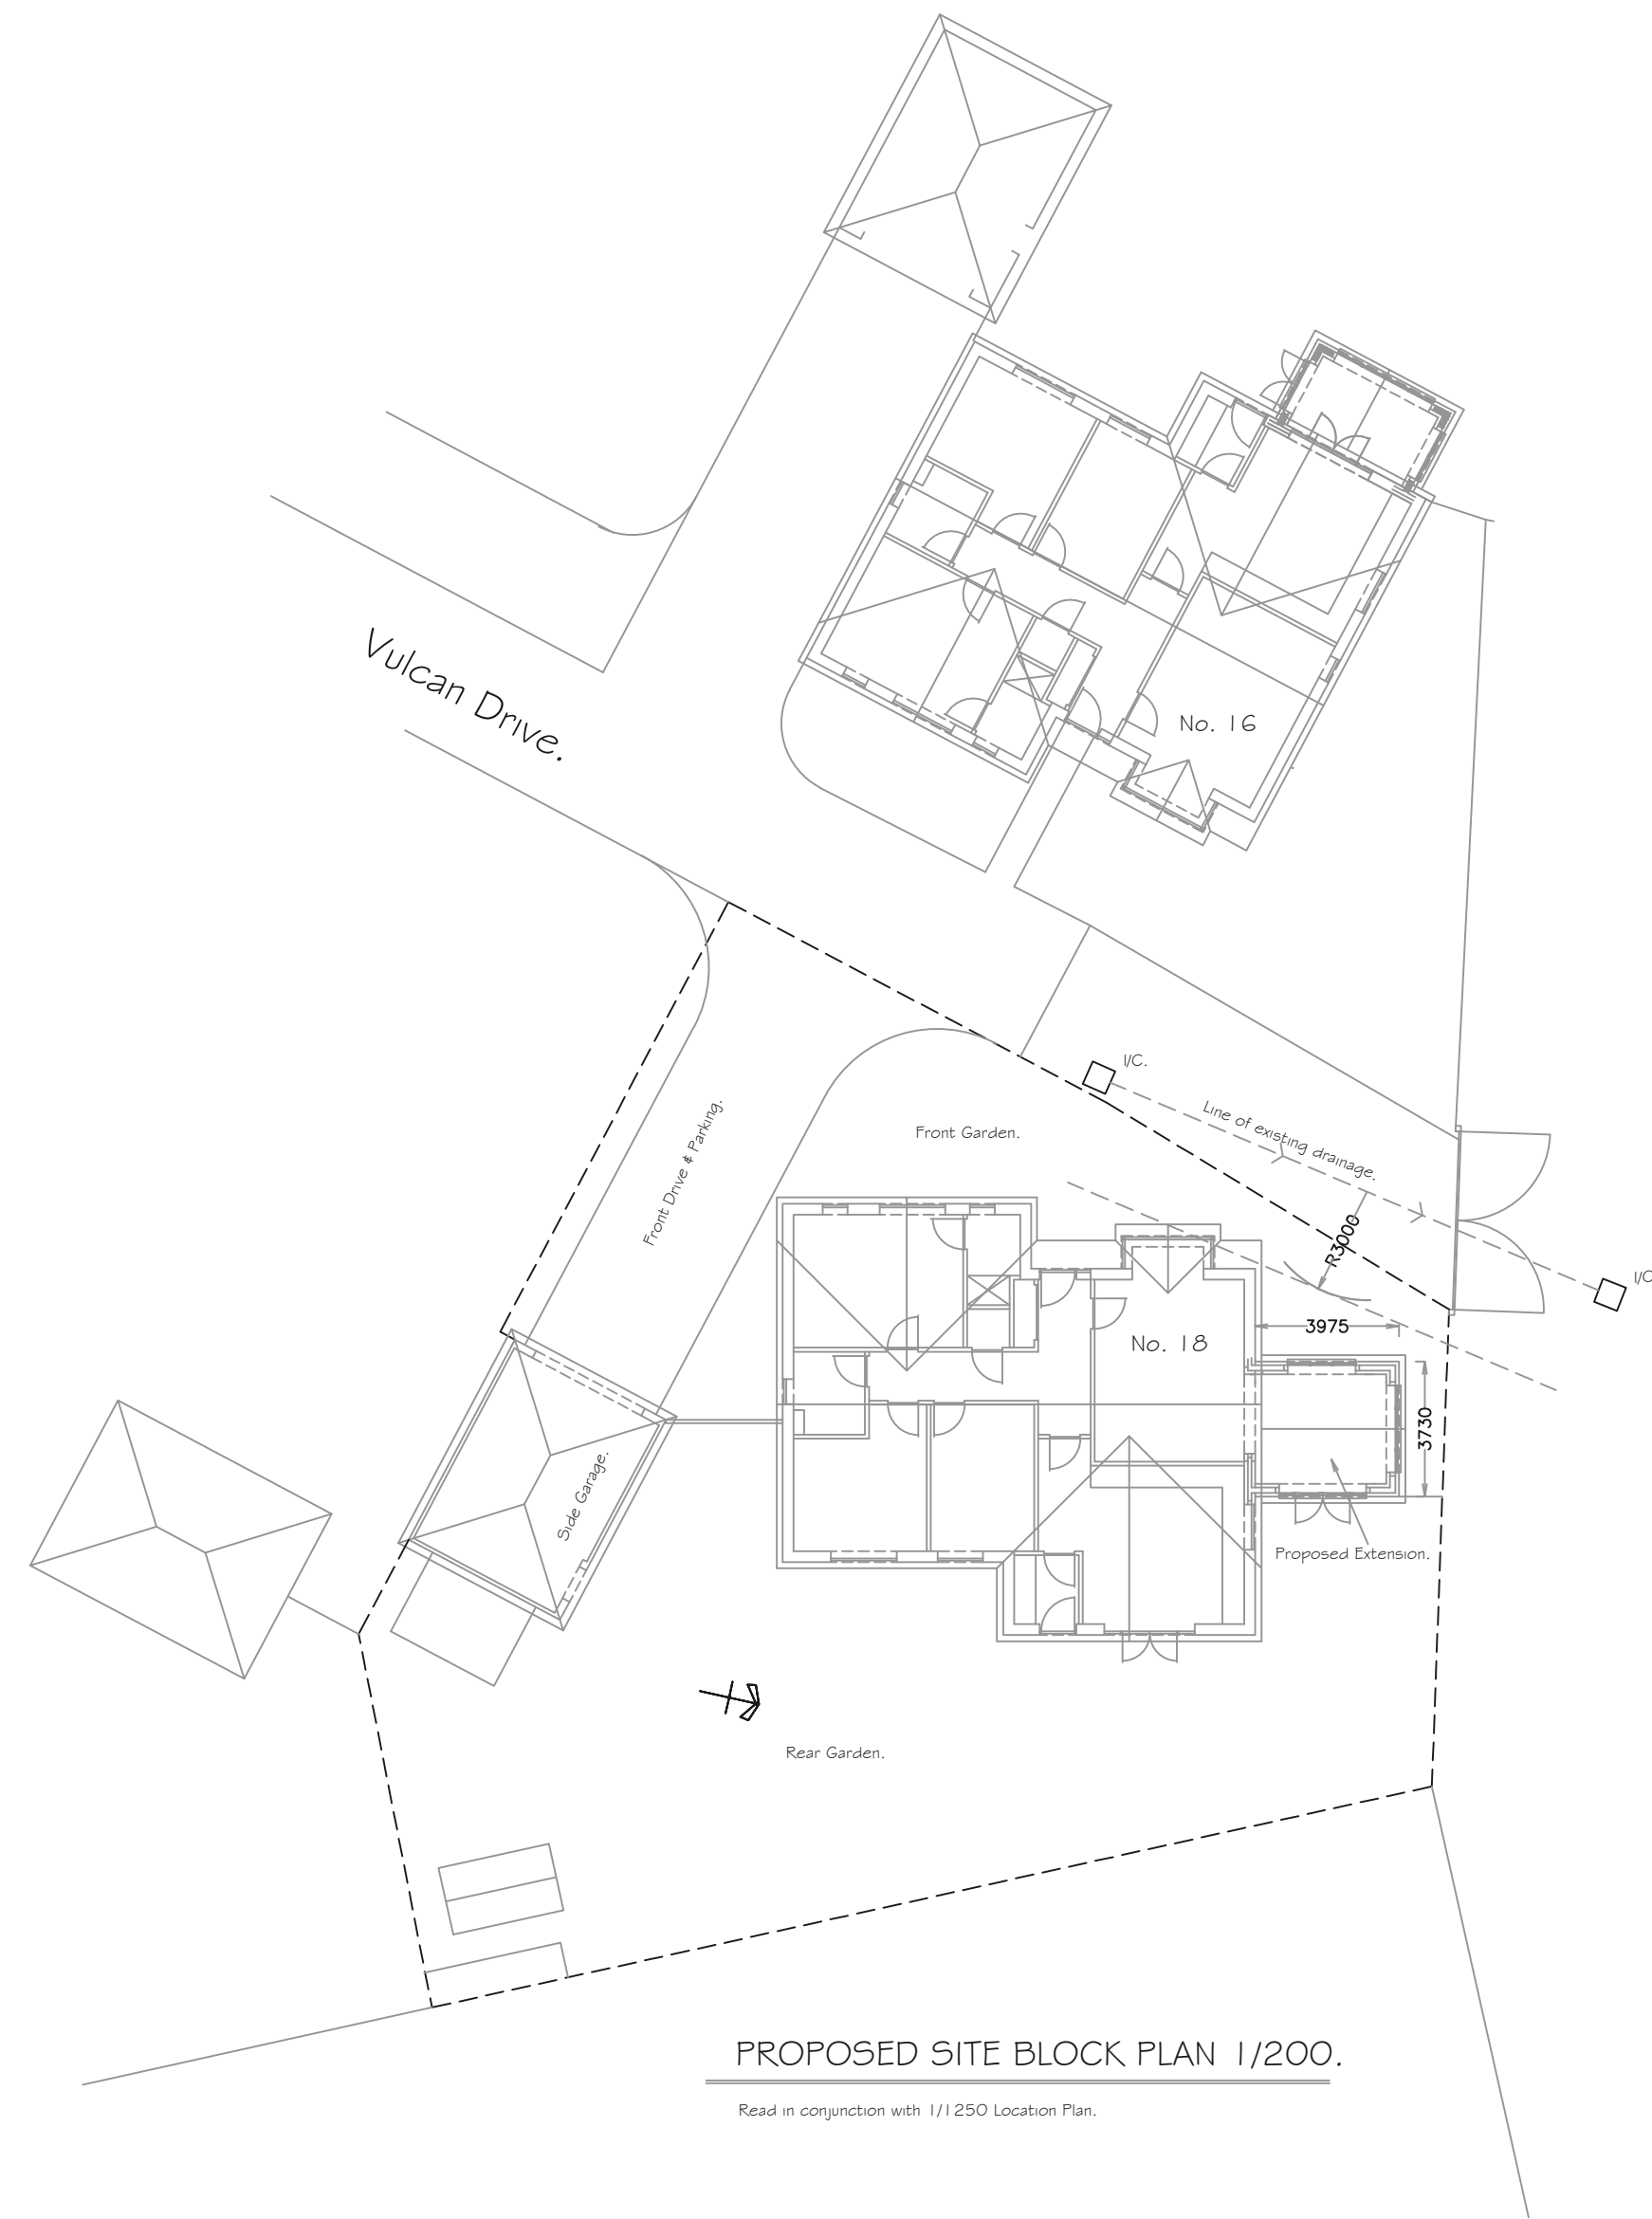


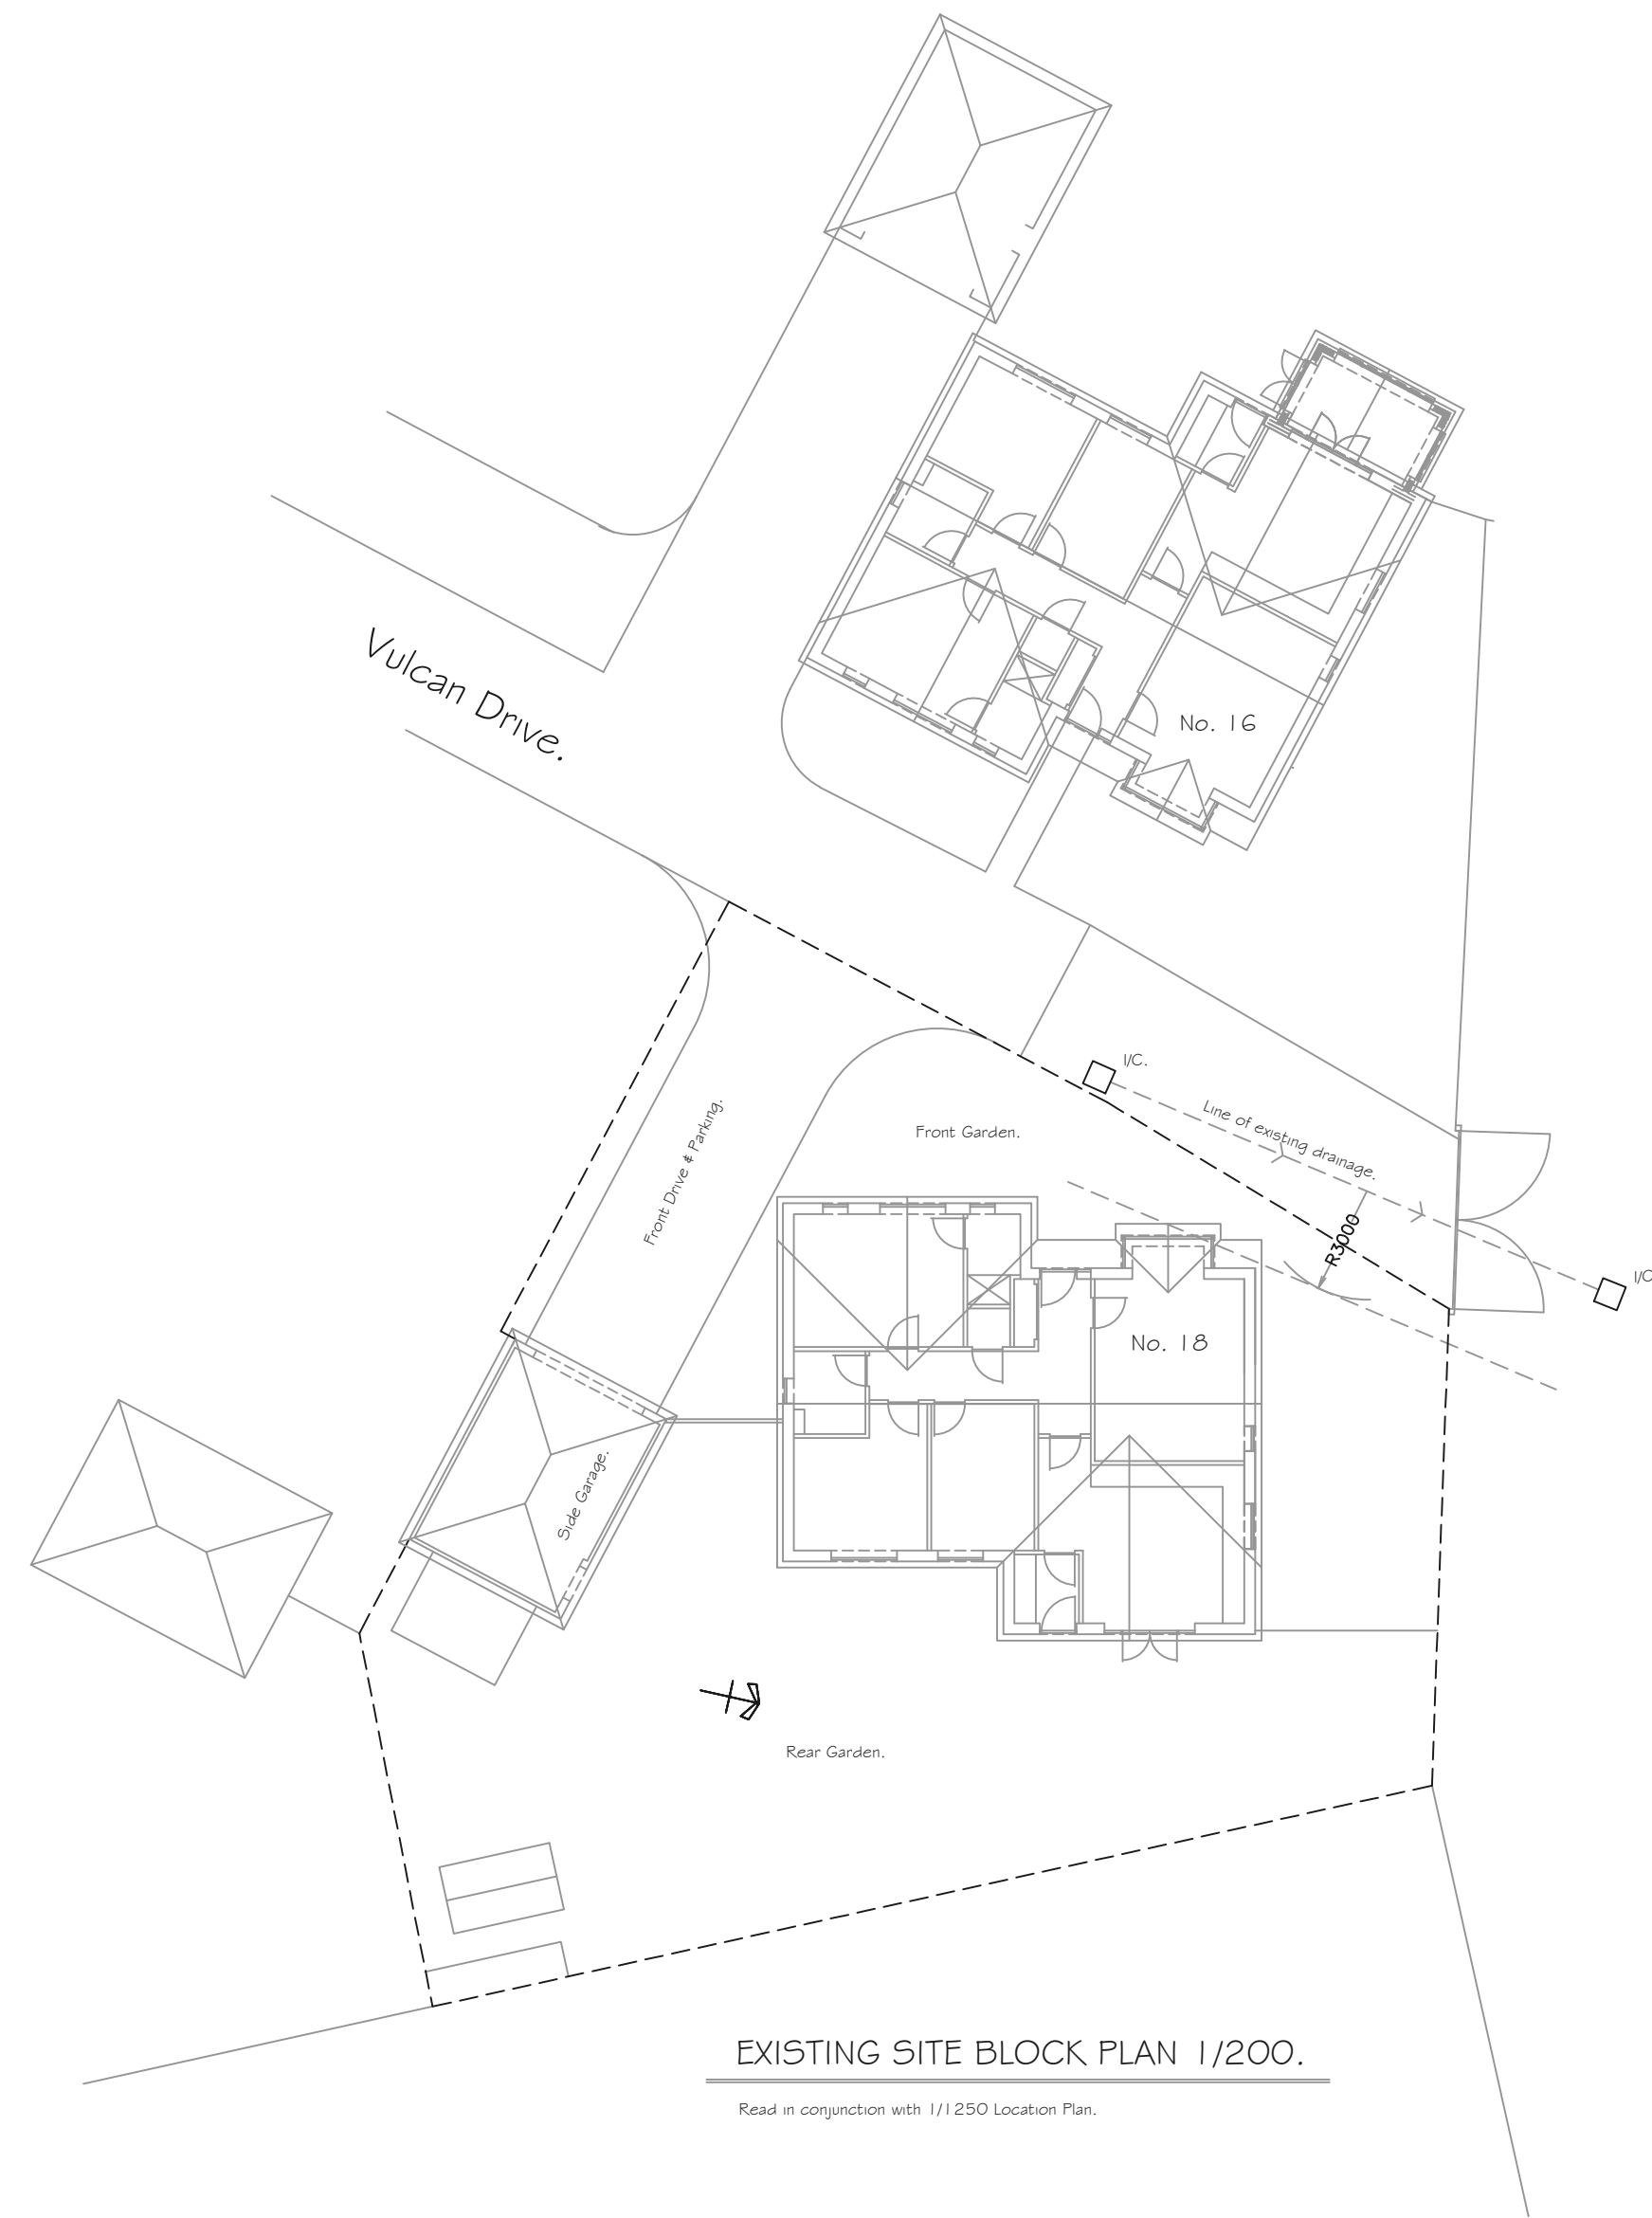

C.P. Architectural Ltd.
Design & Planning Services.
9 Foxcotte Close,
Charlton, Andover,
Hants. SP10 4AS.
01264 333626 / 07775 714716
WWW: cparchitectural.co.uk

REV.	DATE.	NOTES.
Job Title. Proposed Extension at Side of Property. For Mr. & Mrs. Andrews. 18 Vulcan Drive, Upavon, Wilts. SN9 6FE.		
Drawing Title. Existing & Proposed Site Block Plans.		
Drawn by. Colin Peter Dodds.		
Scale As Marked.		Date. 22/04/26
Read in conjunction with. 01/ANDREWS-UPAVON/26 General Layouts.		
Drawing Number. 02/ANDREWS-UPAVON/26		