
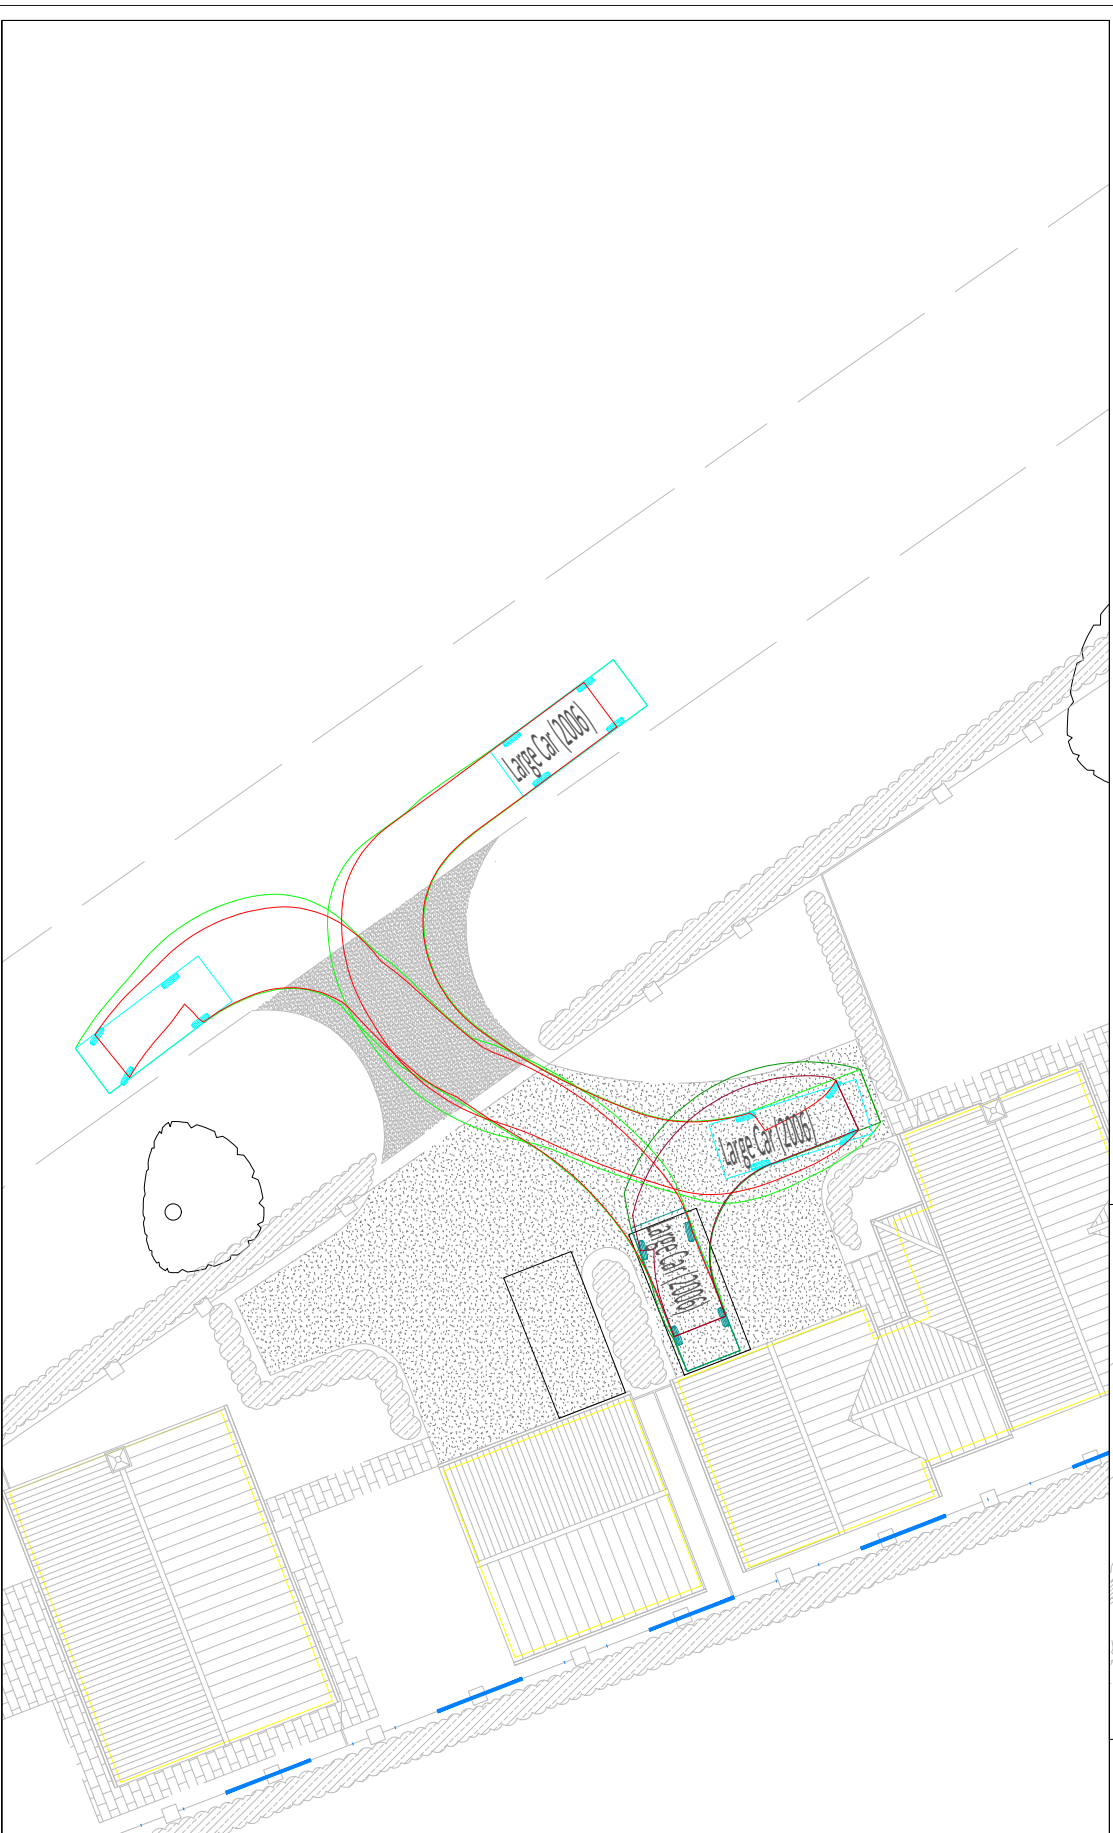



C:\Users\AndrewNock\Documents\Evoke Transport\Evoke Projects - Documents\2026\IR-26-0016 Swan Meadow, Pewsey, Wiltshire\50 Drawings\51 AutoCAD\IR-26-0016-SP01.dwg

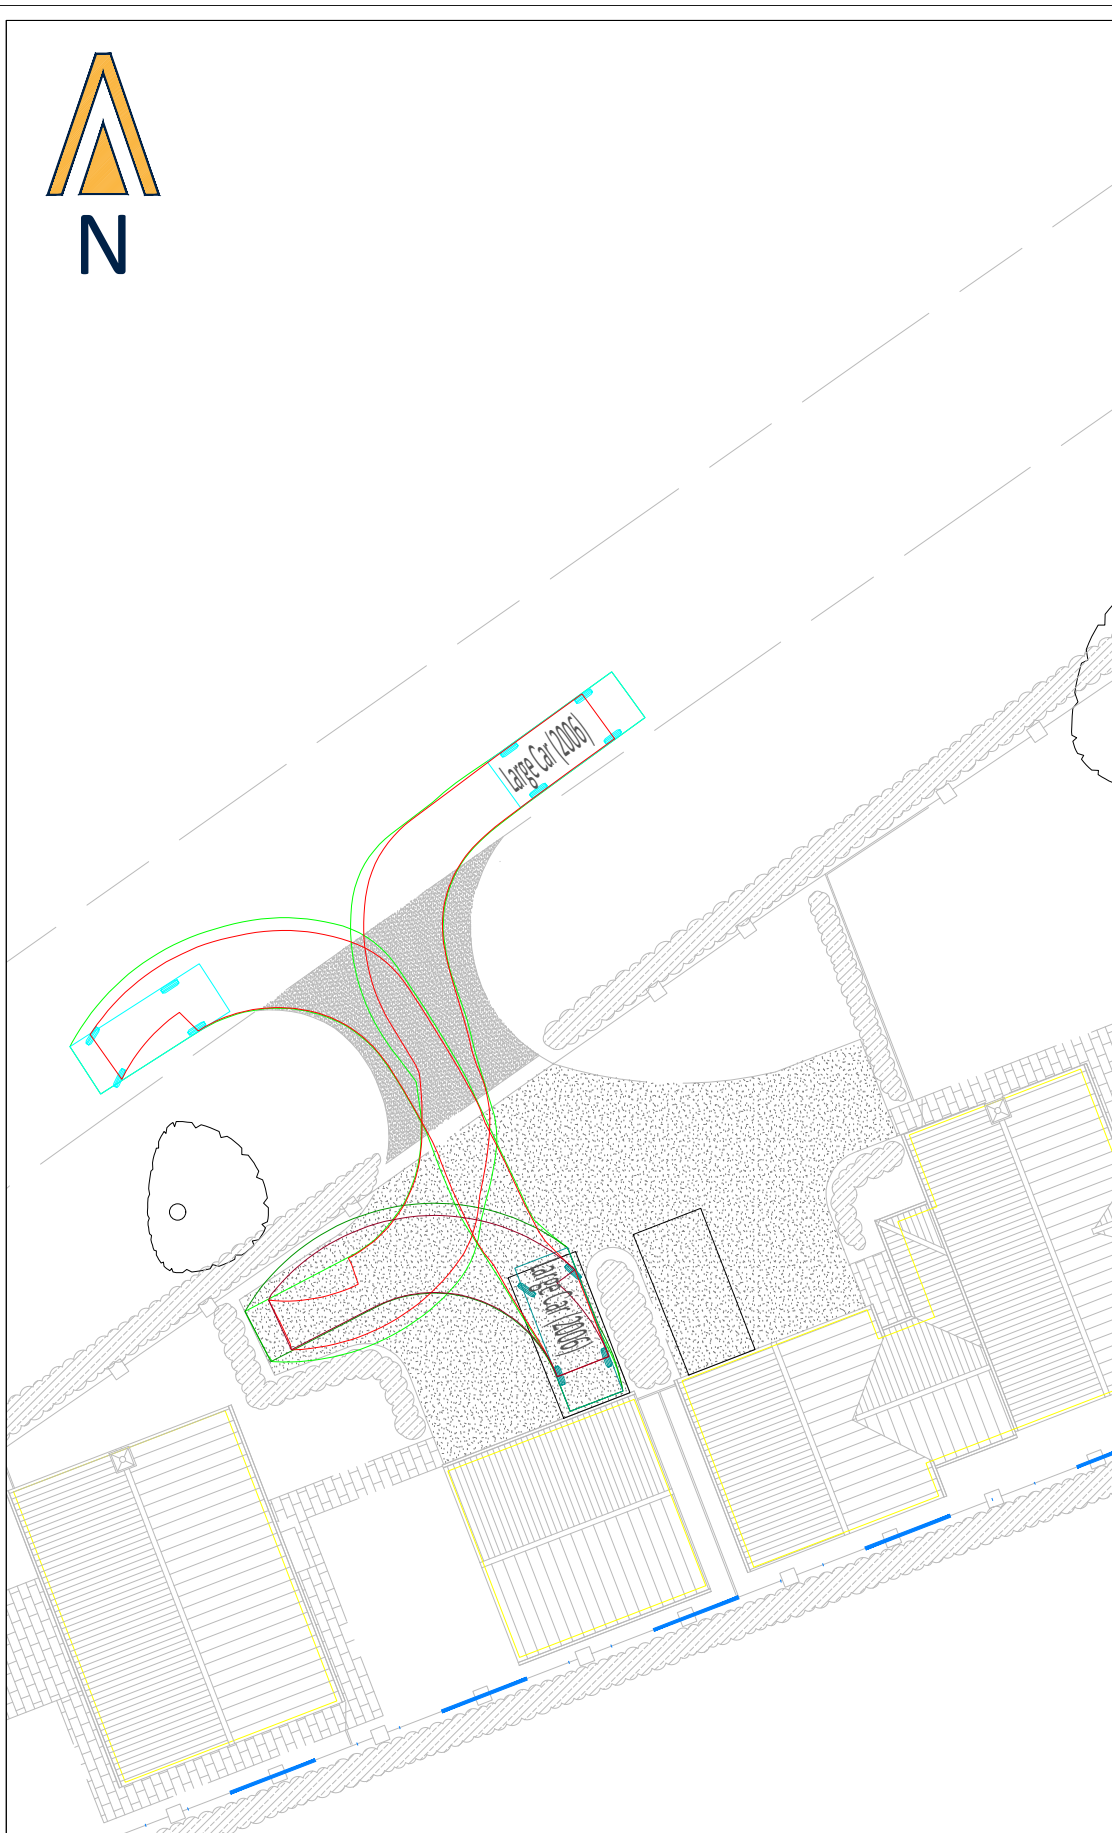

NOTES

- DO NOT SCALE FROM THIS DRAWING. WORK FROM FIGURED DIMENSIONS ONLY.
- EVOKE TRANSPORT PLANNING CONSULTANTS LIMITED ACCEPTS NO RESPONSIBILITY FOR THE ACCURACY OF THIRD PARTY INFORMATION - THIS MUST BE TREATED AS INDICATIVE ONLY AND THIS DRAWING IS TO BE USED FOR PLANNING PURPOSES ONLY.

VEHICLE PROFILE

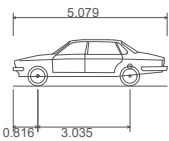


Large Car (2006)
Overall Length
Overall Width
Overall Body Height
Min Body Ground Clearance
Max Track Width
Lock to lock time
Kerb to Kerb Turning Radius

5.079m
1.872m
1.525m
0.310m
1.831m
4.00s
5.900m

VEHICLE TRACKING KEY

- BODY OUTLINE FORWARD MANOEUVRE
- BODY OUTLINE REVERSE MANOEUVRE
- CHASSIS OUTLINE FORWARD MANOEUVRE
- CHASSIS OUTLINE REVERSE MANOEUVRE

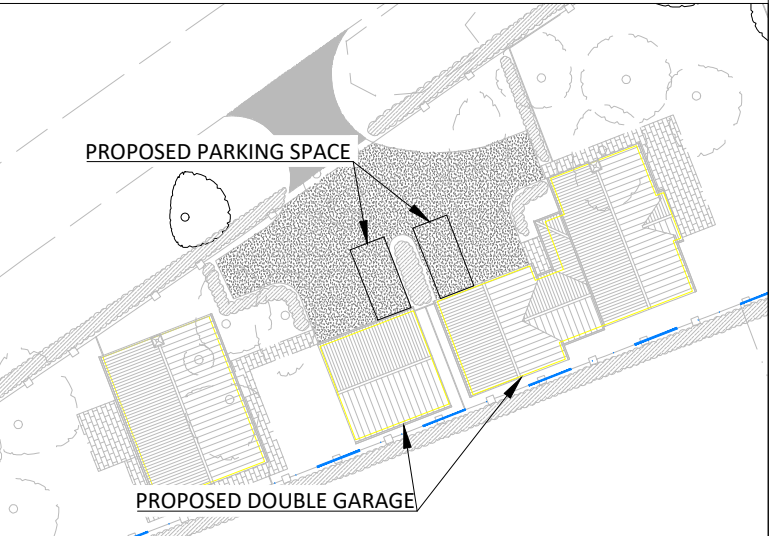

-	FIRST ISSUE	-	-	XX.XX.25
Rev	Amendment	Drn	App	Date

Reproduced from Ordnance Survey digital data with the permission of the Controller of His Majesty's Stationery Office, Crown copyright (License number 100022432).

Drawn by	AN	Approved by	DF	Date	30/01/2026
Scale	1:250 @ A3	Job No	R-26-0016		
Drawing No	R-26-0016/SP01	Rev	-		



Evoke Transport Consultants Limited
R+ Building
2 Blagrove Street
Reading, RG1 1AZ

Telephone: 01183 800 182
E: info@evoketransport.co.uk
W: www.evoketransport.co.uk

Project Name
**LAND TO THE SOUTH OF SWAN MEADOW,
PEWSEY, WILTSHIRE**

Drawing Title
**SWEPT PATH ANALYSIS
LARGE CAR**

Client
**PRIVATE
CLIENT**