
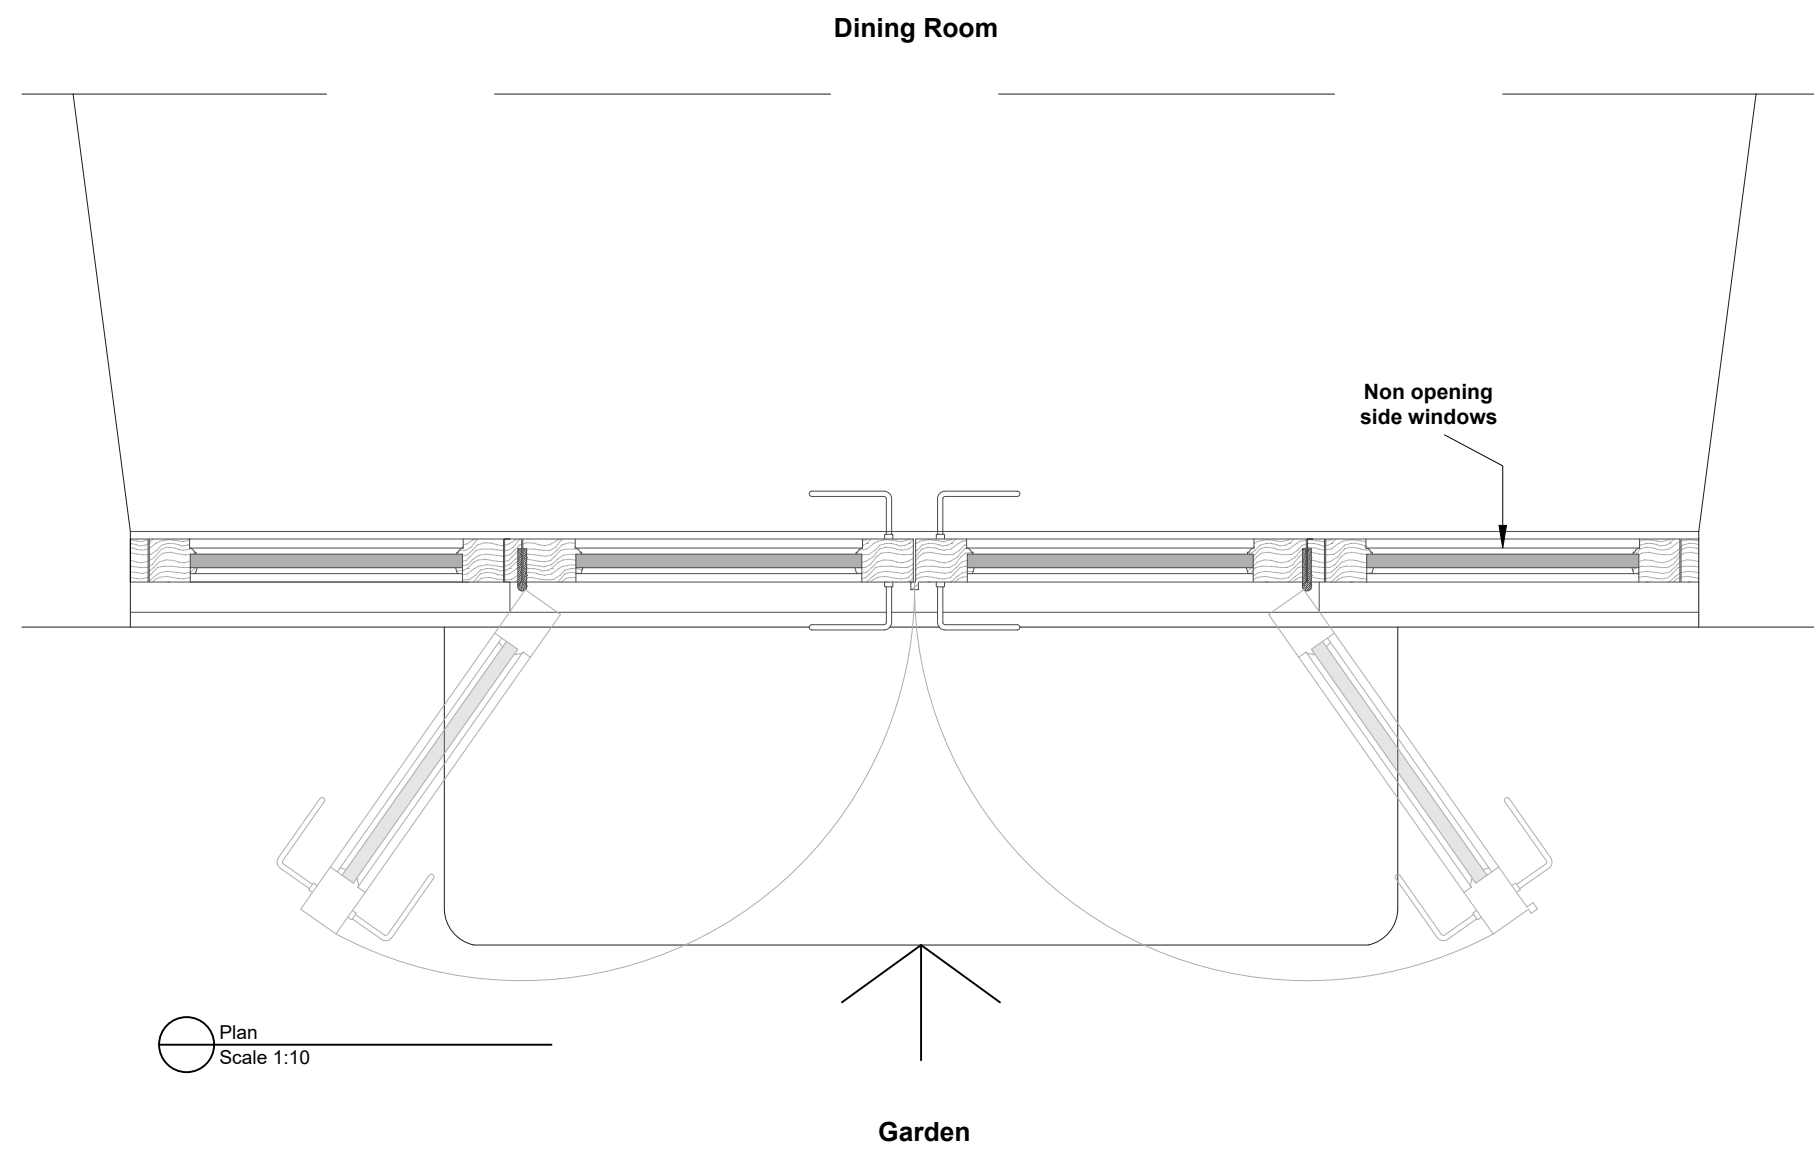
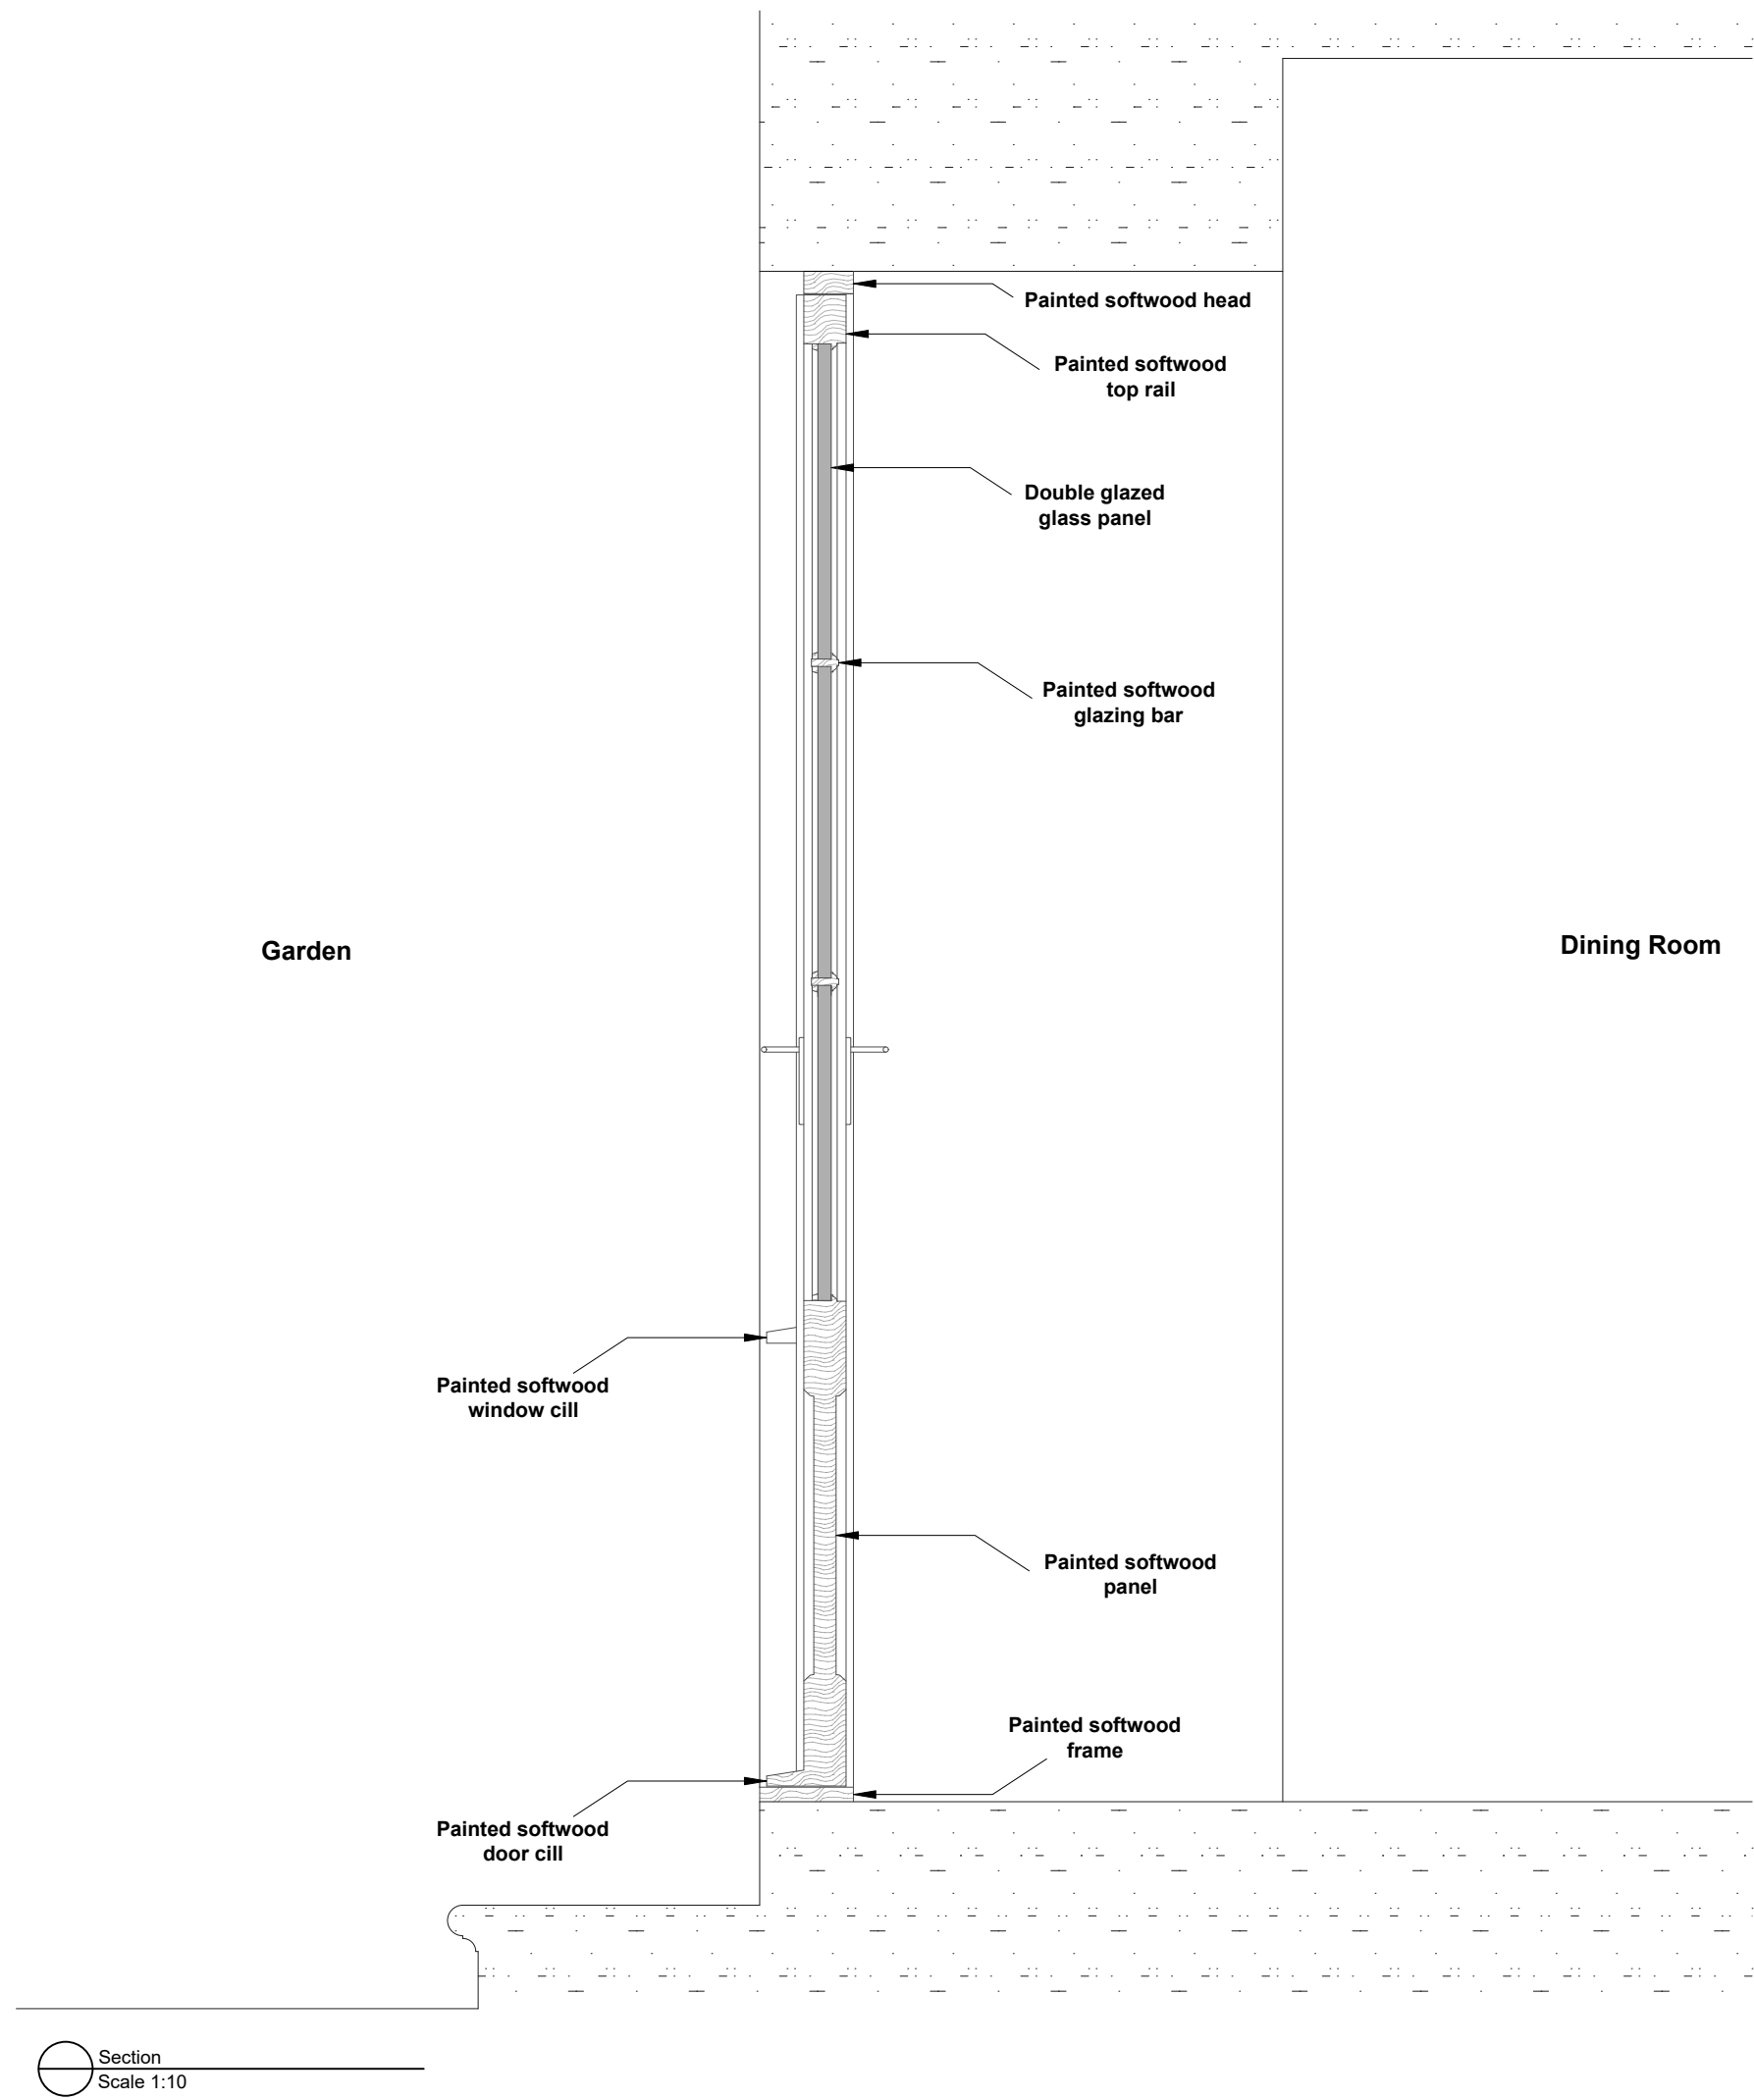


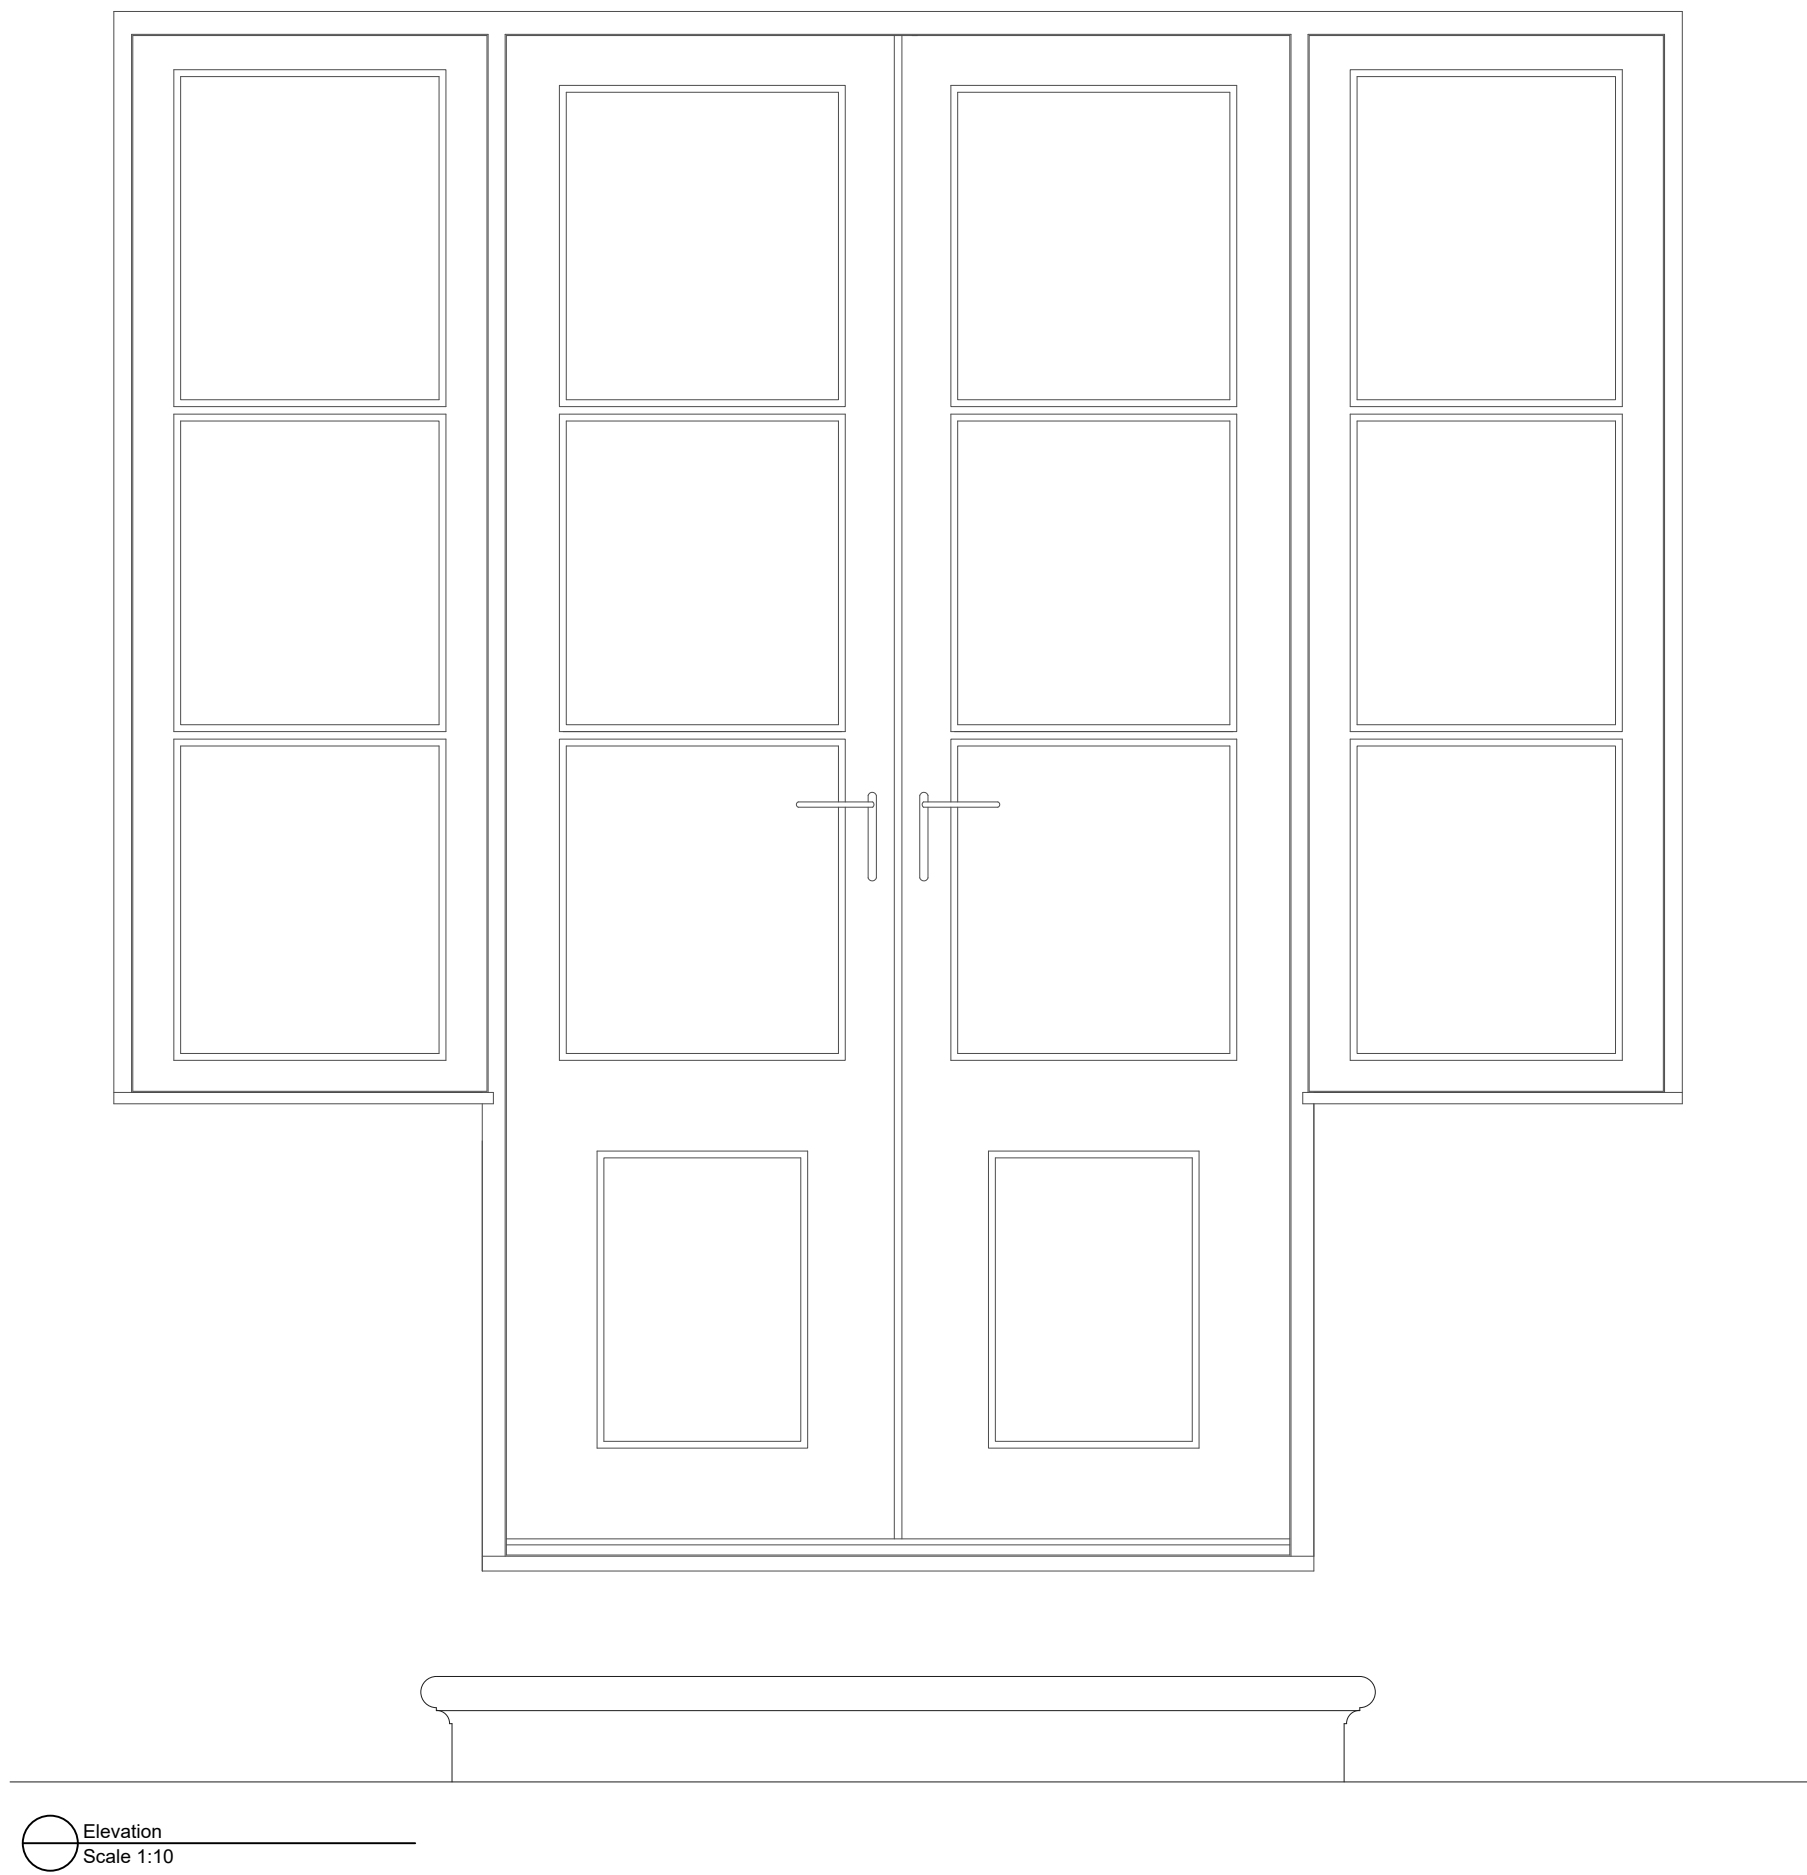

Walnut Abbot
LAND SURVEYORS

07356 226856
contactus@walnutabbot.co.uk
www.walnutabbot.co.uk

Door details

Address

*Abbots Barn,
Lower South Wraxall,
Bradford on Avon*

Scale

1:10

Size

A1

Drawn

EW

Date

30/04/26

Drawing Number

A250606

Rev

0

Rev	Date	Description	Drawn

Disclaimer

This survey has been prepared by Walnut Abbot Land Surveyors.
Information is based on site measurements and observations at the time of survey.
While every effort has been made to ensure accuracy, Walnut Abbot Land Surveyors accepts no liability for any loss, damage, or consequence arising from the use of this drawing or the data by third parties.
Do not scale from this drawing — all dimensions should be verified on site.
This drawing does not constitute a legal document and should not be relied upon for boundary definition or conveyancing purposes.