

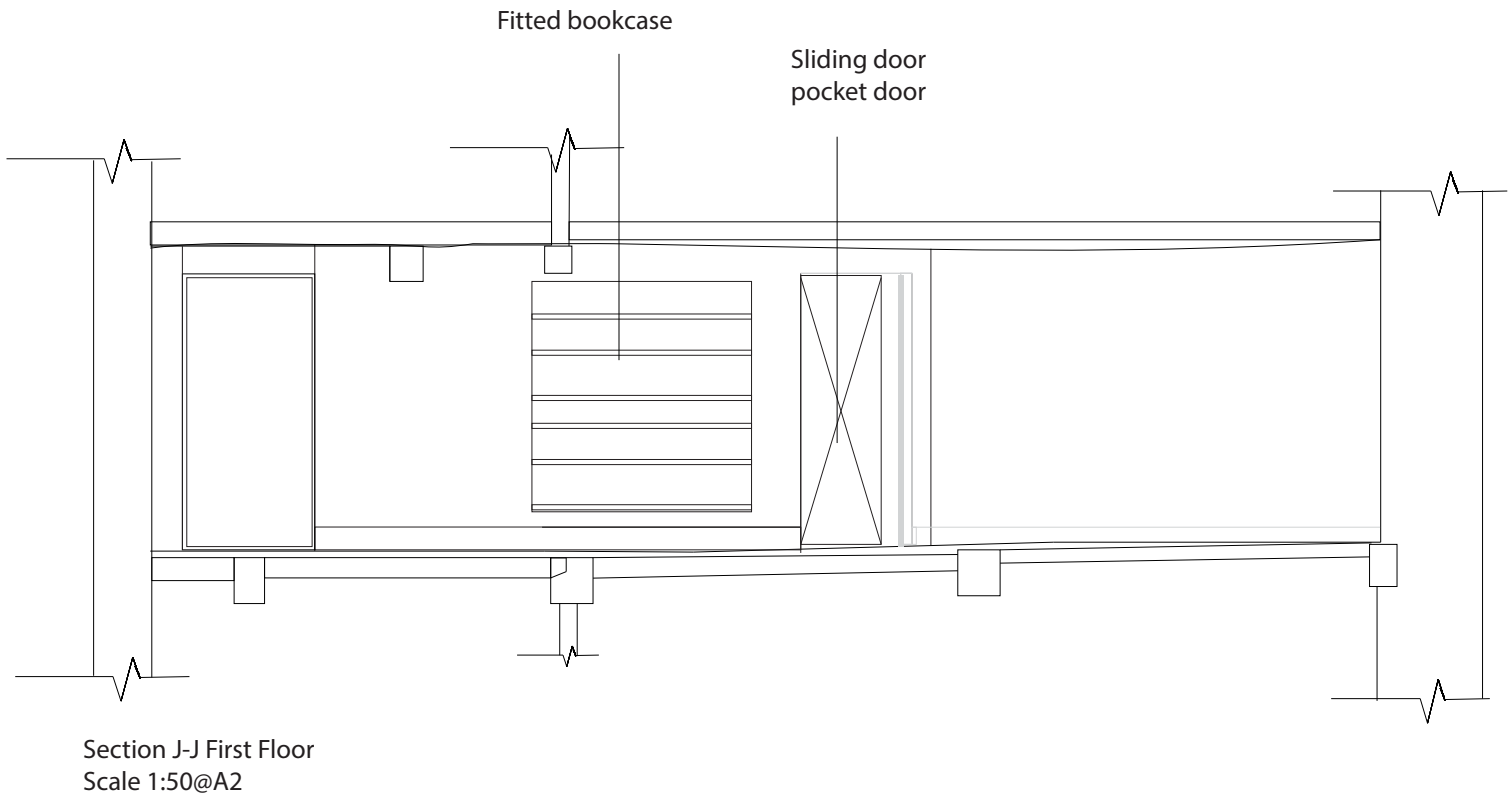
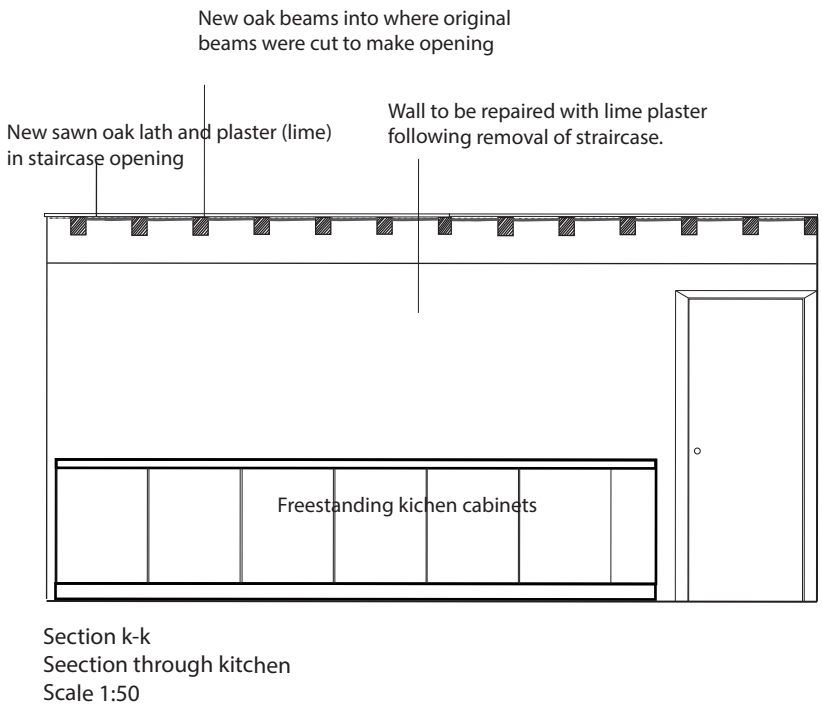
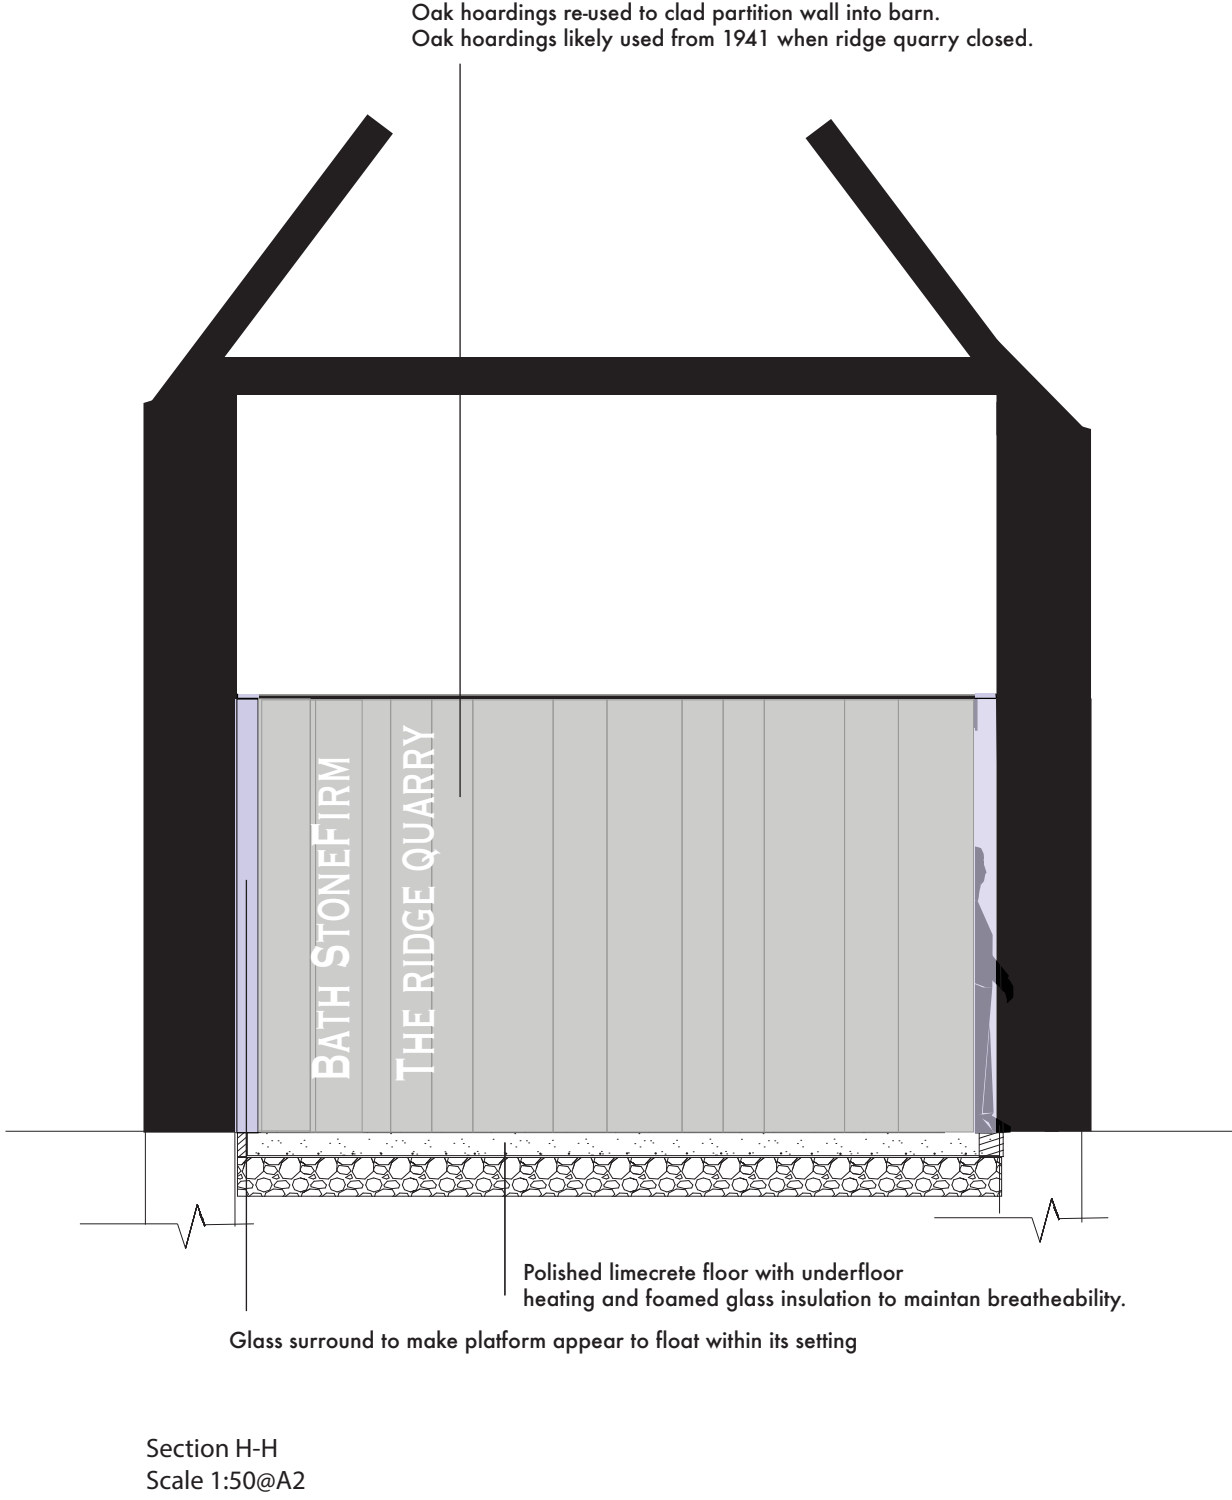


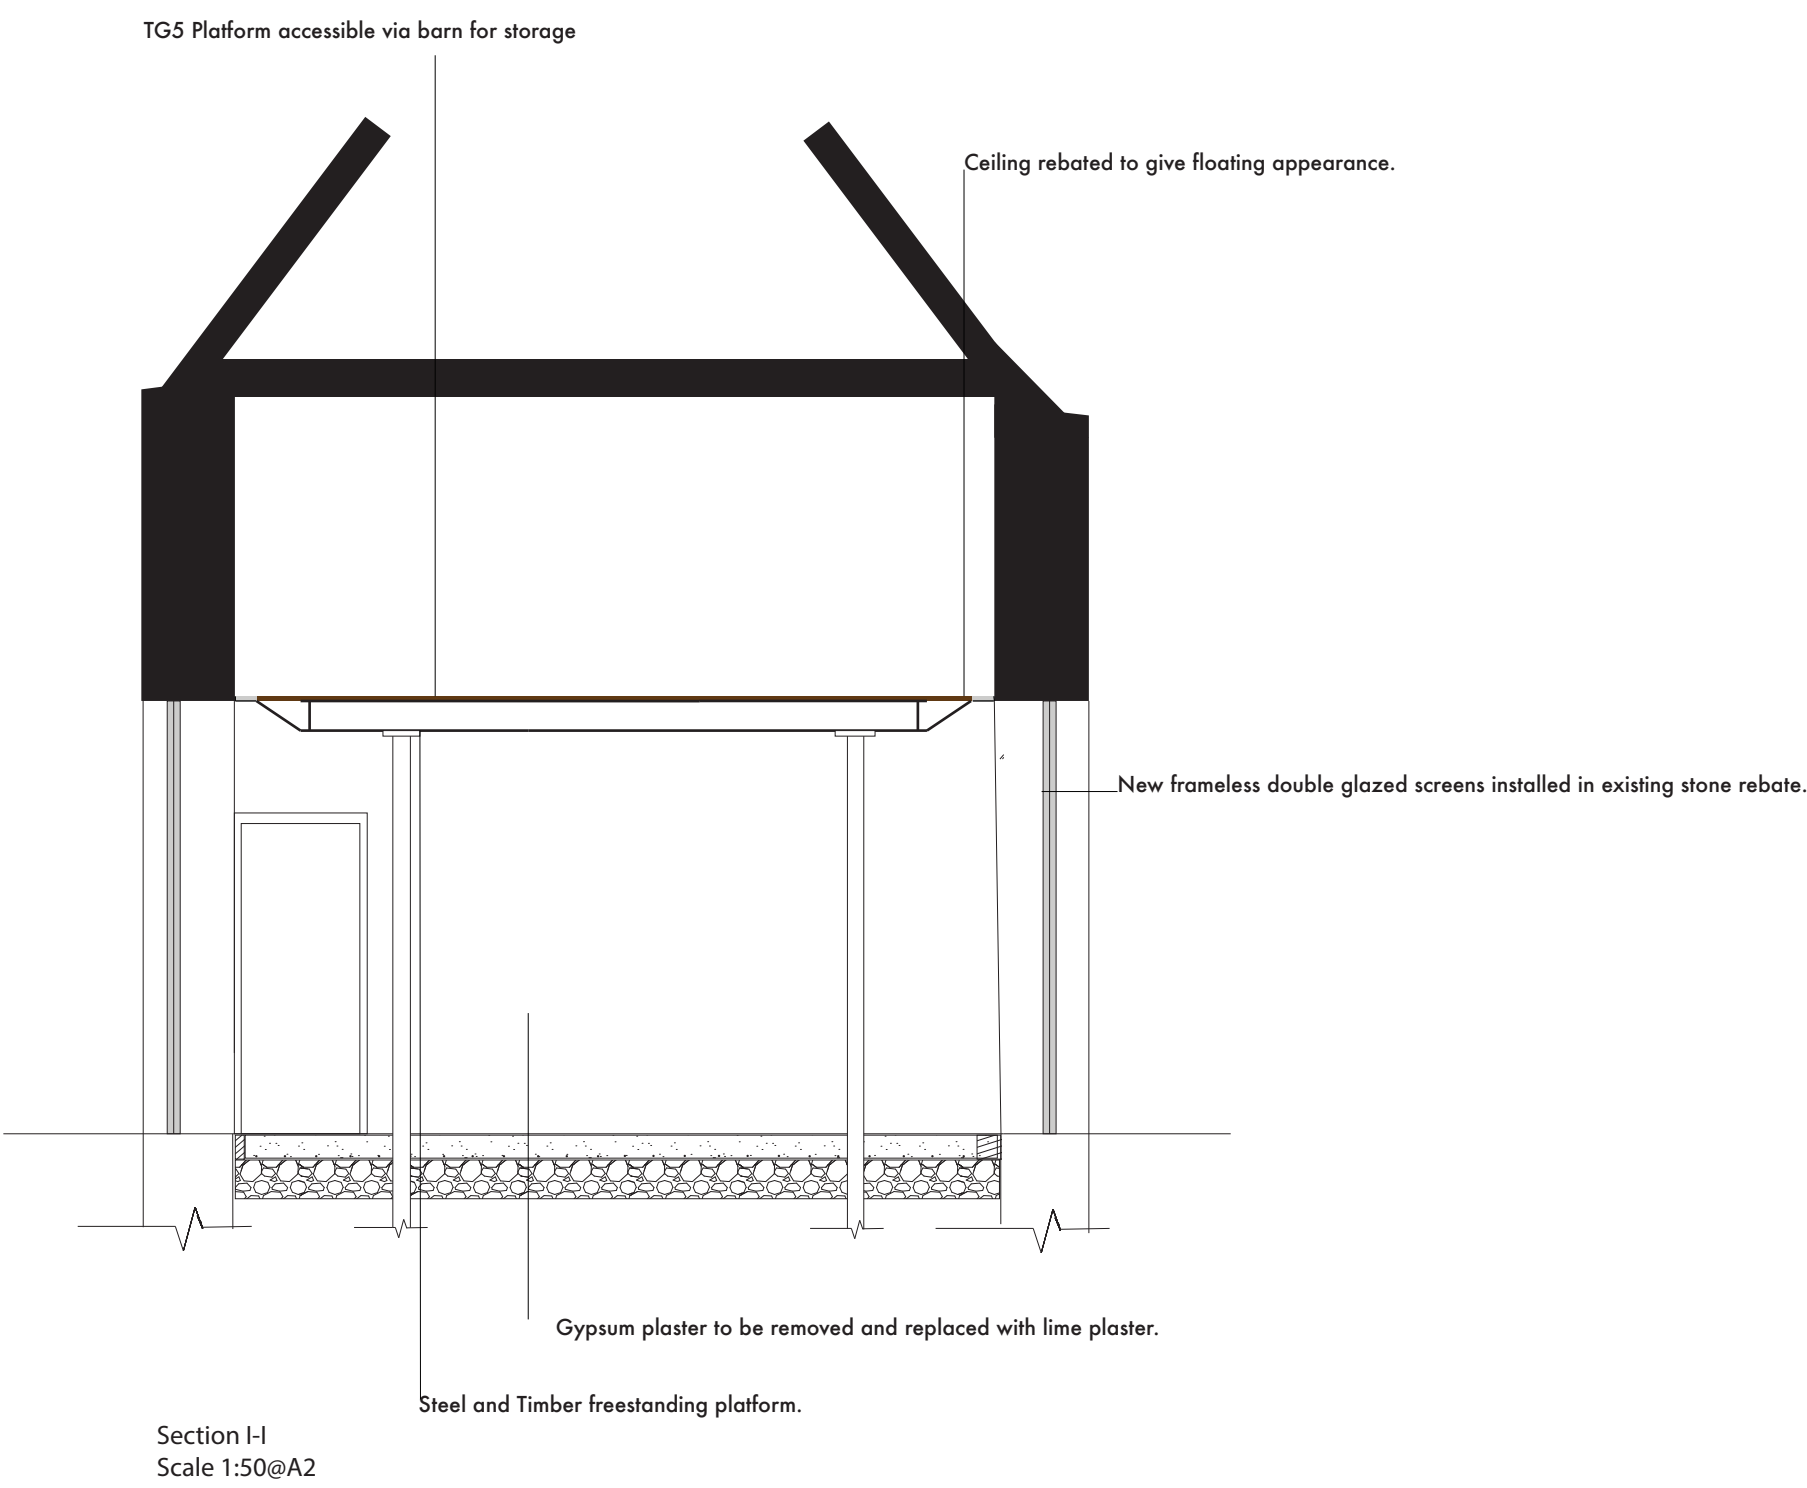

SCALE 1:50@A2

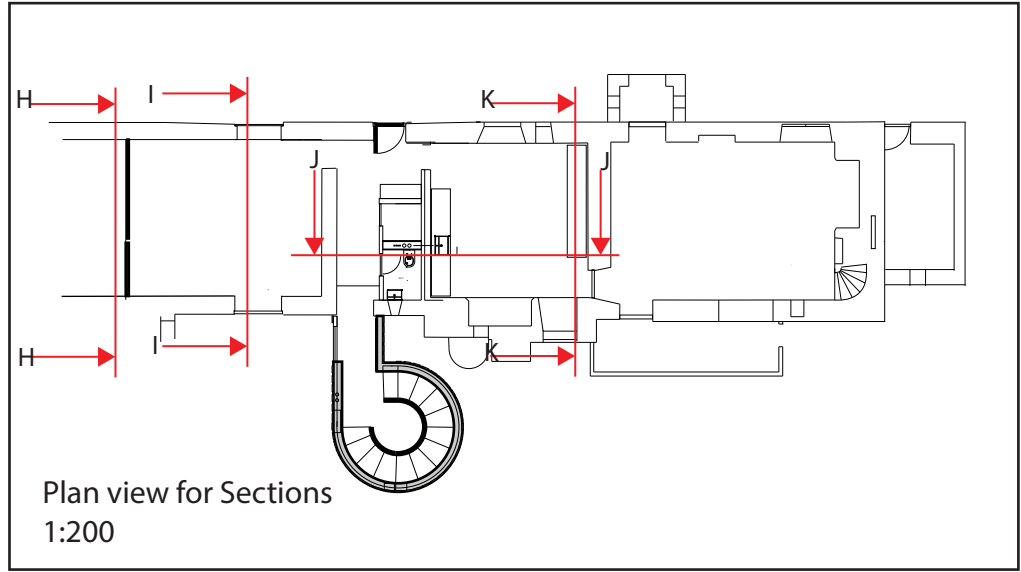

Project	Date	Drawing
West Barn Farmhouse West Yatton, Wiltshire	April 2026	Proposed Section Views
Scale 1:50 @ A2		Rev: 1 Ref: WBF-219