



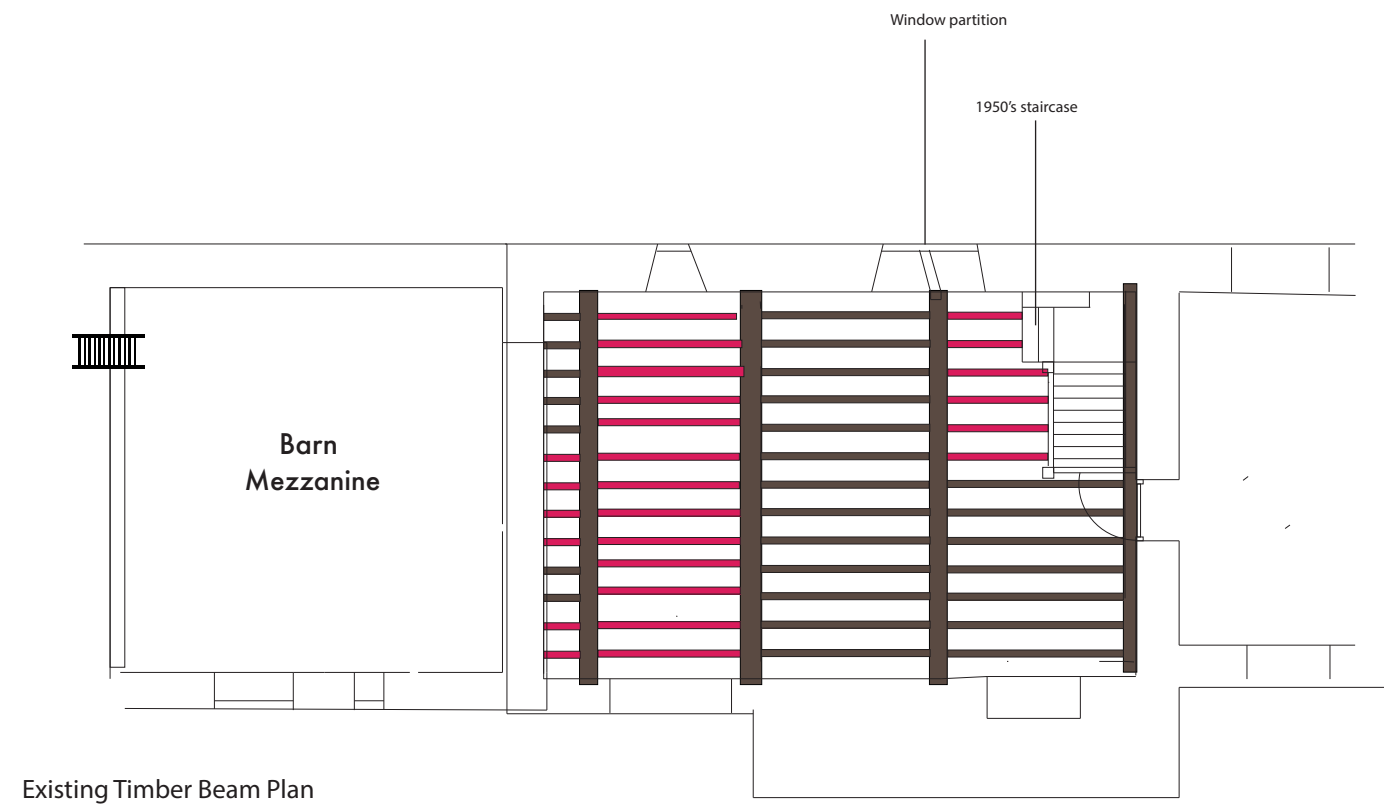


Existing Timber Beam Plan


Decayed beams /cut requiring replacement

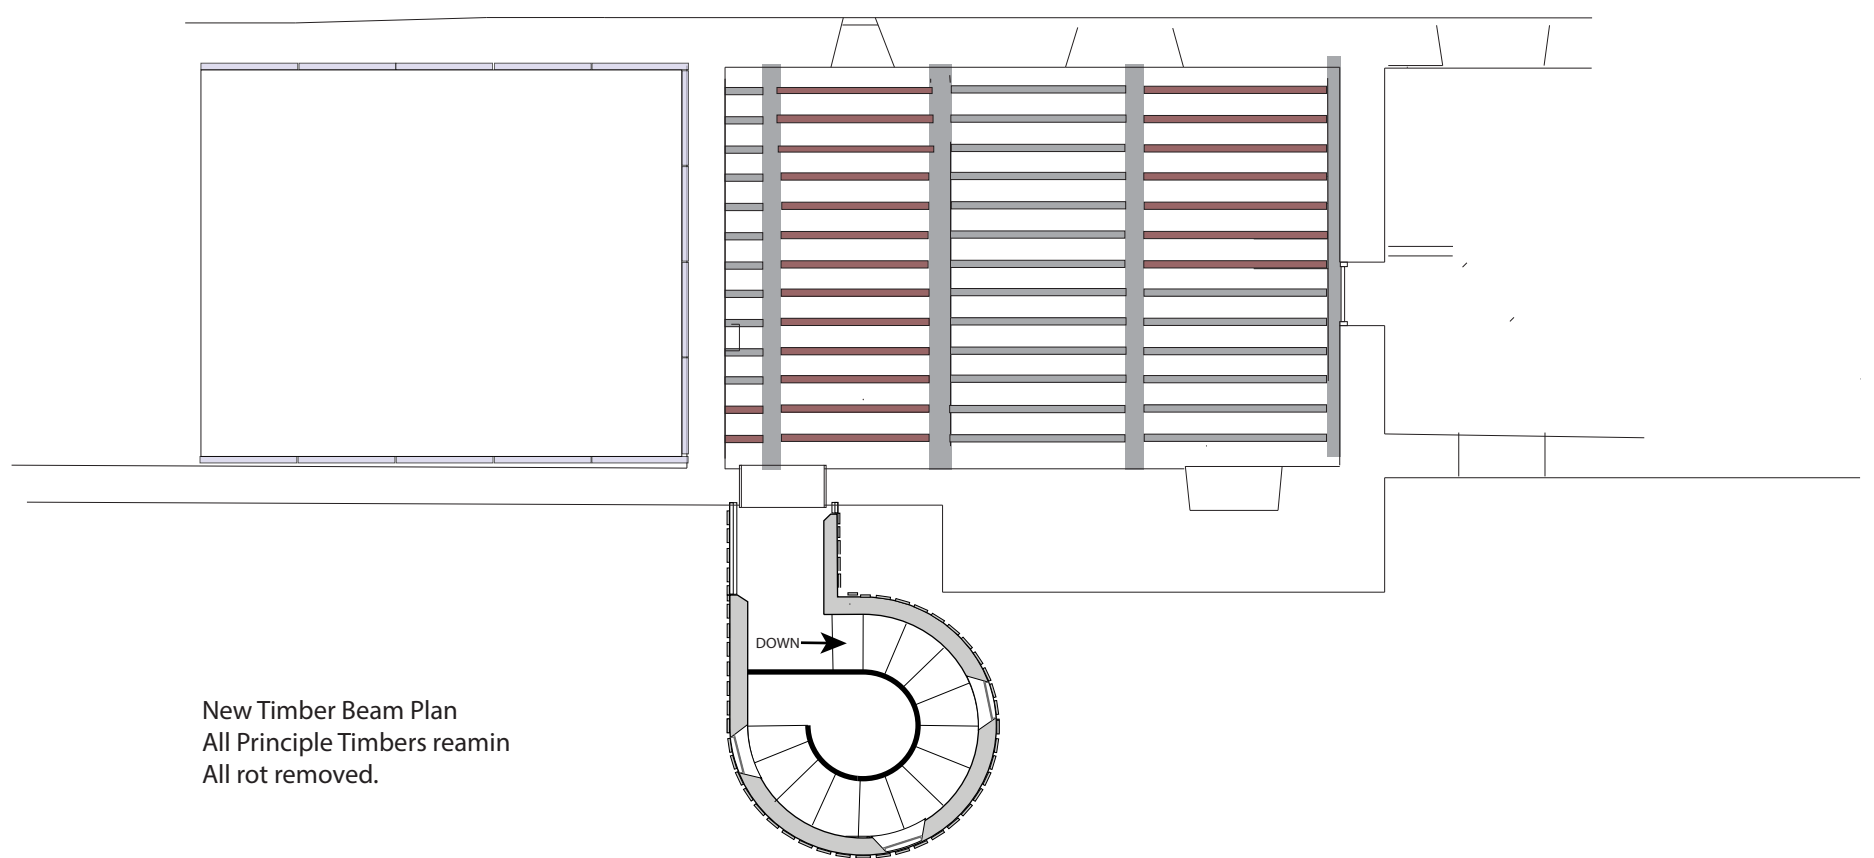

New Timber Beam Plan
All Principle Timbers remain
All rot removed.

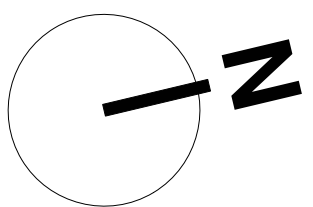

SCALE 1:100@A2

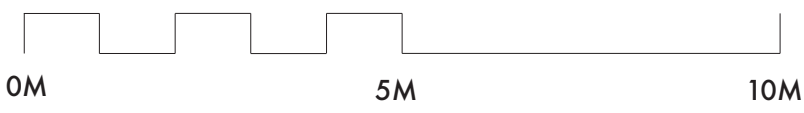

Project	Date	Drawing
West Barn Farmhouse West Yatton, Wiltshire	April 2026	Replacement Timbers Plan
Scale 1:100 @ A2		Rev: 1 Ref: WBF-211