




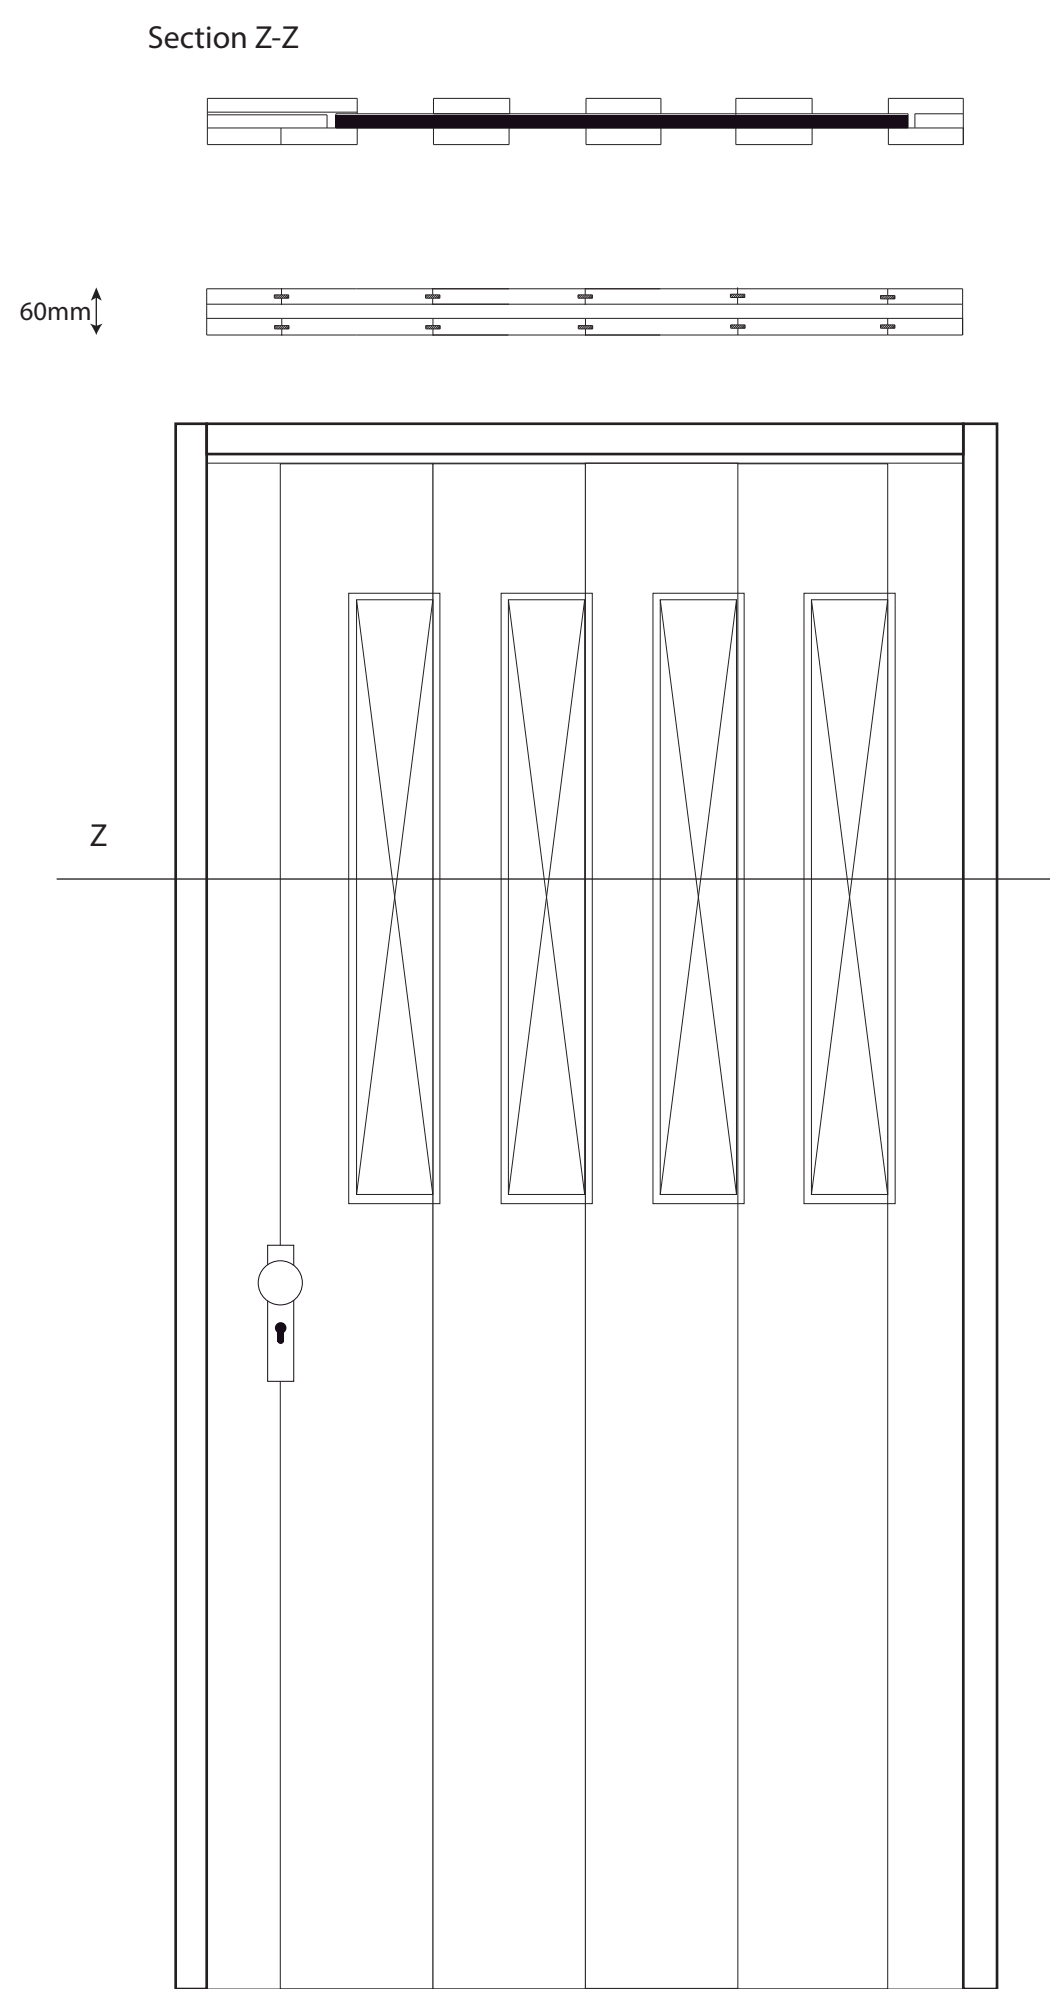

HALLWAY FRONT DOOR

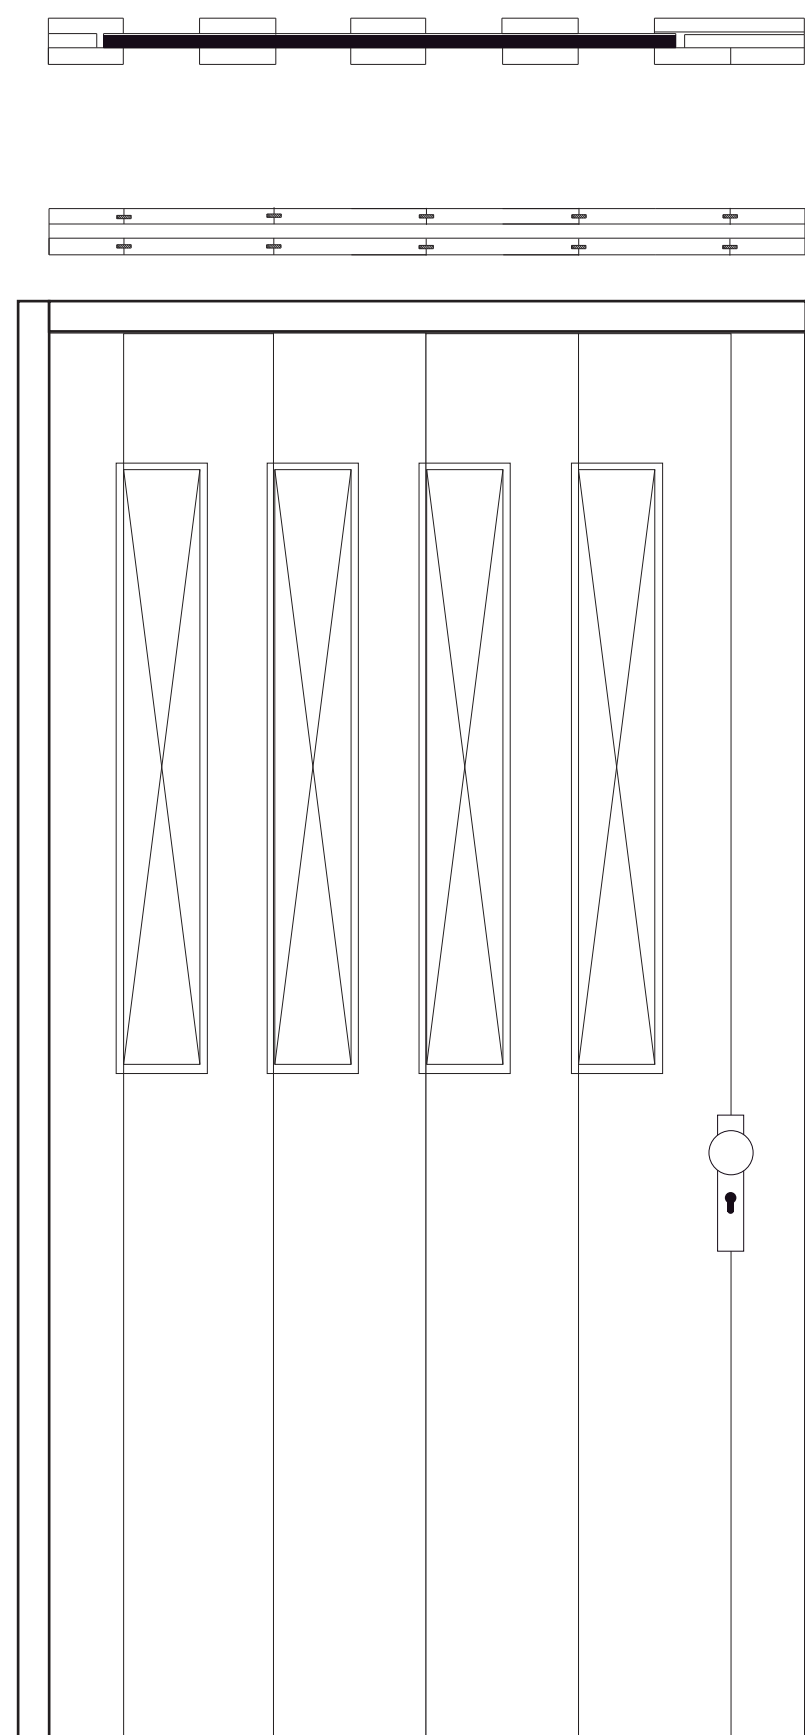


HALLWAY REAR DOOR

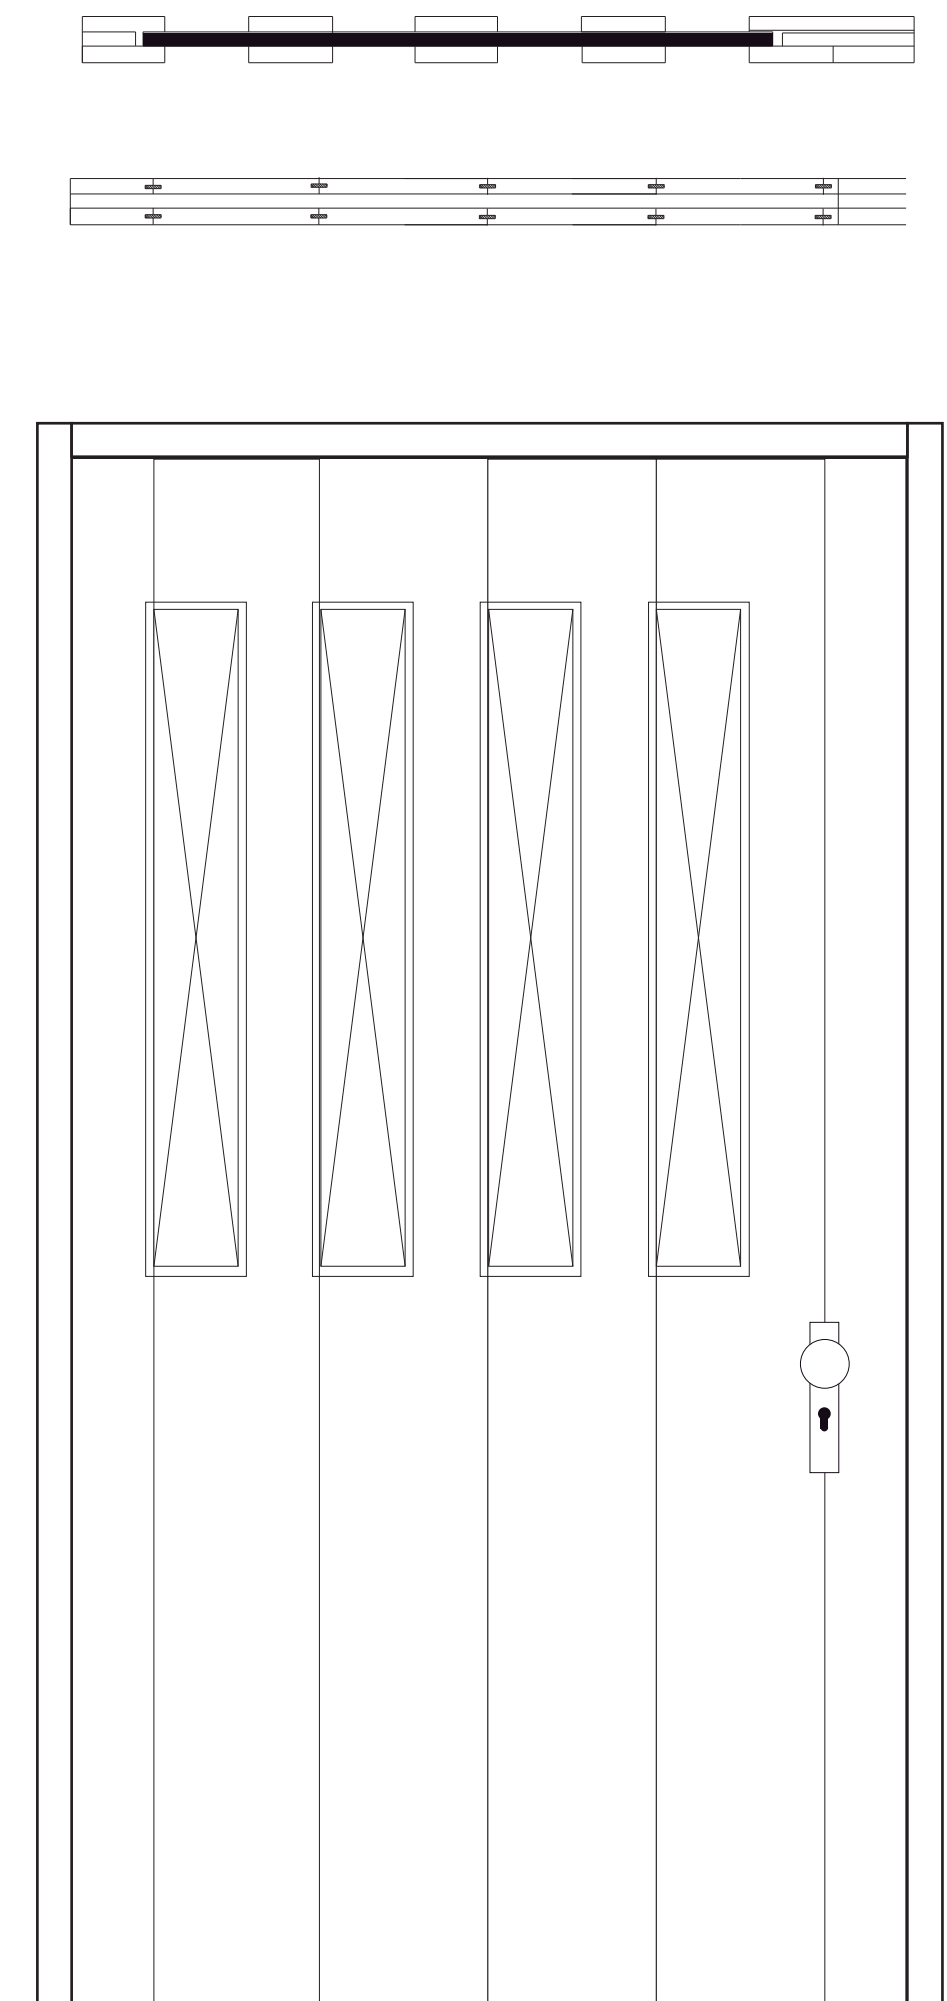

BARN SIDE DOOR

OAK TO AGE AND SILVER
GLASS TO BE INSET INTO THE FRAME
45 DEGREE CHAMFER ADDED
TO WINDOW SURROUNDS

SCALE 1:10@A2

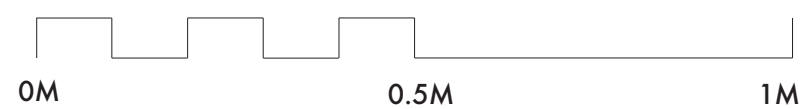

Project	Date	Drawing
West Barn Farmhouse West Yatton, Wiltshire	April 2026	Door Detail drawing
Scale 1:10 @ A2		Rev: 1 Ref: WBF-212