

LEGEND: SOFT LANDSCAPING

- SHRUB PLANTING: ornamental deciduous and evergreen shrub and herbaceous ground cover planting, including wildlife attracting species.
- STREET HEDGE: ornamental low growing, evergreen hedging species such as Euonymus, and Lonicera.
- OPEN SPACE NATIVE HEDGE: native Mixed species deciduous hedge such as Hornbeam or Field Maple.
- REAR GARDEN GRASS: cultivated turf to rear.
- GRASS: cultivated turf to road frontages, existing areas to be made good with seed.
- FLOWERING LAWN AREAS: to be seeded with Emorgate EL1 wildflower seed mix.
- WILDFLOWER MEADOW AREAS: to be seeded with Emorgate EM2 wildflower seed mix.
- RETAINED GRASSLAND MEADOW AREAS: to be retained and maintained to ecologist recommendations.
- SCRUB PLANTING: native species rich wet scrub planting, including wildlife attracting species.
- TREE PLANTING: tree planting. Tree Canopy spread illustrated at 50 years growth. Topsoil volume to be in accordance with GBU guidelines. Root barriers used as necessary. Native tree species to be planted to the POS areas such as Silver Birch, Field Maple and Rowan with the plot landscape to be planted with more ornamental species such as Cherry, Whitebeam and Amelanchier.
- FRUIT TREE/ ORCHARD PLANTING: fruit tree planting. Tree Canopy spread illustrated at 25 years growth. Topsoil volume to be in accordance with GBU guidelines.
- PROPOSED FOCAL TREES, species such as Liquidamber, amelanchier lanarkii, betula utilis jacquemontii
- EXISTING TREES: to be retained in accordance with BS 5837 'Trees in relation to Construction' 2012.
- TREE SHADOWS

LEGEND: HARD LANDSCAPING

- ORNAMENTAL GRAVEL: pea gravel from local source; 50-75mm minimum depth; refer to notes.

LEGEND: EXTERNAL FURNITURE

- PROPOSED SEAT / BENCH: 1.8m long galvanised steel bench; powdercoated black; root fixed in situ concrete footings. Installed to manufacturers recommendations.
- TREE LOGS: Felled tree stumps approximately 500mm+ diameter x 2m long. Branches and sharp edges removed.
- BOULDERS (G): Suitable natural boulders for play, as supplied by CED, IMAG or similar approved. Sizes to range from 600mm to 1200mm in longest length, 1/3 buried to ensure stability. Boulders to be butted as closely together as shapes allow and bedded in concrete. To be laid out with no foot or hand traps. Boulders to comply with RoSPA guidelines.
- PROPOSED LITTER BIN: 1m high stainless steel bollard; root fixed in situ concrete footings. Installed to manufacturers recommendations.
- PROPOSED INFORMATION BOARD: 1.2m high Information Board/Sign or similar approved; aluminium panel and galvanised steel frame; set in situ concrete footings. Used to inform residents/visitors of the ecological enhancement zones and the inaccess.

LEGEND: BOUNDARY TREATMENT

- PROPOSED METAL ESTATE RAILING: Firs Fence 1.2m High x 2.0m Wide EnviroRail® Estate Railing Kit or similar approved, black powder coated, root fixed. Gates to match with all necessary fixings.
- PROPOSED ACOUSTIC FENCING: 2.1-2.4m high solid barrier. Installed to manufacturers recommendations.
- PROPOSED TIMBER CLOSE BOARDED FENCE: 1.8m high close boarded fence to divide plot and POS; posts set at equal centers, foundations to be hand dug in RP2's and set in concrete. Installed to manufacturers recommendations.


ECOLOGICAL MITIGATION LEGEND:

Refer to Ecologist for final locations

- BIRD BOX LOCATION: Schwegler Nested Blue tit Bird box and opened-fronted boxes. Refer to the *Habitat Management Plan* (where available) for further specification details numbers.
- BAT BOX LOCATION: Wildcare Large Multi-chamber bat boxes. Refer to the *Habitat Management Plan* (where available) for further specification details numbers.
- HEDGEHOG HOME LOCATION: Schwegler Hedgehog Domes. Refer to the *Habitat Management Plan* (where available) for further specification details numbers.
- INSECT BOX LOCATION: Schwegler Insect Nesting Aid. Refer to the *Habitat Management Plan* (where available) for further specification details numbers.

0 5 4 3 2 1 0 5 10 15m

LOCATION PLAN: NOT TO SCALE

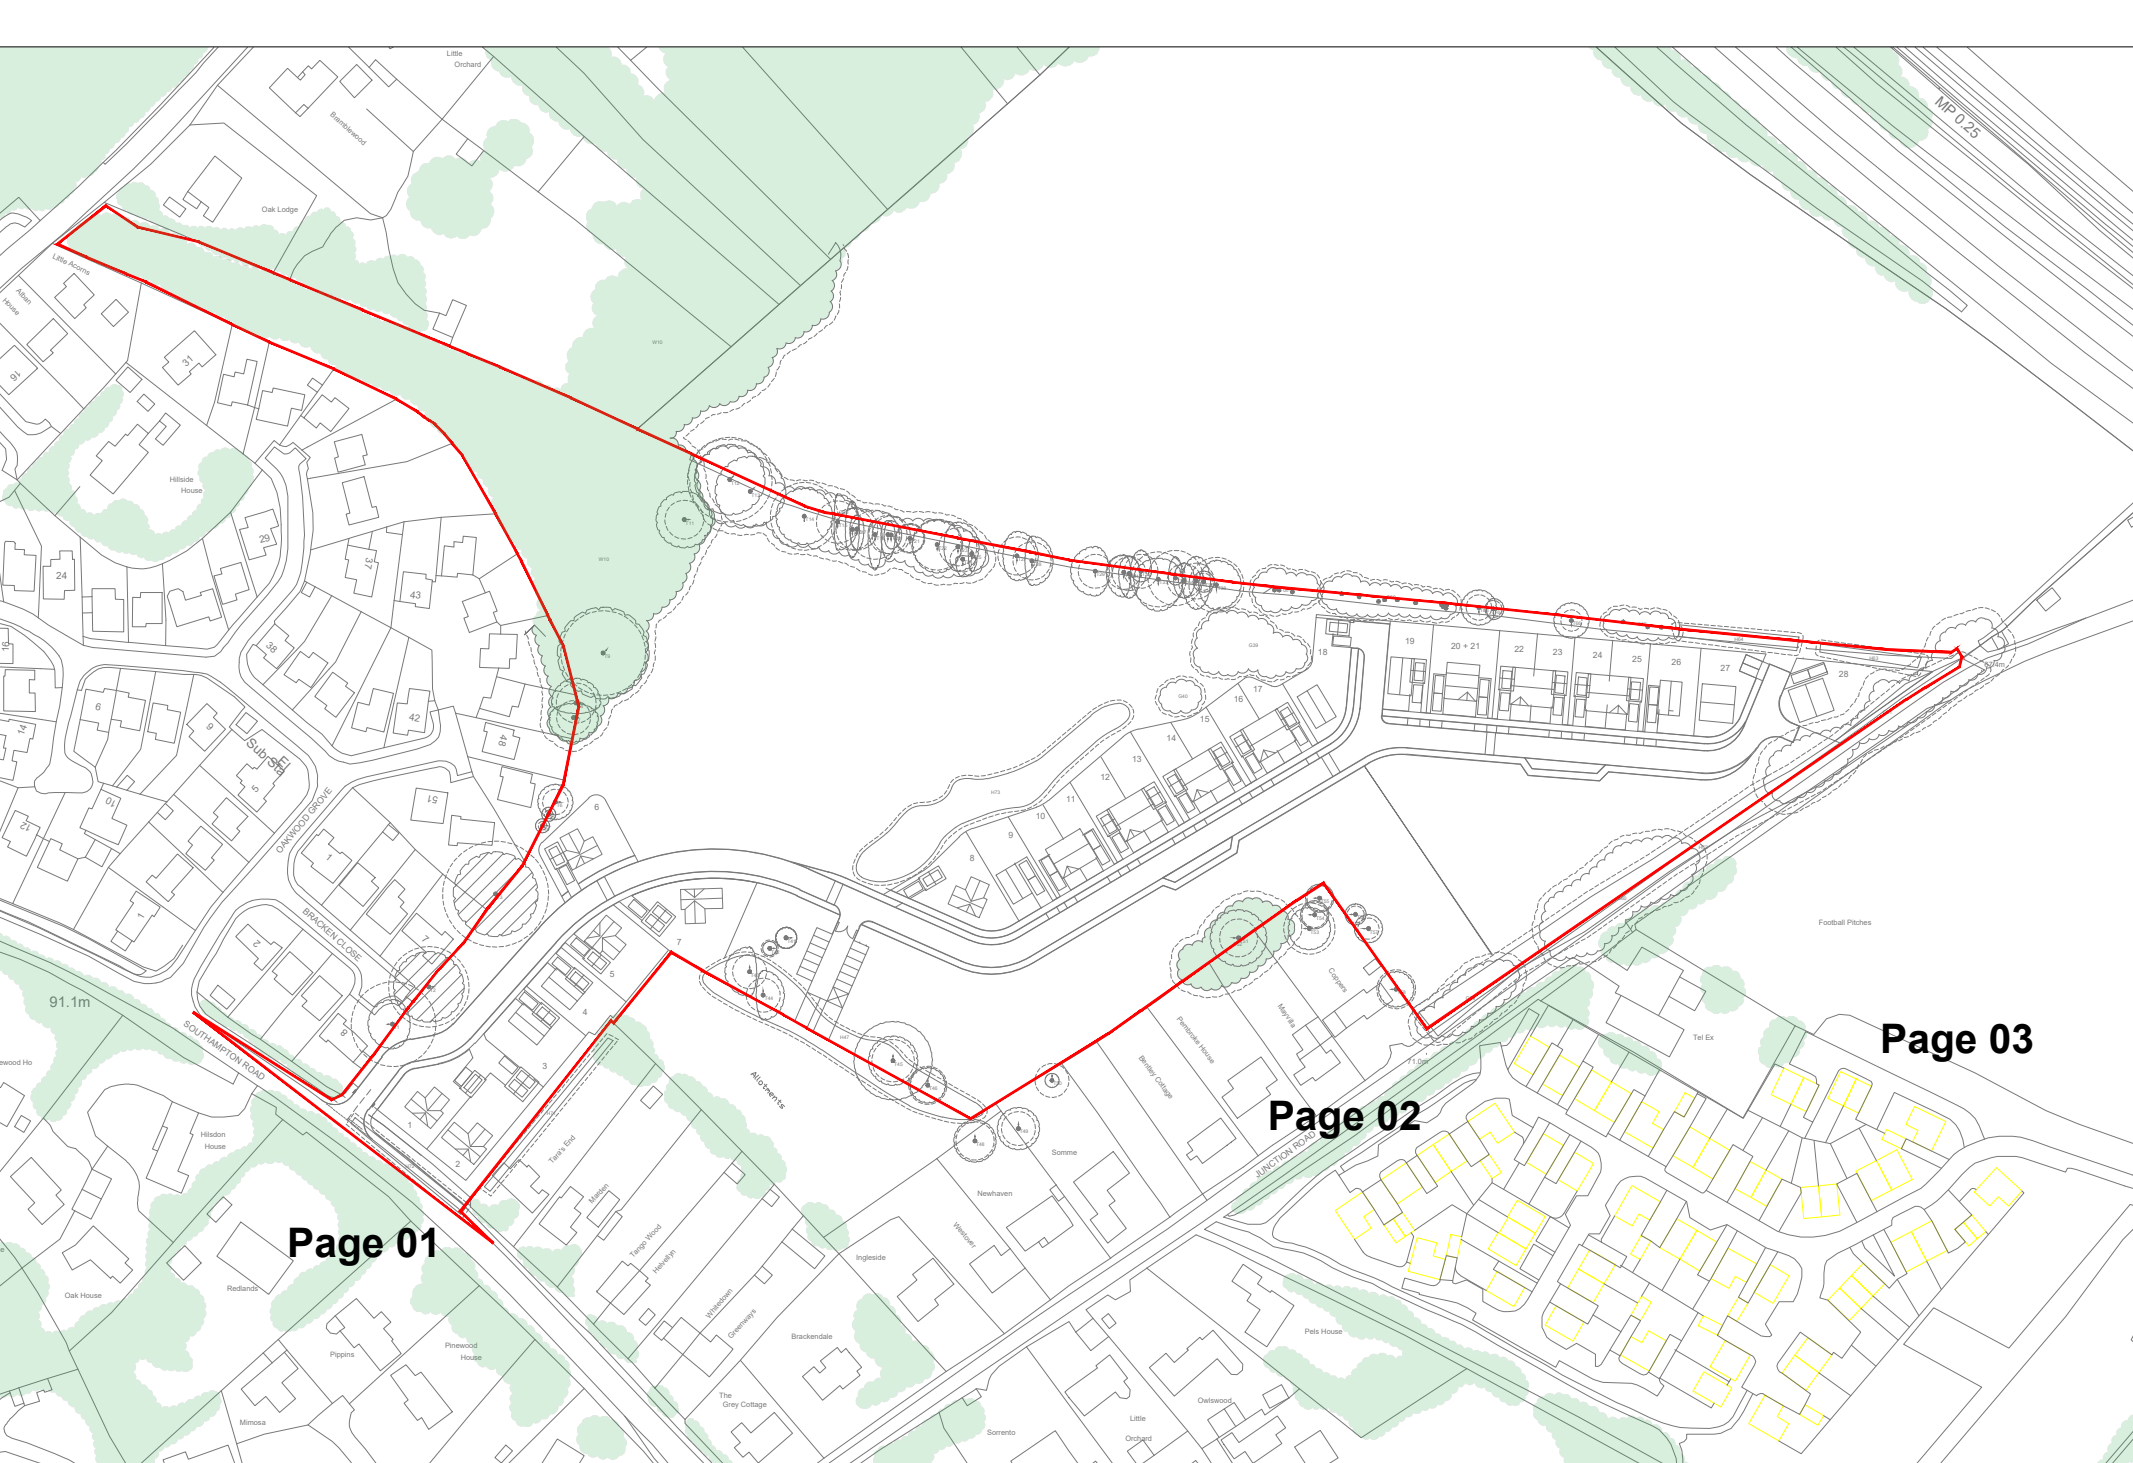

ECOLOGY
ENHANCEMENTS

This drawing and the design it depicts are copyright and may not be copied or reproduced without written permission from Bee Landscape Design Ltd. No liability will be accepted for omissions made by others. This drawing is to be read in conjunction with the landscape specification and other relevant drawings.

Contains Ordnance Survey Data © Crown Copyright and Database Right 2023 © Crown Copyright. All rights reserved 10018789.

Refer any query to office of origin.

rev	date:	amendments:	all:
P01	NOV 2023	First issue	LD
P02	29/11/2023	To co-ord with Recommendations	LD
P03	29/11/2023	To co-ord with revised layout	LD
P04	09/01/2024	Adjustments to ecological and pond	LD
P05	03/05/2024	To co-ord with revised layout	LD
P06	17/05/2024	To co-ord with ecology comments	LD
P07	16/07/2024	Addition of notes and northern field	LD
P08	15/08/2024	to co-ord with revised layout	LD
P09	25/03/2025	to co-ord with revised layout and addition of acoustic barrier	LD
P10	02/04/2026	to co-ord with revised layout	LD

cdm 2015; designers residual risk information

This design will be susceptible to CDM 2015 regulations, please refer to the detailed design. It is assumed that works will be carried out by competent landscape subcontractor working, where appropriate to a risk assessment and method statement approved by the Principal Contractor.

client drawing number (if applicable): rev code:

bea
landscape design ltd

client:
Formula Land (Alderbury) Ltd

project:
Southhampton road
Alderbury

title:
Landscape Strategy (1 of 3)

status:
Planning

date:	drawn:	number:
NOV 2023	LD	22-125-01
scale: A4:	checked:	revision:
1:200	TGW	P10

Landscape Institute Registered Practice

Bee Landscape Design Ltd
132A The Westlands, Compton Road, Wotton Bassett, Wokingham, RG9 3GB
T: 01902 424 950 / 01902 425 001
E: info@bealandscape.co.uk
W: www.bealandscape.co.uk

