


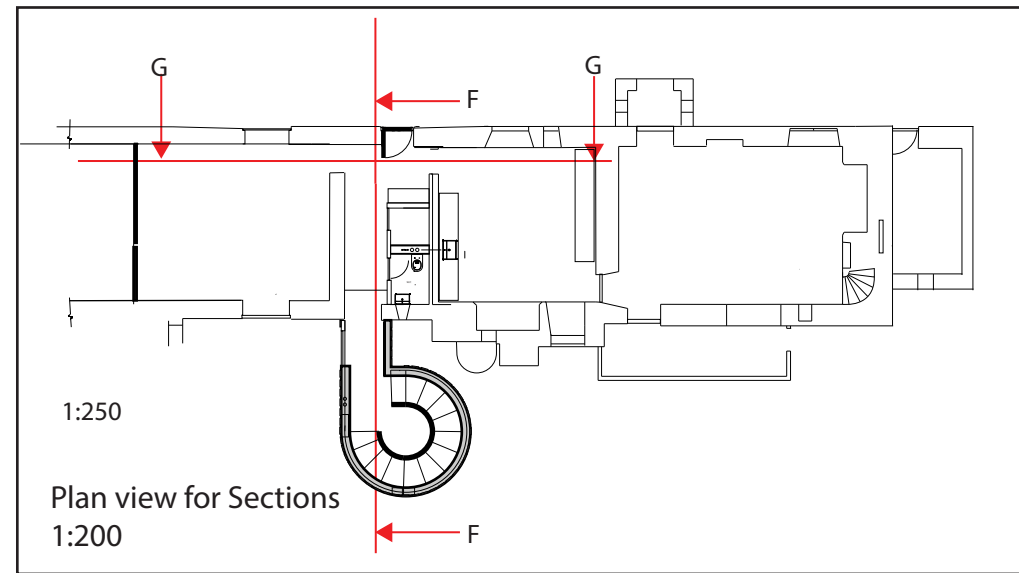

External Wall to be insulated with steico wood fibre boards.

Store

Downstairs WC

New opening into farmhouse new oak lintel
Steel plate surround

Lightwell


Cupboard divider includes
door to bedroom

Wall hung toilet
plumbing concealed in cupboard

Limestone flags on limecrete subfloor U/H pipes in screed.
Foamed glass insulation for breathability


Floating Timber Staircase
Supported steel structure
in ICF External wall

Section F-F
scale 1:50@A2

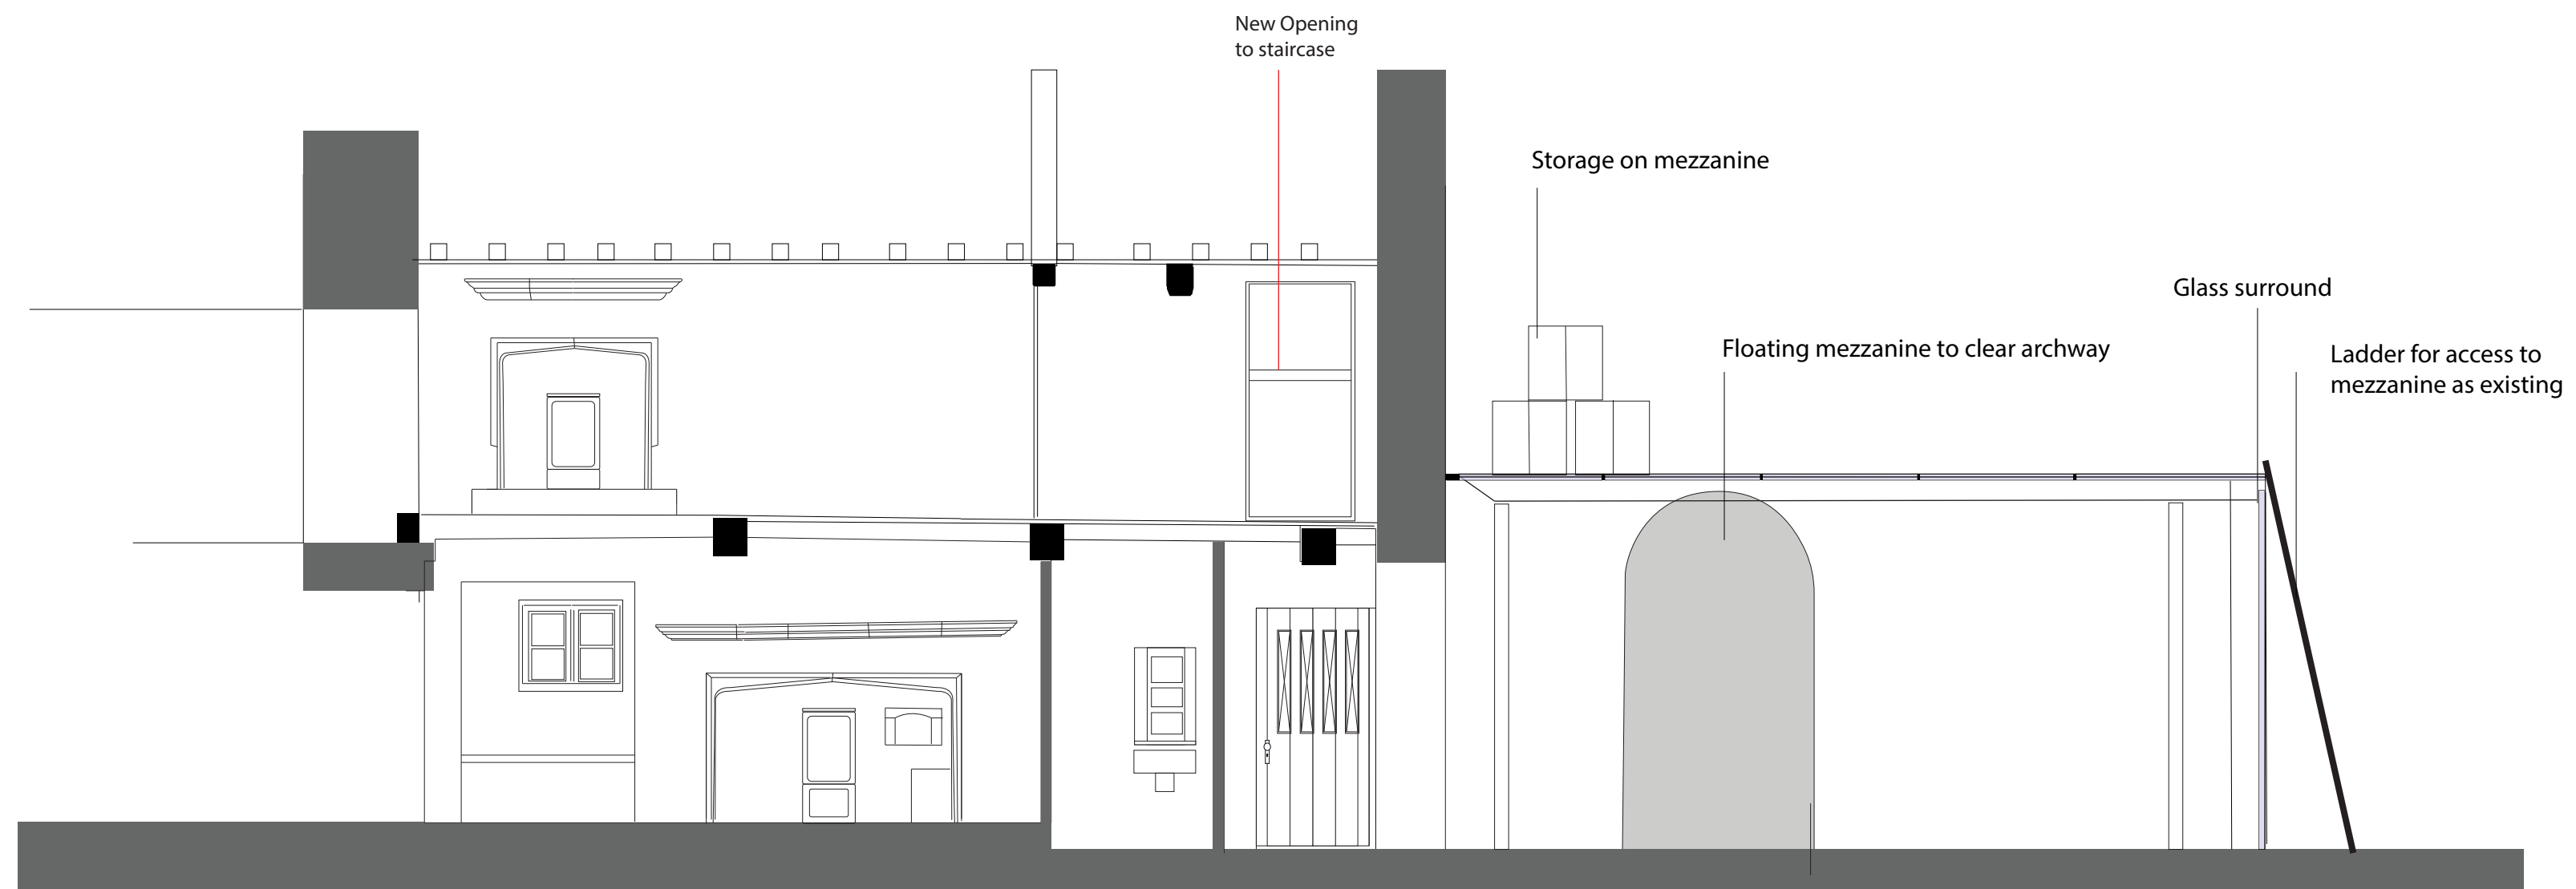

Section G-G
scale 1:50@A2

SCALE 1:50@A2

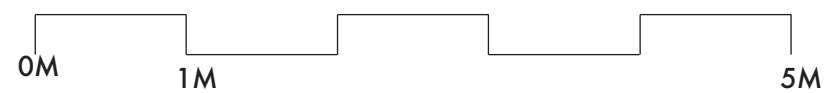

Project

West Barn Farmhouse
West Yatton, Wiltshire

Date

April 2026

Drawing

Proposed Section Views

Scale
1:50 @ A2

Rev: 1
Ref: WBF-218