


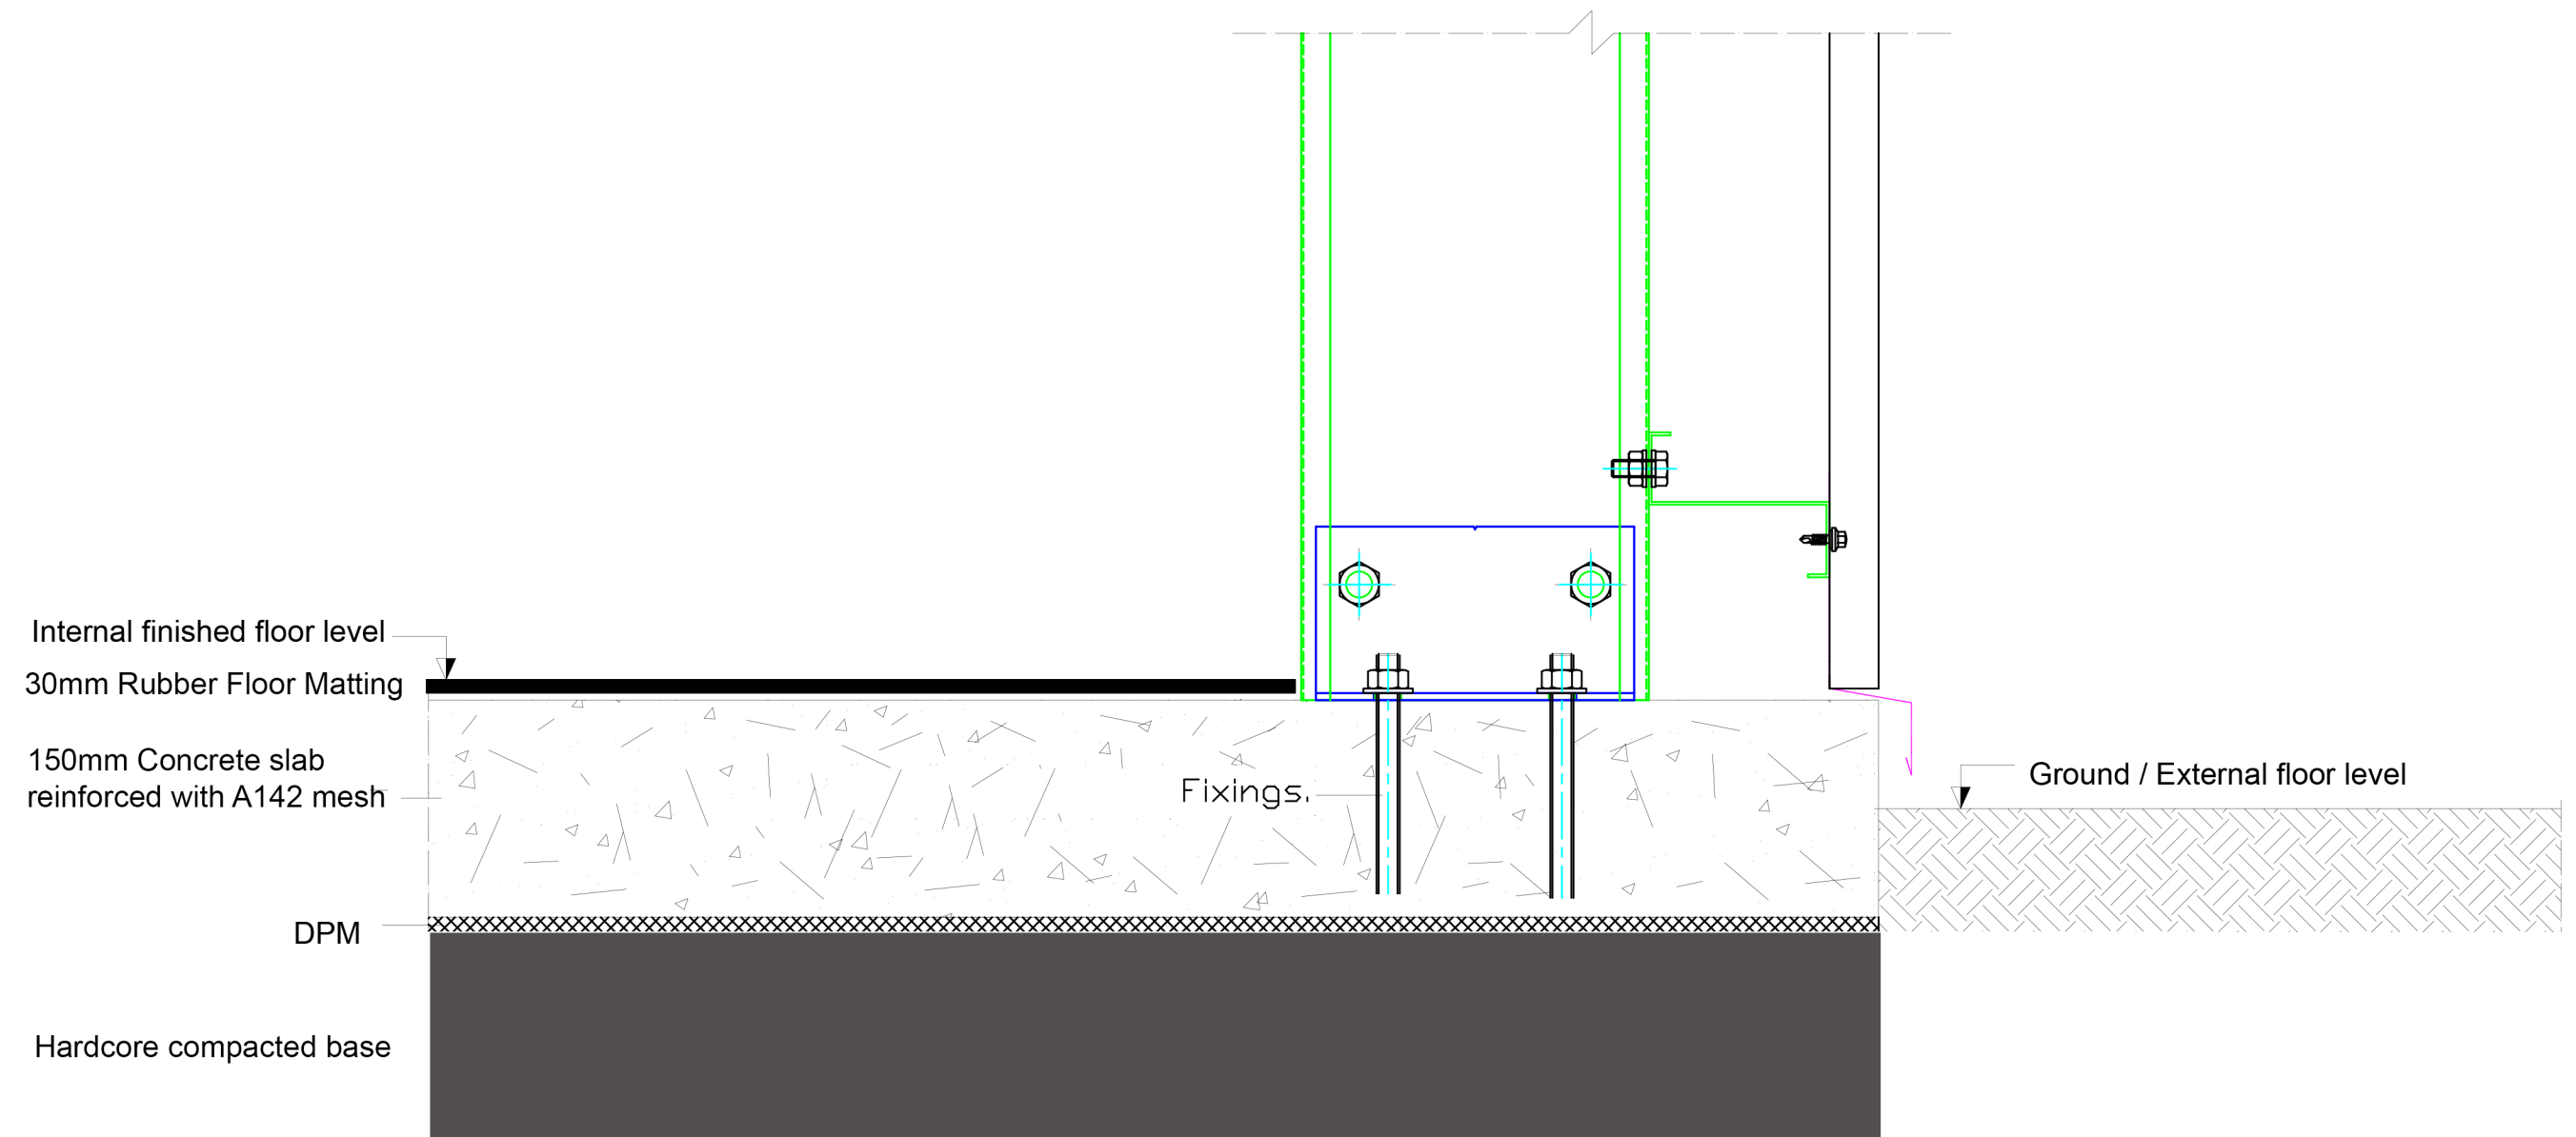

	Project:	Client :	Trowbridge Rugby Club	Scale:	1:5@A3	
	Trowbridge Rugby Club Gym	Drawing Title:	Base Detail			