



SECTION THROUGH ON BASE HOLES, SLAB AND MAIN COLUMN.

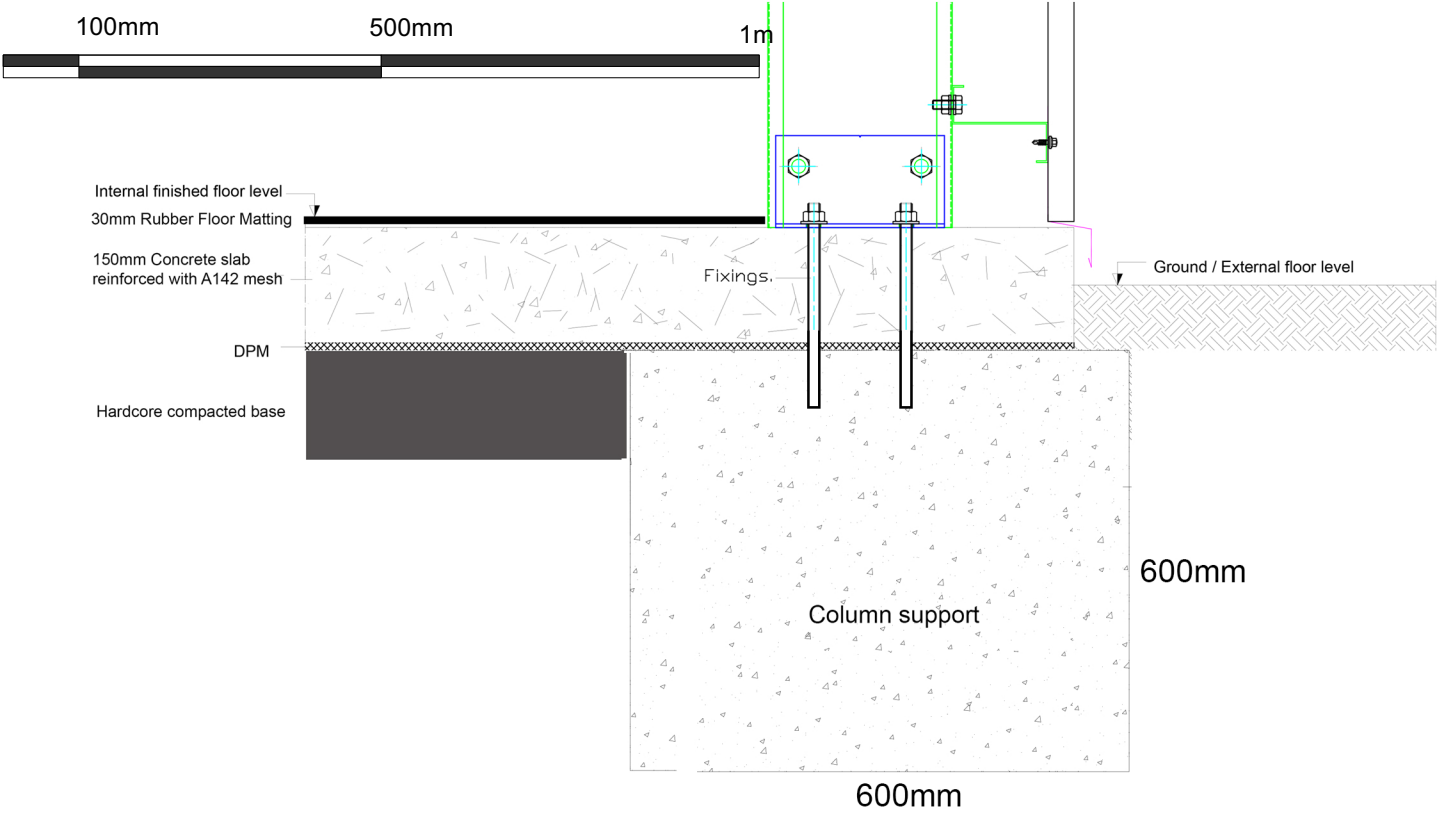

MAIN SLAB AND SOAKAWAY

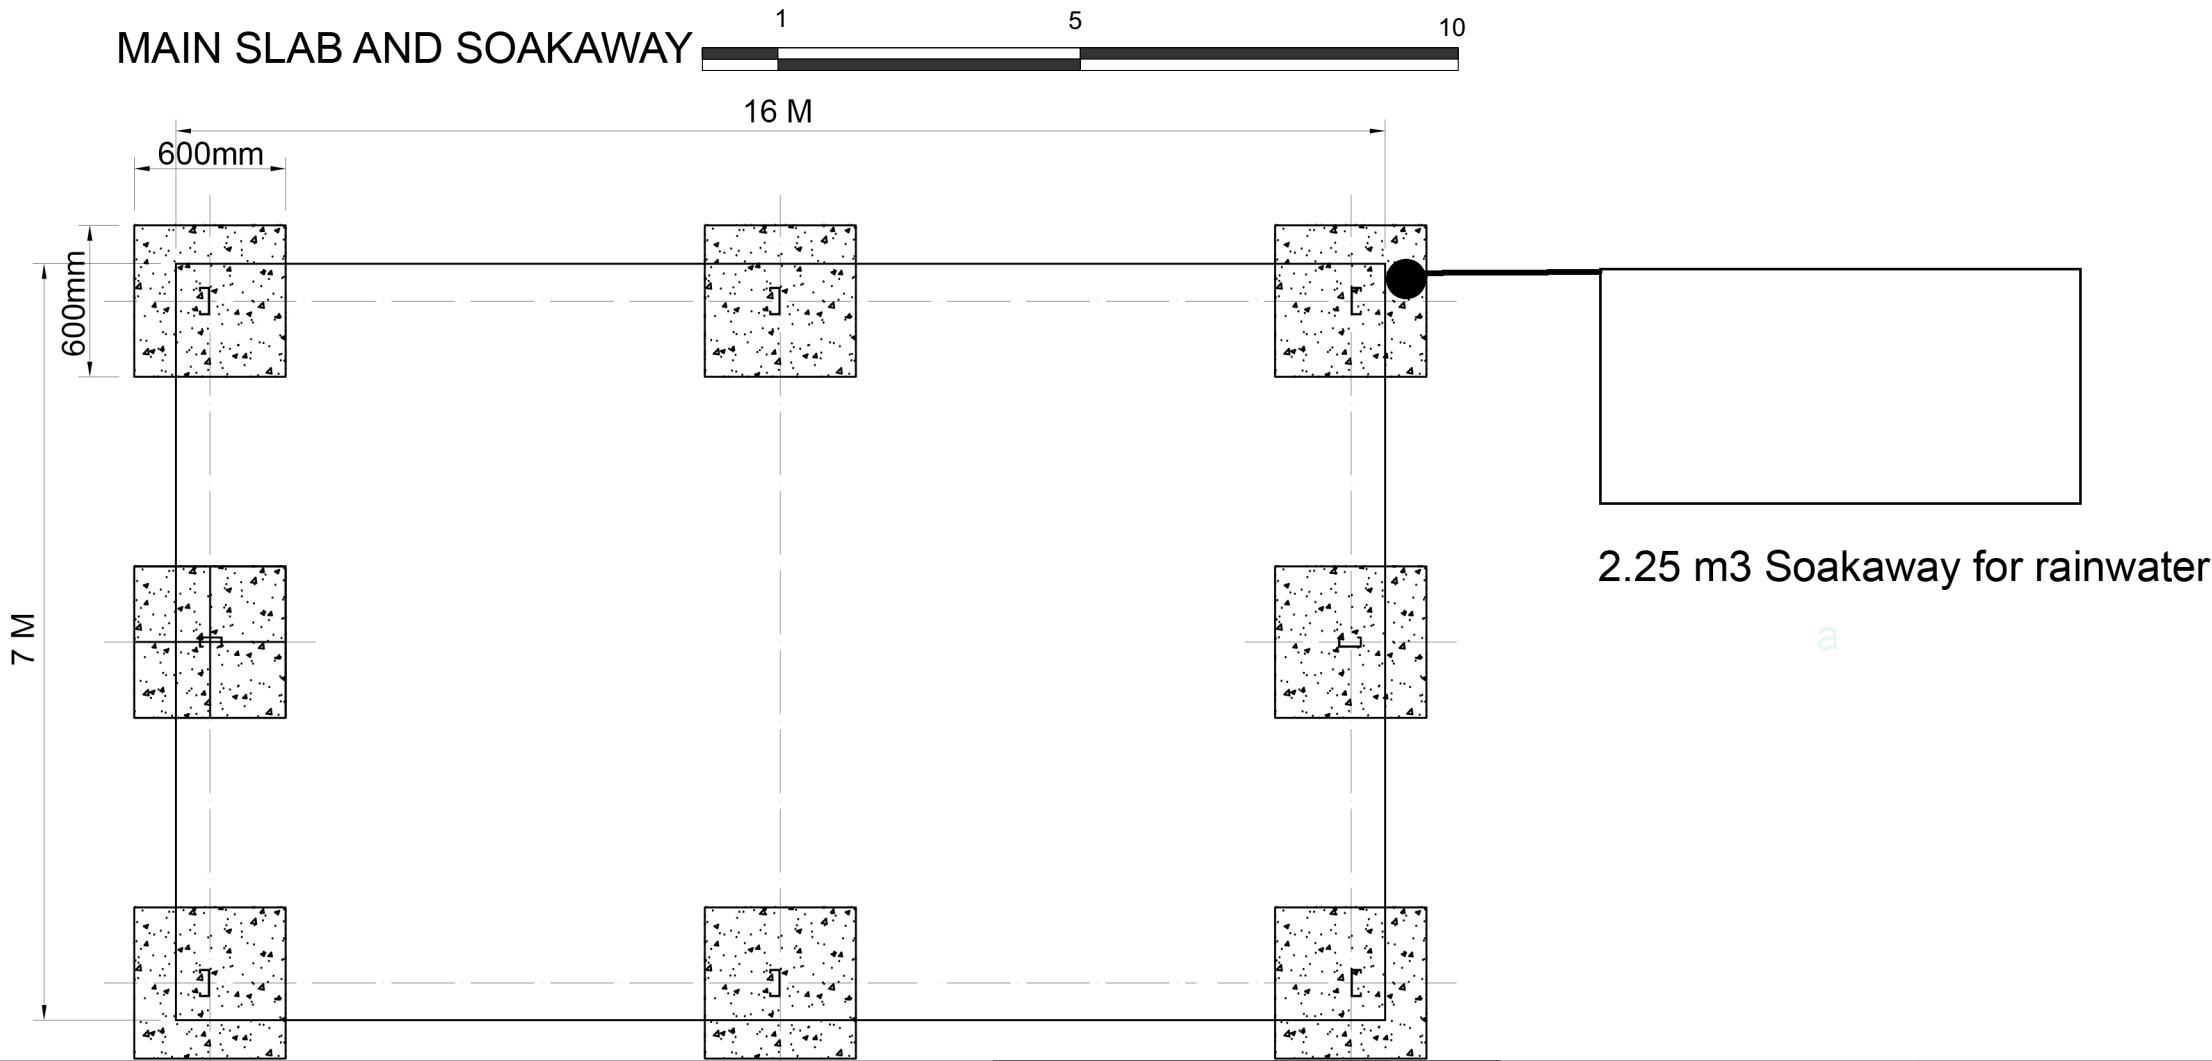

Project:

Trowbridge Rugby Club Gym

Client Trowbridge Rugby Club

Drawing Title:

Slab Details

Scale: 1:10 and 1:100 @A3