




Metres 1:500 @ A3

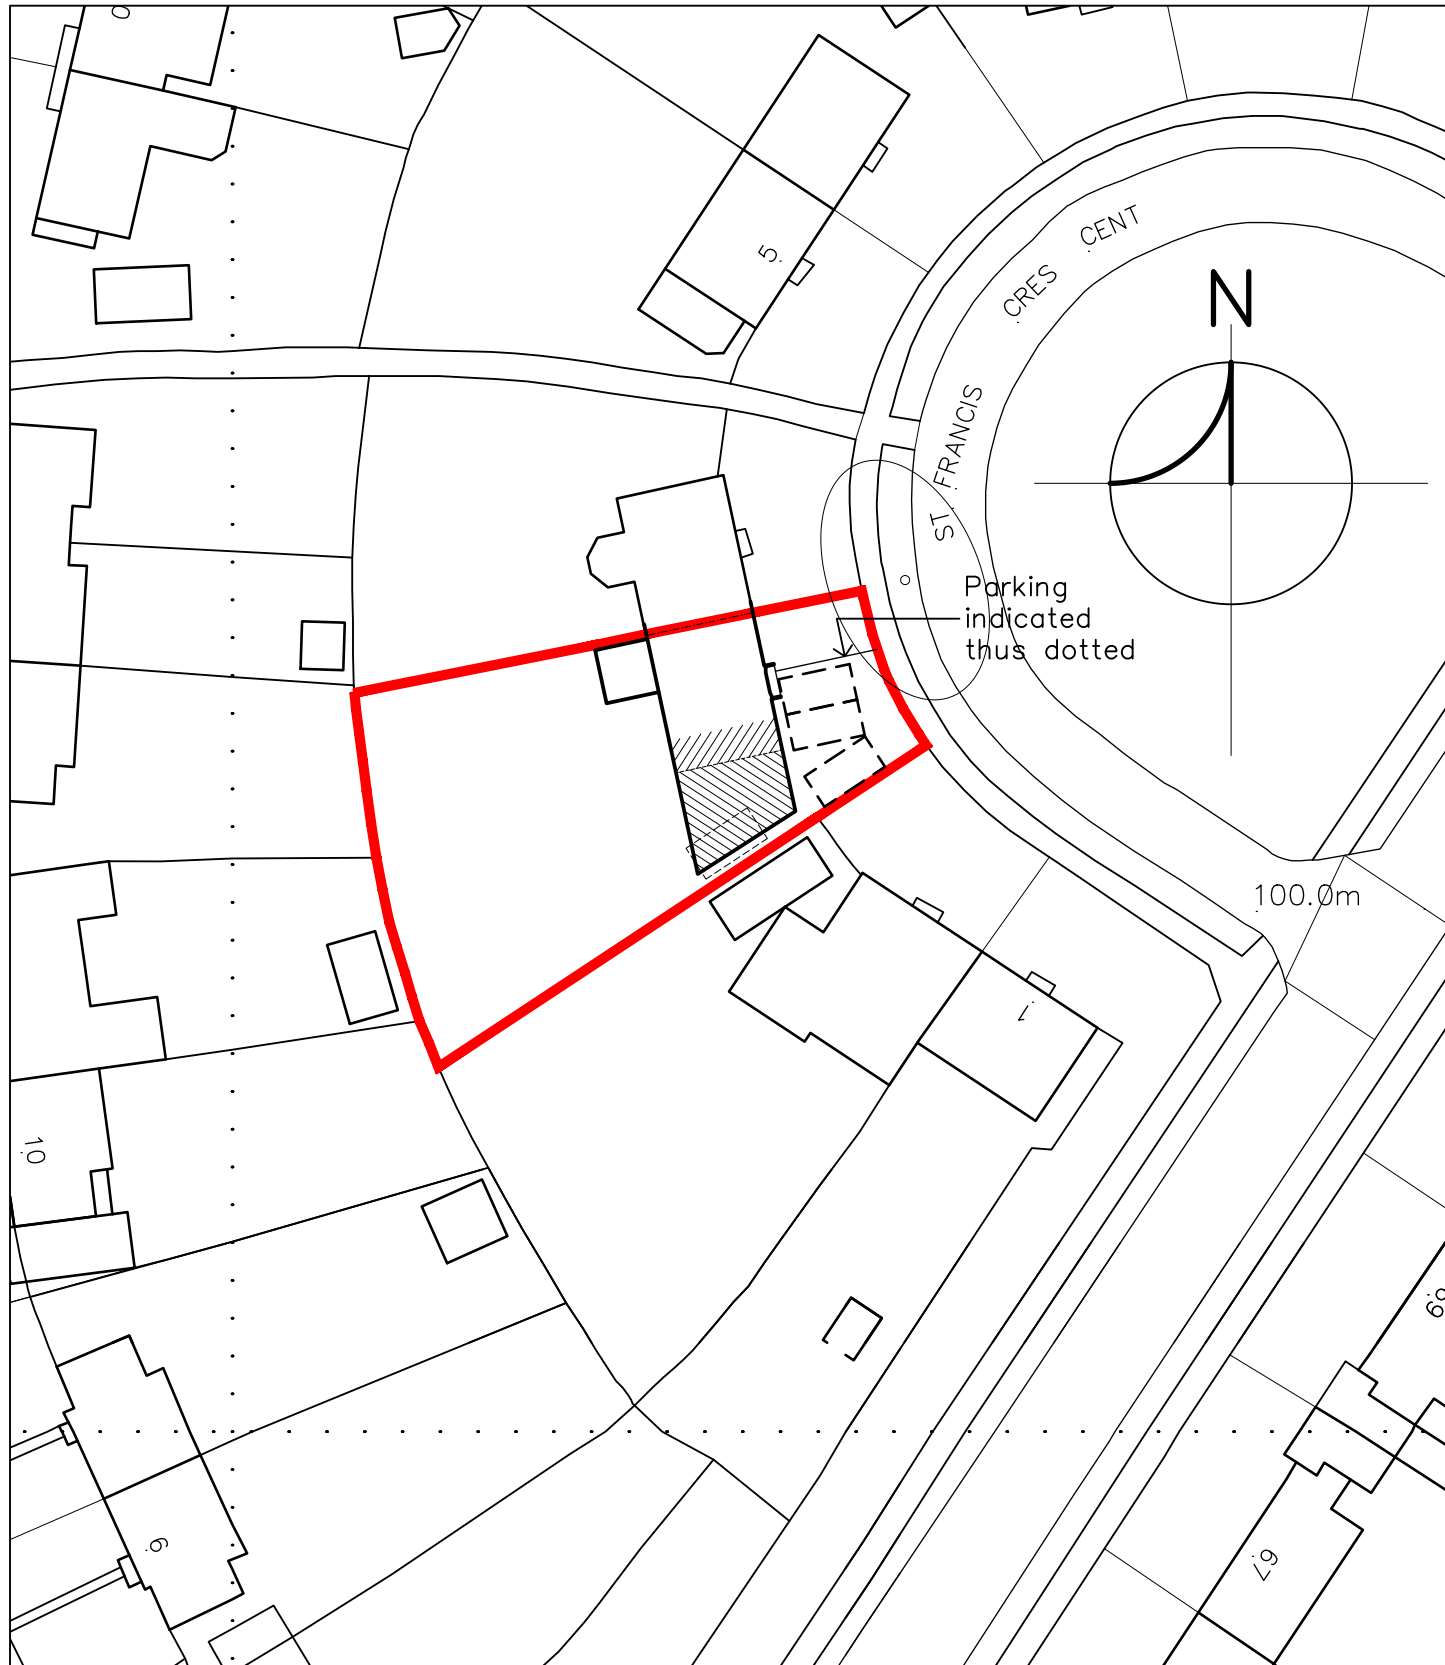

BLOCK PLAN scale 1:500

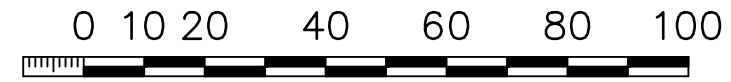

Metres 1:1250 @ A3

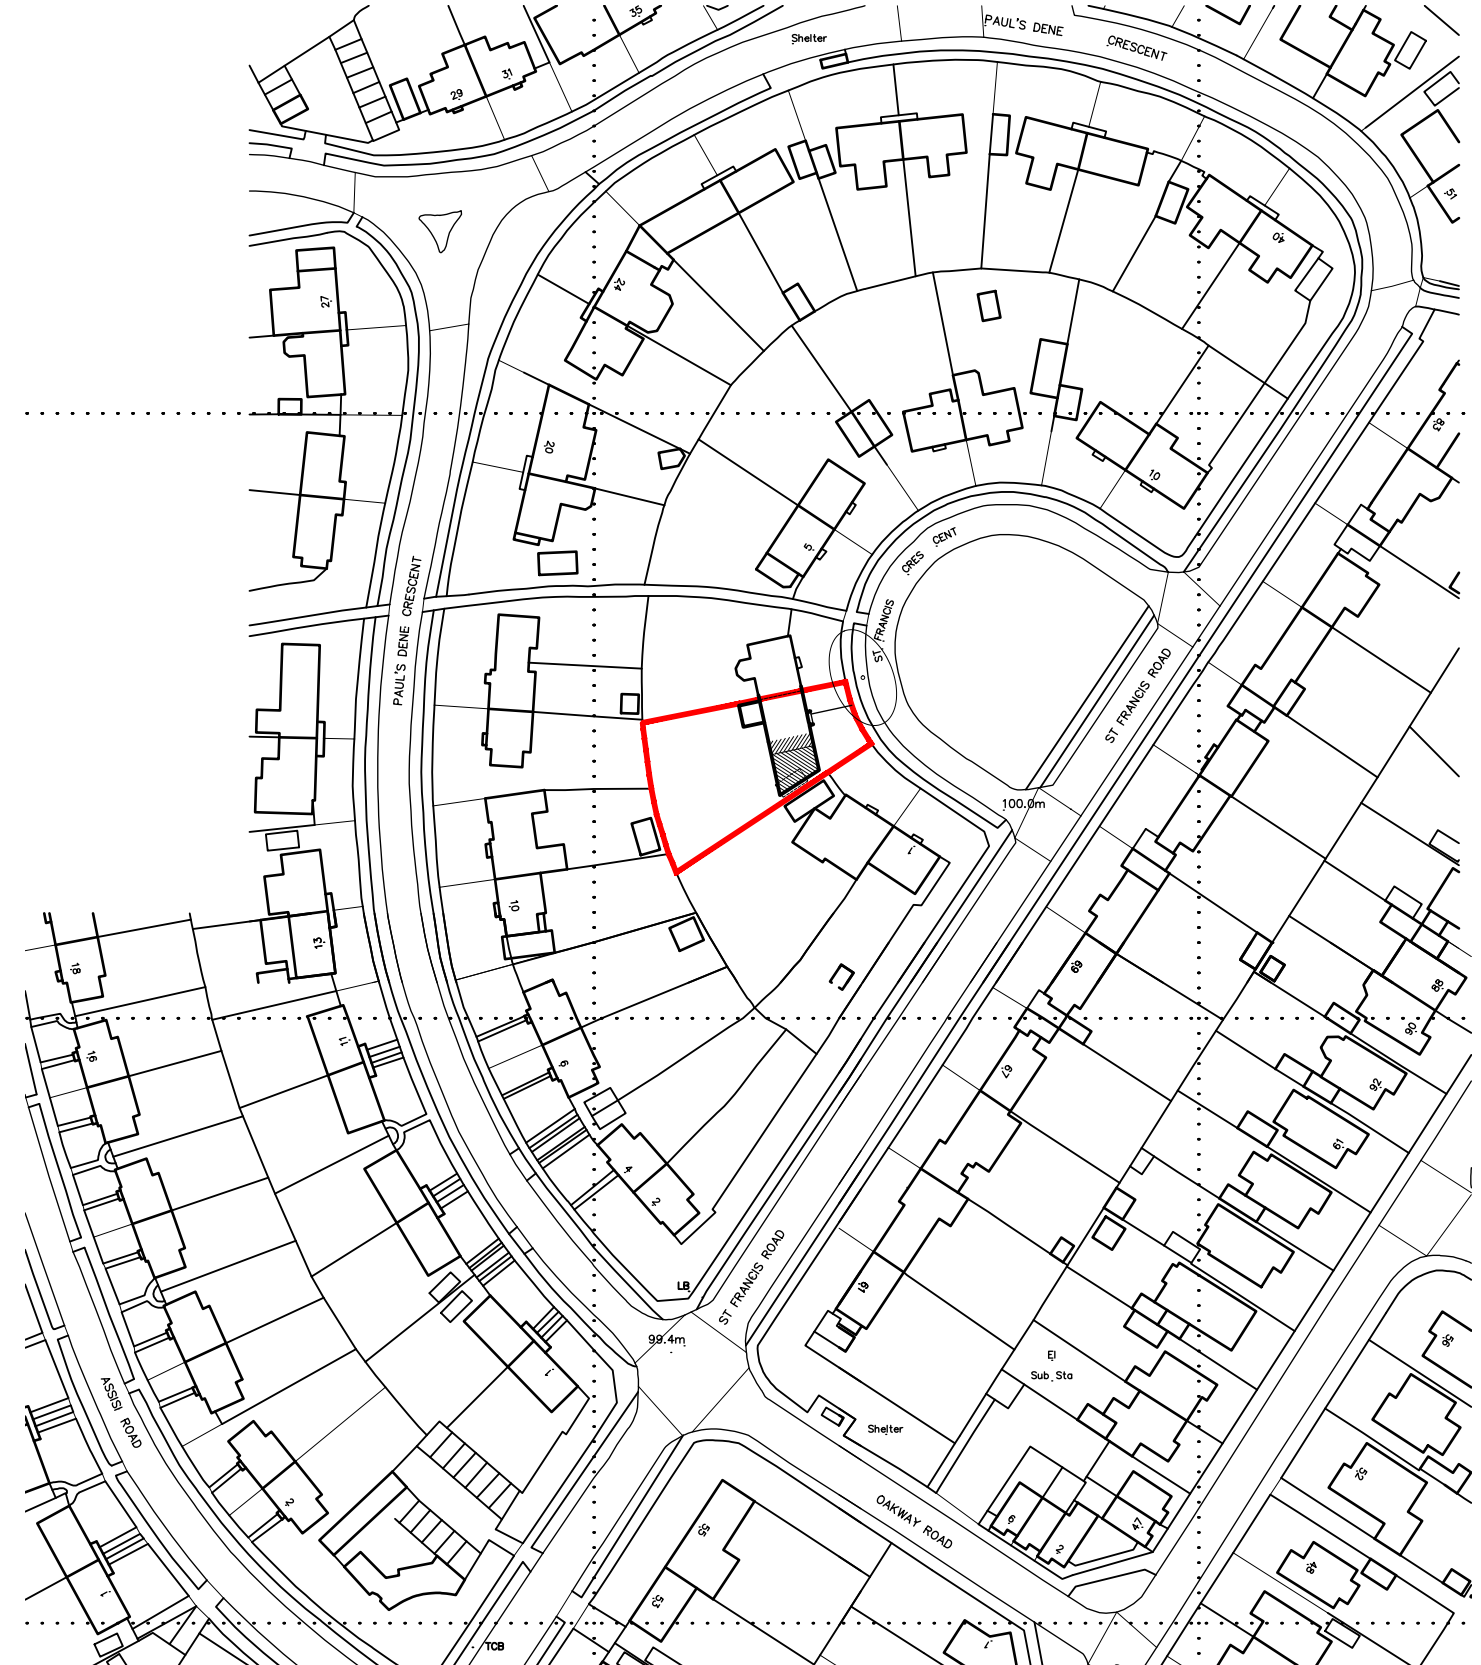

LOCATION PLAN scale 1:1250

3 St Francis Crescent, SALISBURY