



NOTE:-
Knee rail should only be installed where needed and approved by HO landscape team. To avoid installation in risk areas location it to be assessed and approved by village H&S.

DISCLAIMER:-
These drawing are for illustration purposes only and are for the convenience of reference. They should not be relied upon as representations of the final detail.
A design from a Structural Engineer is required before starting construction.

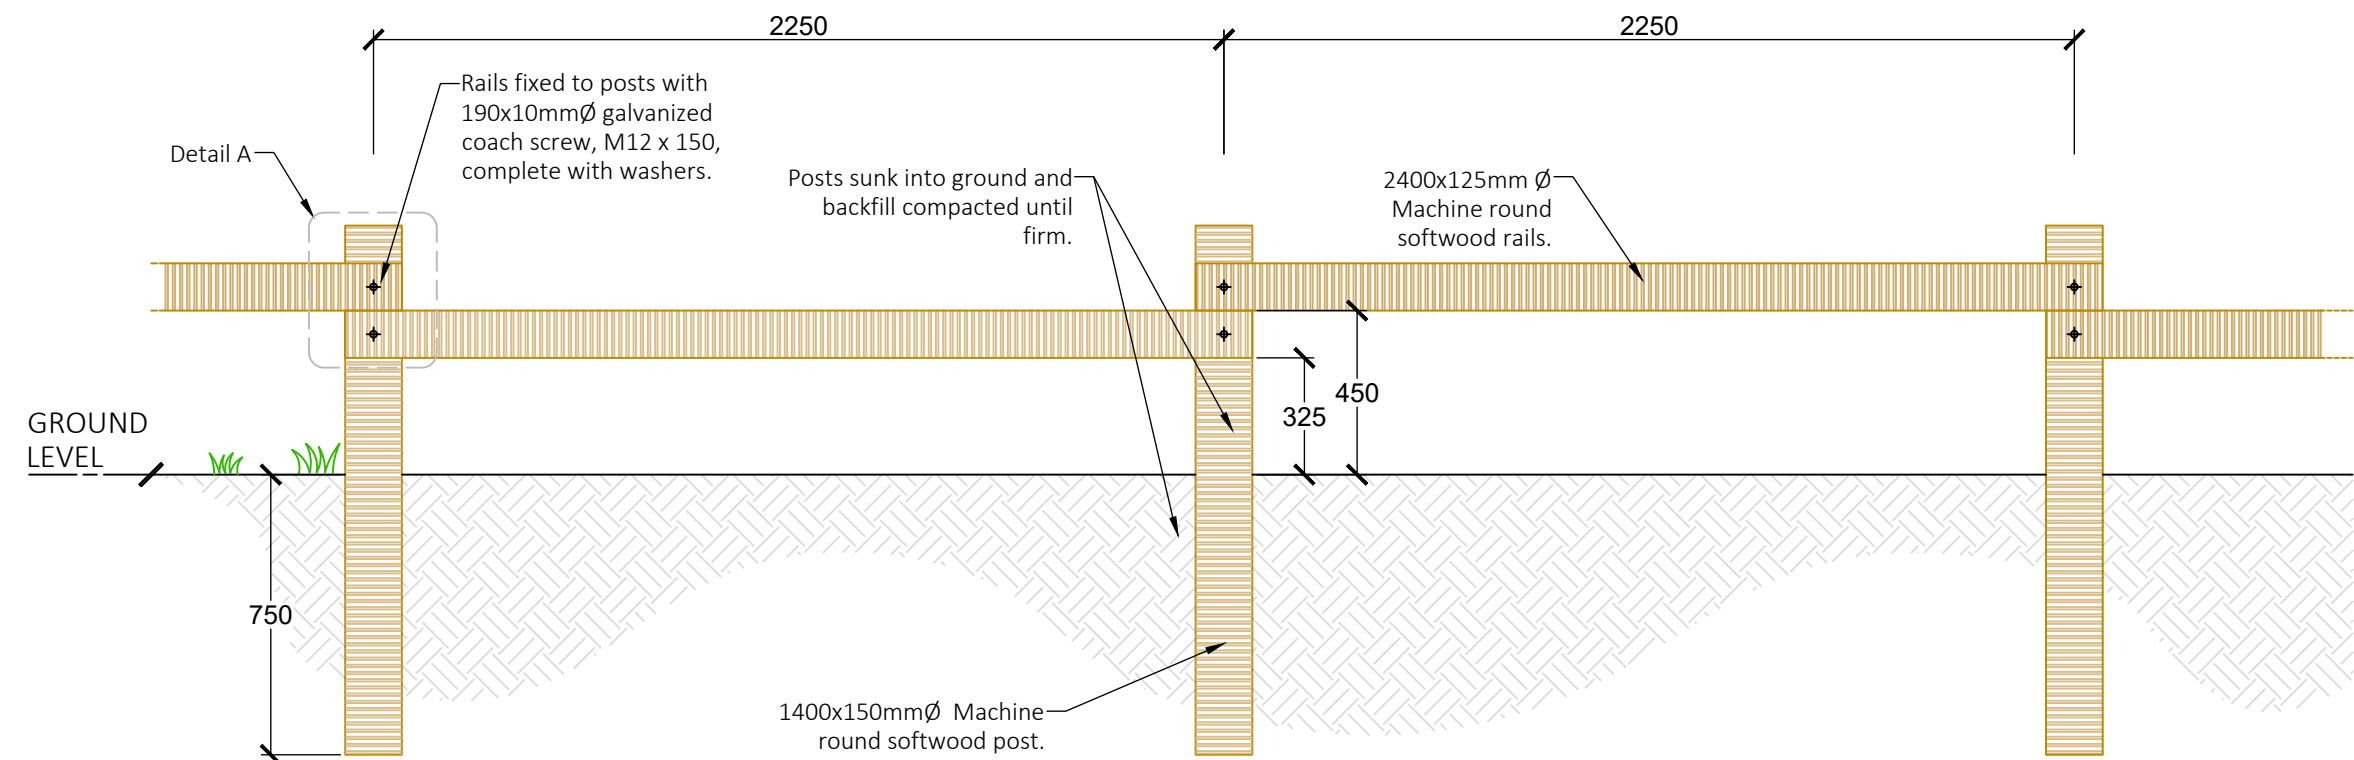

KNEE RAIL FRONT VIEW
SCALE 1:20

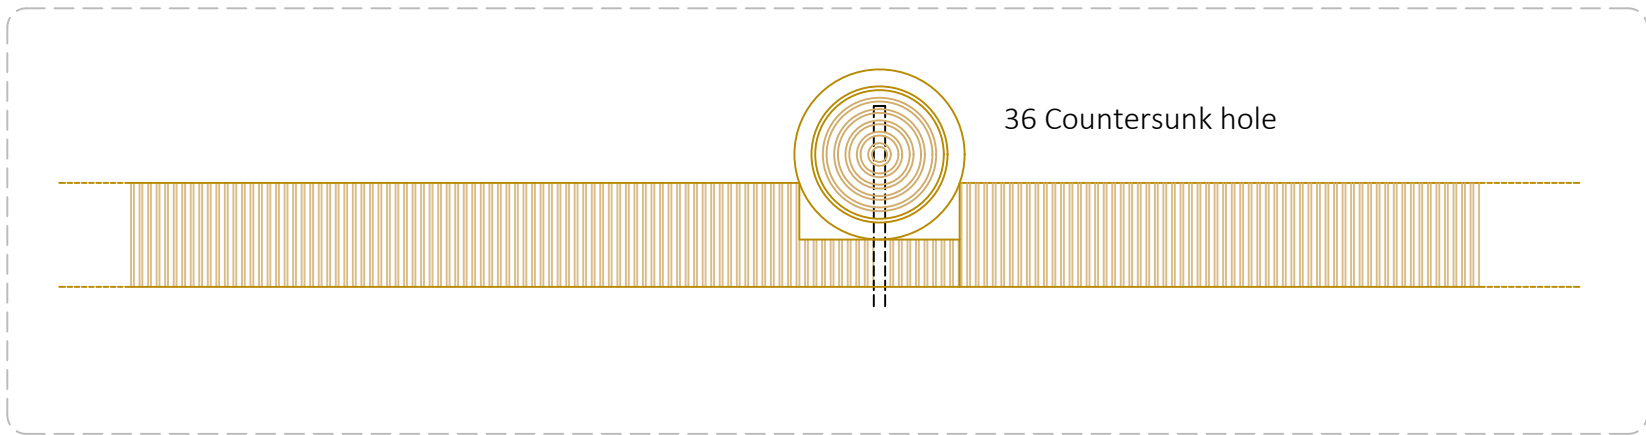

DETAIL A
SCALE 1:10

- Notes:-
1. The timbers as detailed is to be vacuum/pressure treated with TANALITH preservative to comply with the Treatment Code 3/GFa.
 2. All cut ends of timber to be treated with Arch Timber Protection 'Ensele' or similar approved for alternative timber treatment product.
 3. All timber to be softwood from a Pan European or Forest Stewardship Certified (FSC) supplier.
 4. Remove all rough/frayed edges from timber.
 5. All square timbers to be sawn finished.
 6. A certificate of treatment shall be provided for all timbers.
 7. Timbers to be pre-cut and drilled prior to treatment as far as practicable to reduce on site cutting and drilling. No tops of posts to be cut on site.

NOTES		
1. Do not scale.		
2. All dimensions are in millimeters unless otherwise stated.		
3. The contractor must verify all dimensions on site before the commencement of work or preparing shop drawings.		
Rev.	Date	Remarks

PROJECT TITLE			
STANDARD DETAIL			
SD22			
DRAWING TITLE			
KNEE RAIL			
Dwg size:-	Dwg No:	Revision:	
A3	SD22	-	
Scale:	Drawn:	Checked:	Date:
1:20, 1:10@A3	EB		APR 2024
S:\Development\005 - Operational Documentation\Standard details\01-Standard Details\01-DWG\SD22 - Knee Rail.dwg			



Center Parcs Ltd
Head Office Development Department
One edison Rise, New Ollerton, Newark, Notts. NG22 9DP
Tel: 01623 - 821835 Fax: 01623 - 821839