




PLAN VIEW
SCALE 1:20

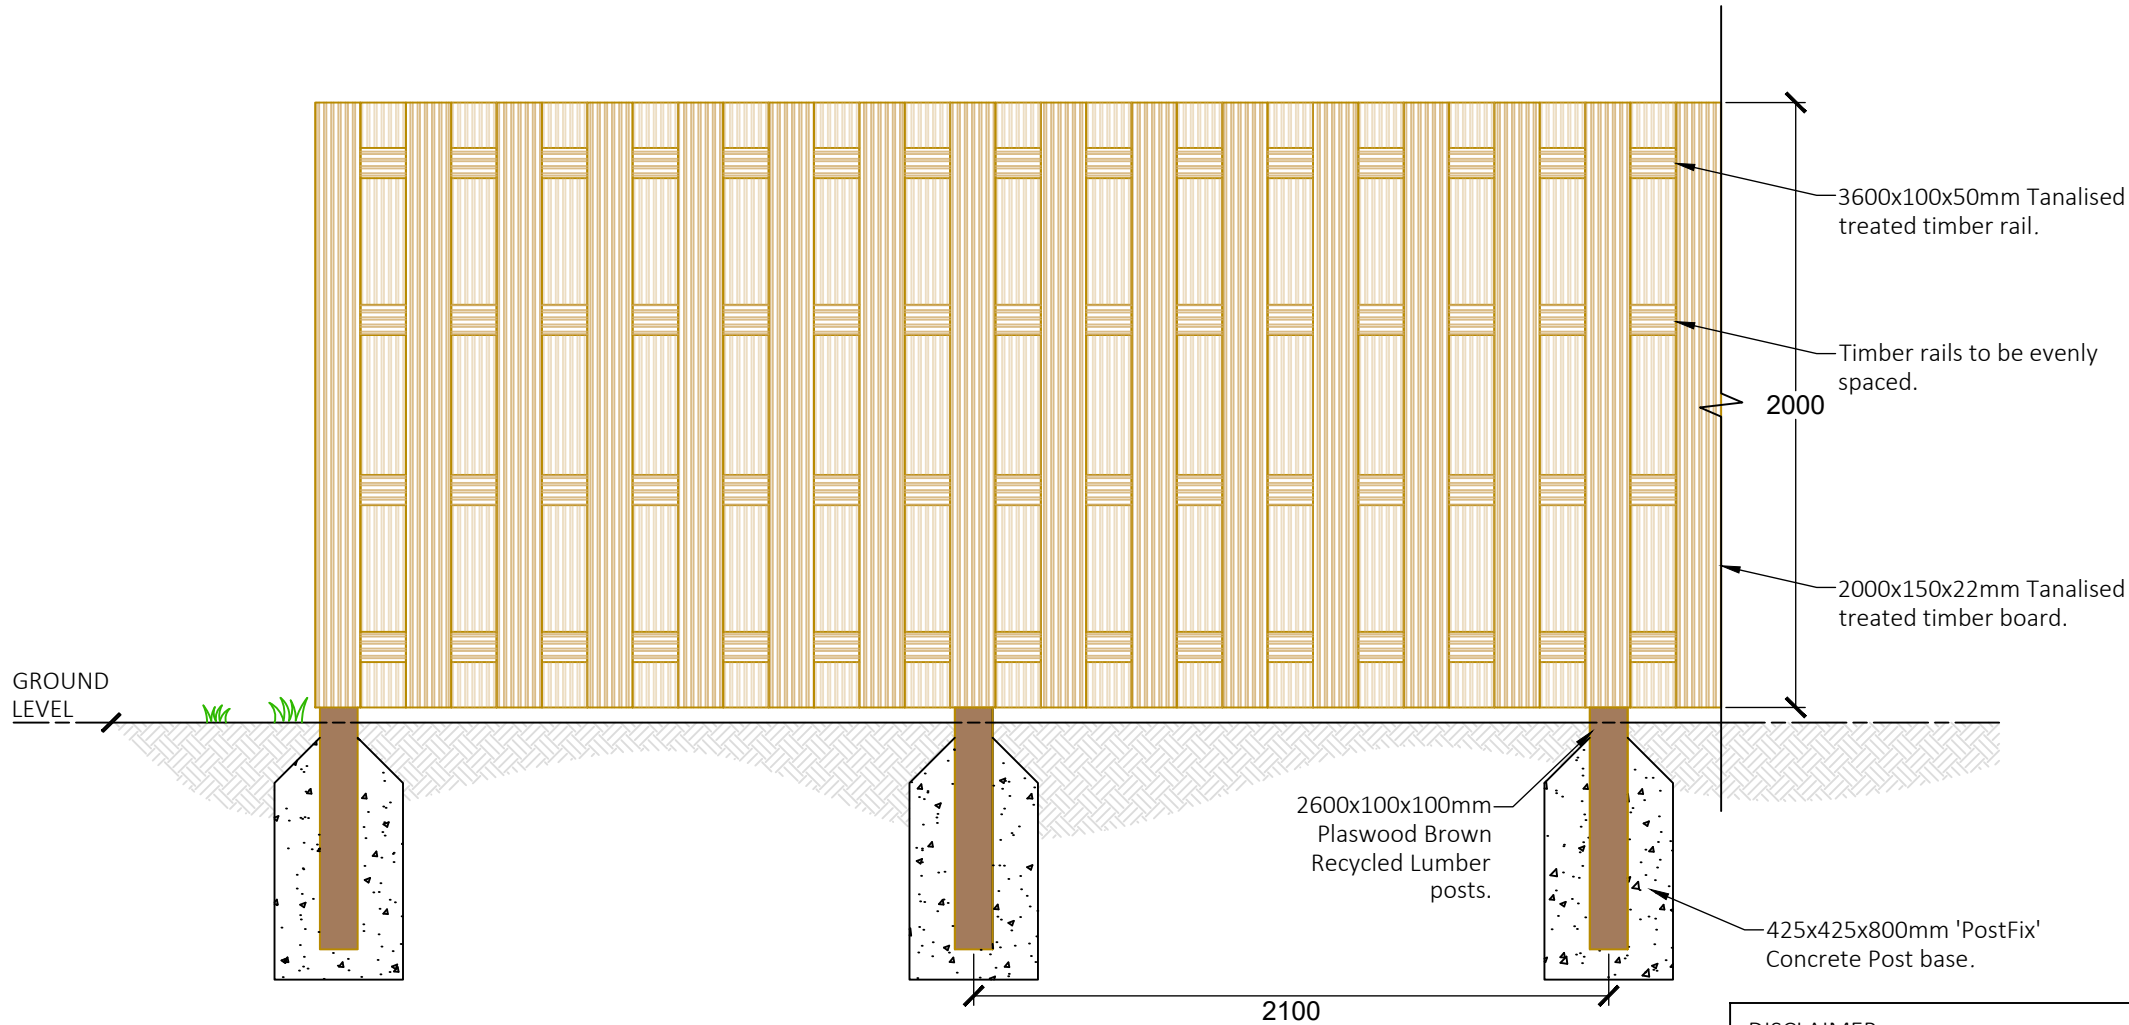

FRONT VIEW
SCALE 1:25

DISCLAIMER:-

These drawing are for illustration purposes only and are for the convenience of reference. They should not be relied upon as representations of the final detail.

A design from a Structural Engineer is required before starting construction.

- Notes:-
1. The timbers as detailed is to be vacuum/pressure treated with TANALITH preservative to comply with the Treatment Code 3/GFa.
 2. All cut ends of timber to be treated with Arch Timber Protection 'EndGrain' or similar approved for alternative timber treatment product.
 3. All timber to be softwood from a Pan European or Forest Stewardship Certified (FSC) supplier.
 4. Remove all rough/frayed edges from timber.
 5. Timbers to be pre-cut and drilled prior to treatment as far as practicable to reduce on site cutting and drilling. No tops of posts to be cut on site.
 6. All metal parts to be galvanized. Any cut ends to be treated with 2 coats of 'Galfvafruid' to same thickness as original layer.

NOTES		
1. Do not scale.		
2. All dimensions are in millimeters unless otherwise stated.		
3. The contractor must verify all dimensions on site before the commencement of work or preparing shop drawings.		
Rev.	Date	Remarks

PROJECT TITLE STANDARD DETAILS SD31		
DRAWING TITLE HIT & MISS FENCE		
Dwg size:- A3	Dwg No: SD31	Revision: -
Scale: 1:25, 1:20@A3	Drawn: EB	Checked:
Date: APR 2024		
S:\Development\005 - Operational Documentation\Standard details\01-Standard Details\01-DWG\SD31 - Hit & Miss Fence.dwg		



Center Parcs Ltd
Head Office Development Department
One edison Rise, New Ollerton, Newark, Notts. NG22 9DP
Tel: 01623 - 821835 Fax: 01623 - 821839