


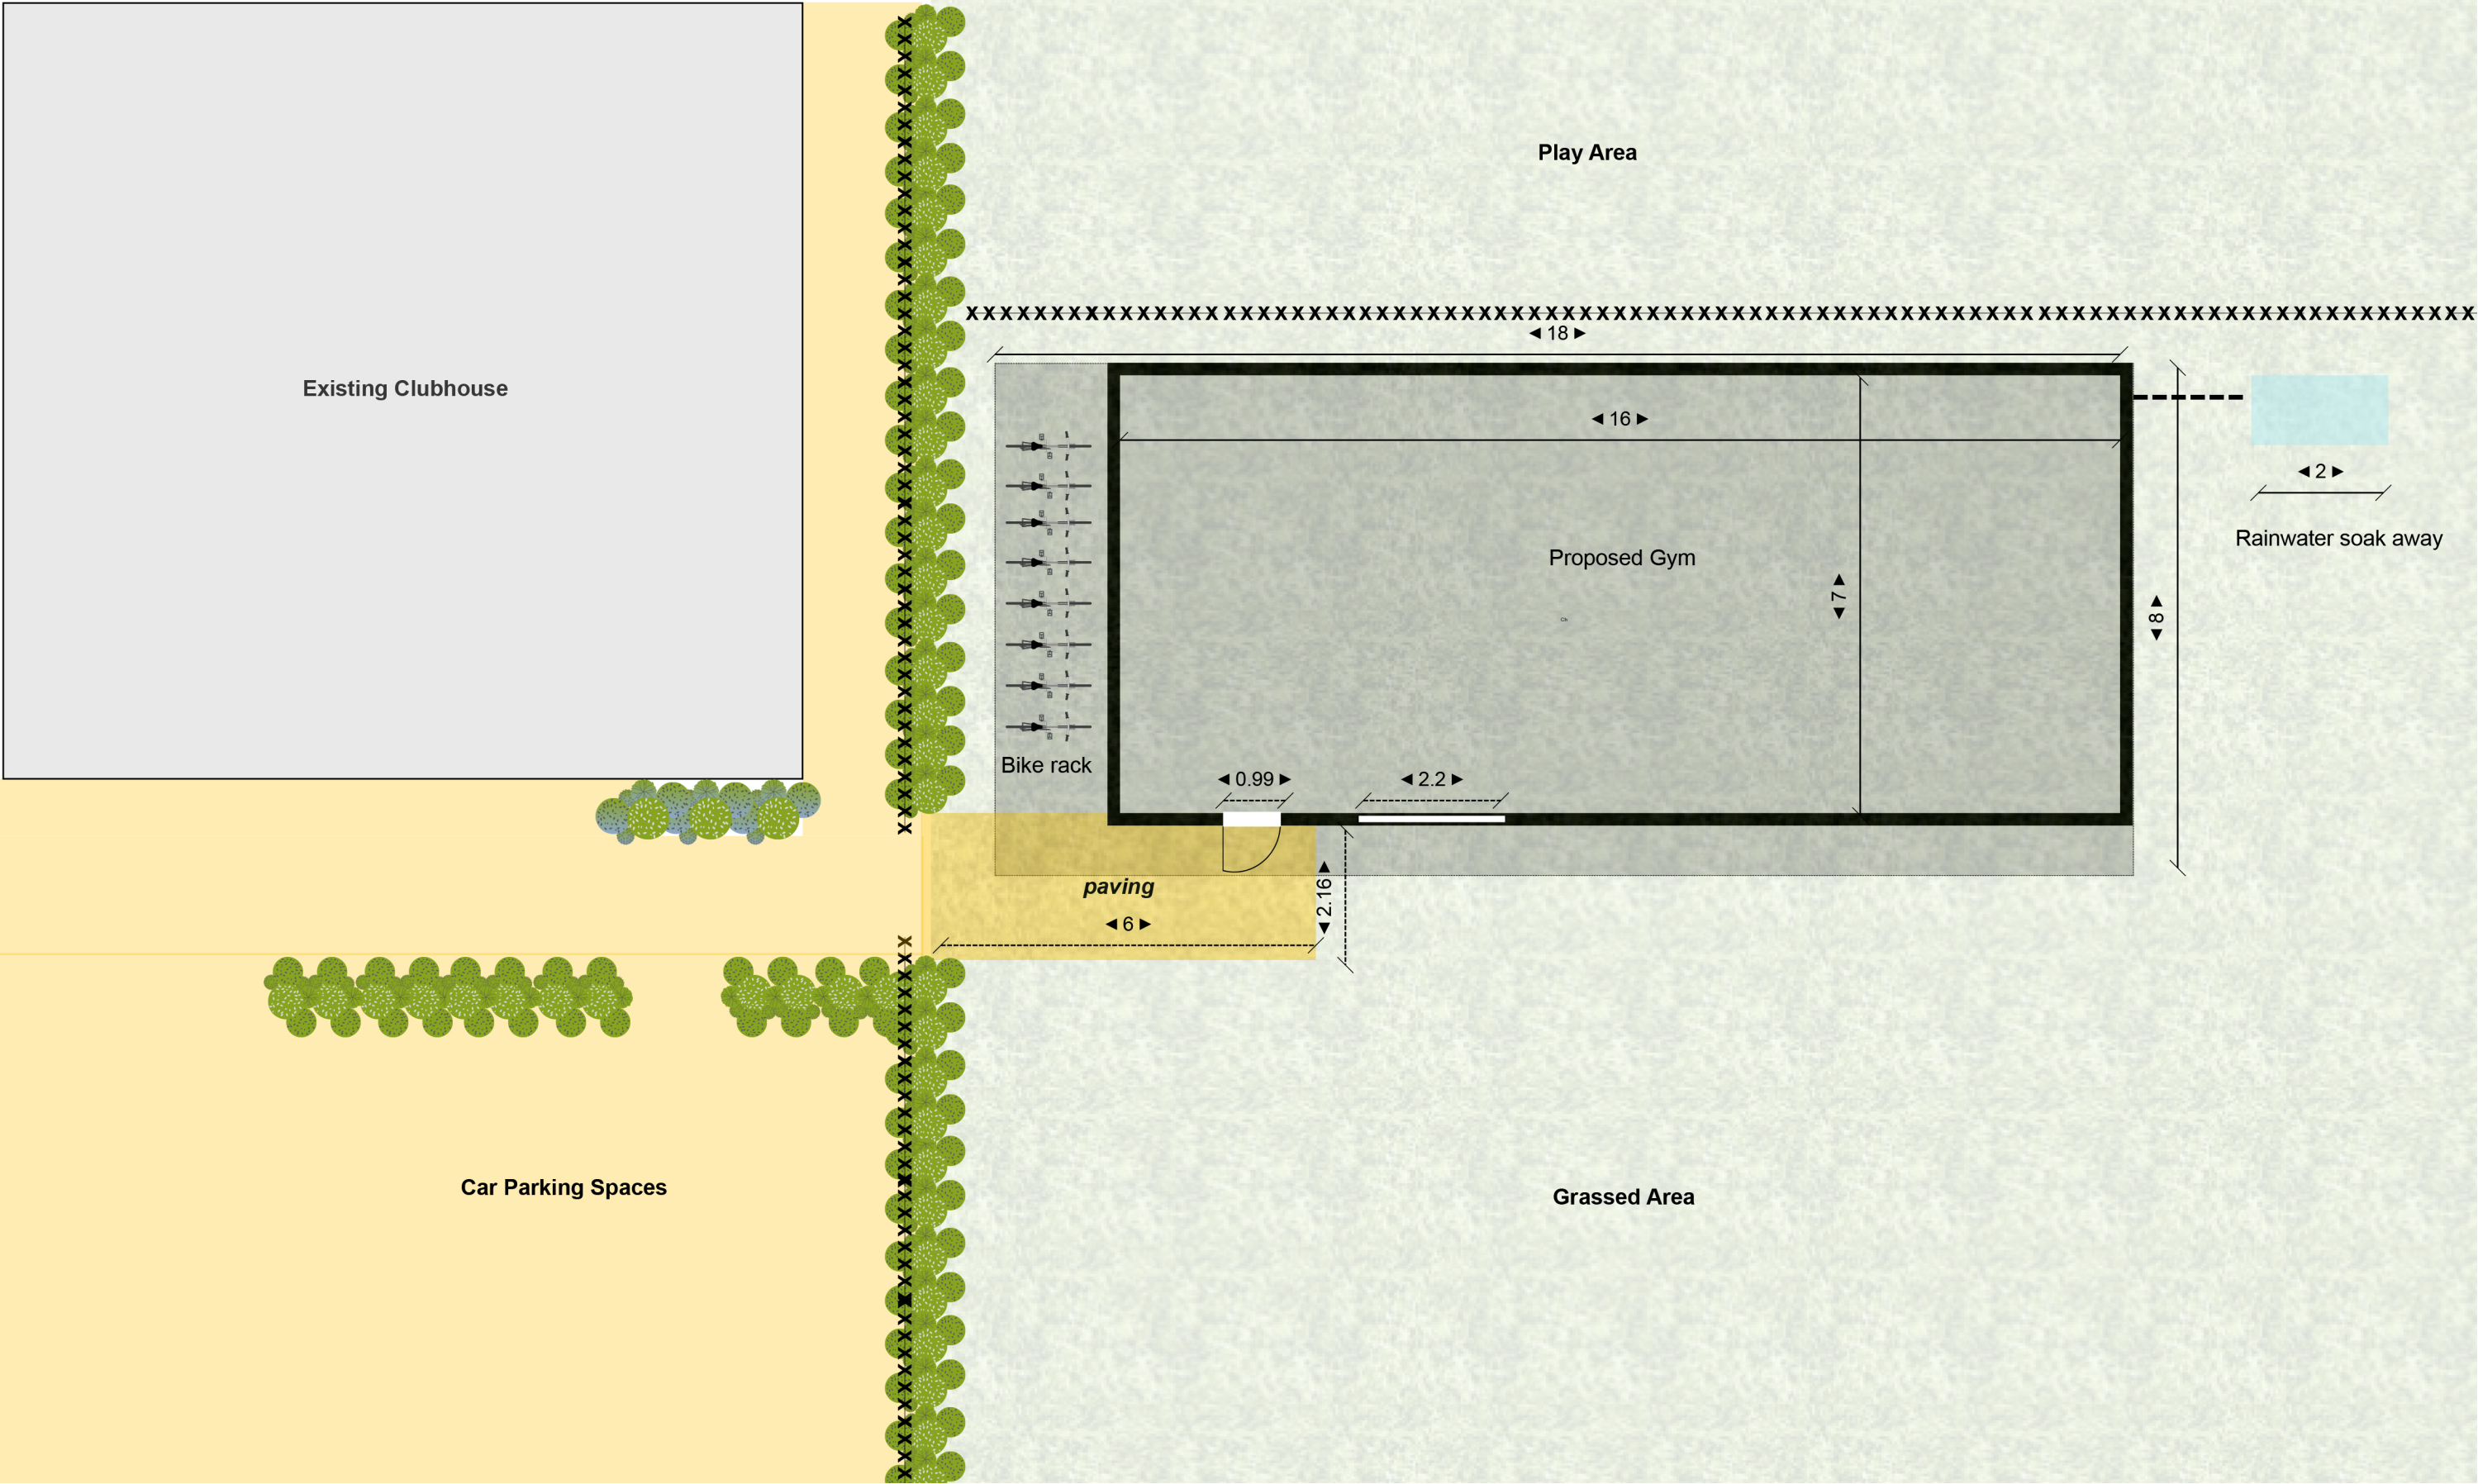

	Project:	Client	Trowbridge Rugby Club	Scale:	1:100 @A3	DR:	AML31326/B
		Drawing Title:	Proposed Plan				
	Trowbridge Rugby Club Gym						