


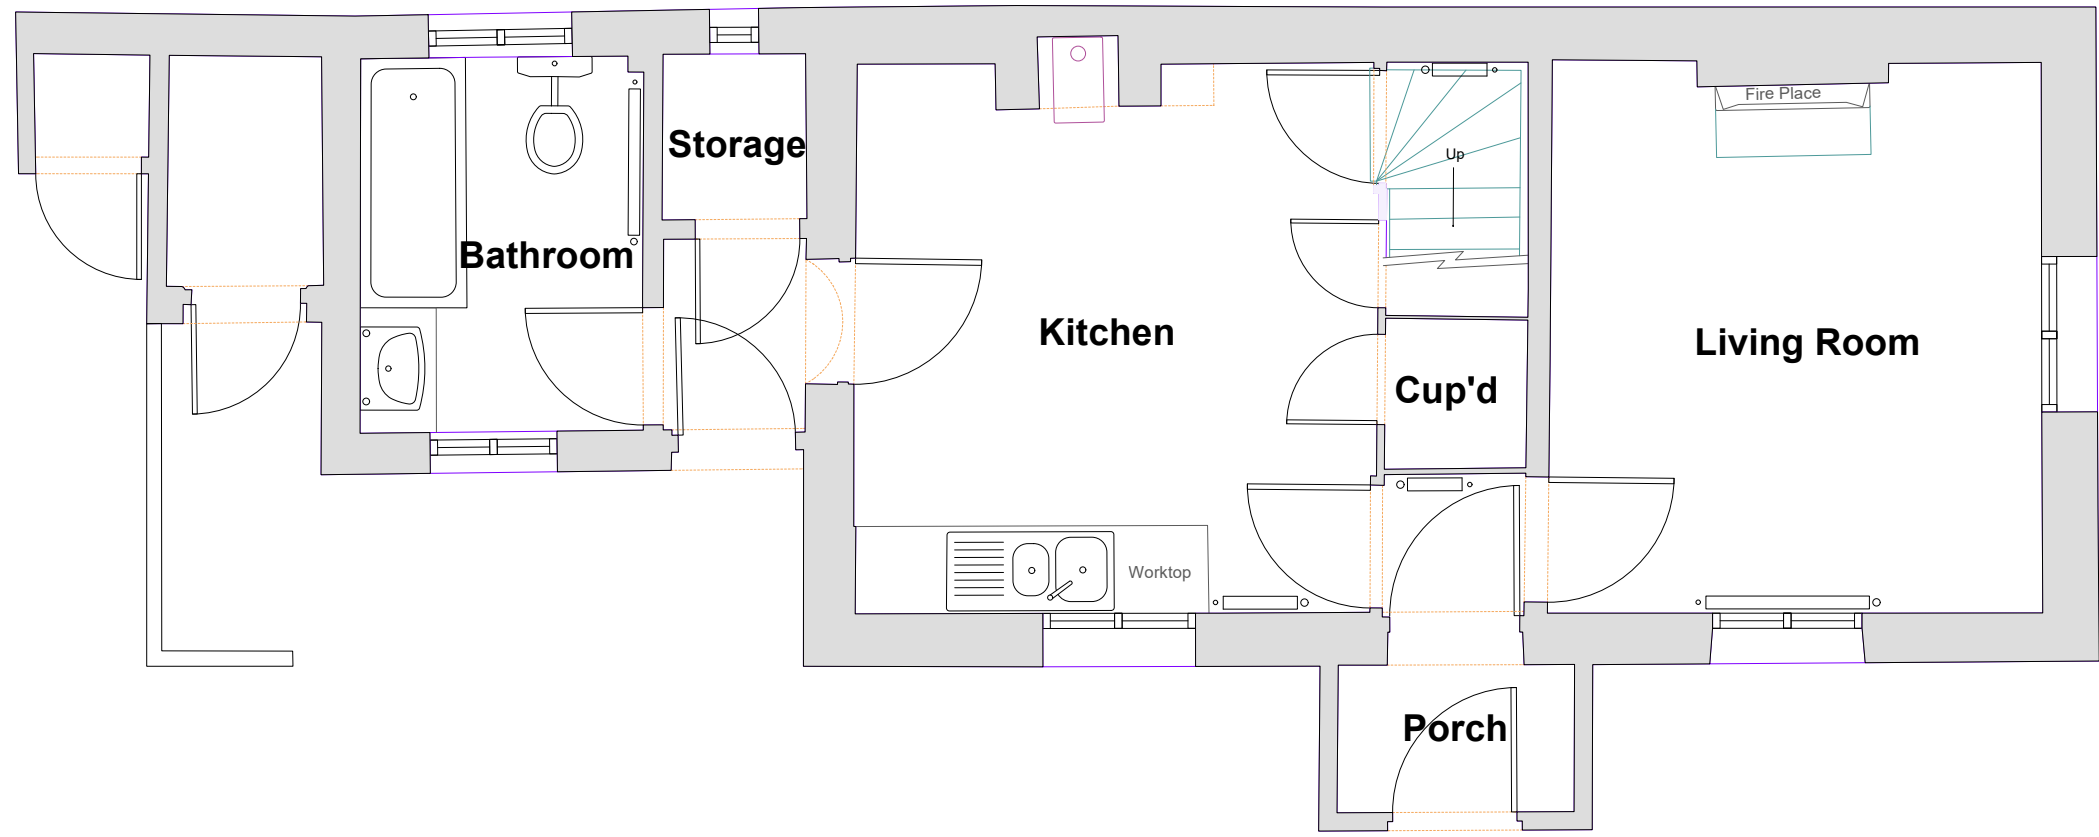


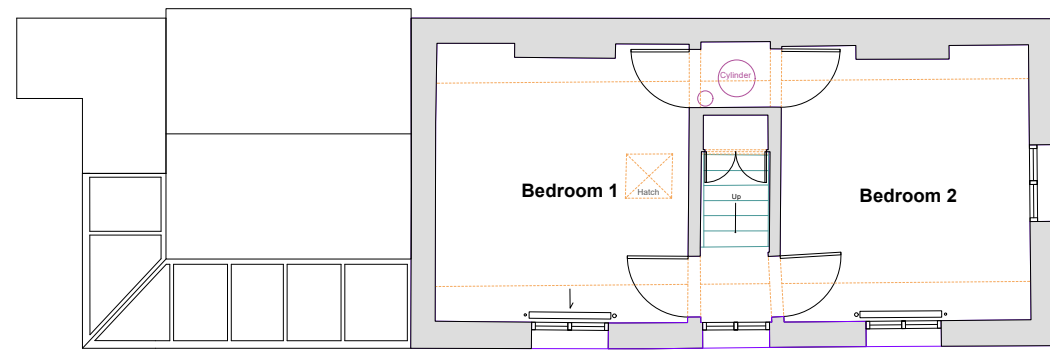


PLN
01 Existing Ground Floor Plan
1:50

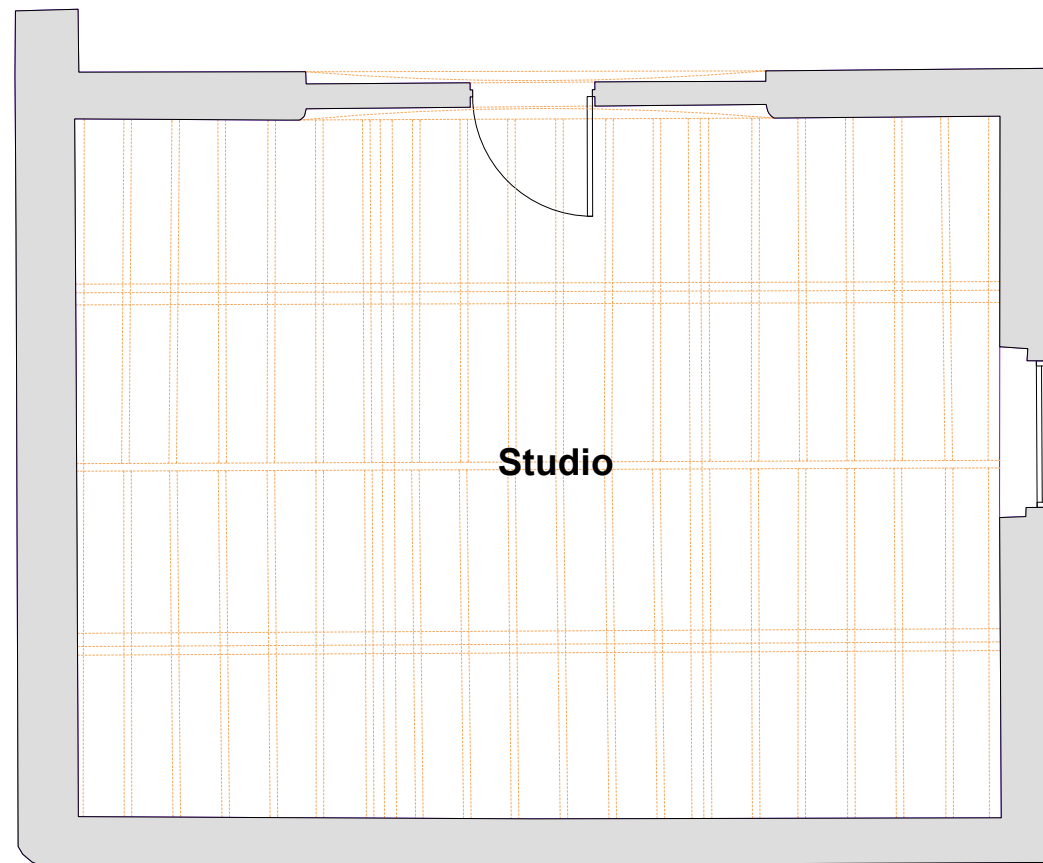


PLN
02 Existing First Floor Plan
1:100

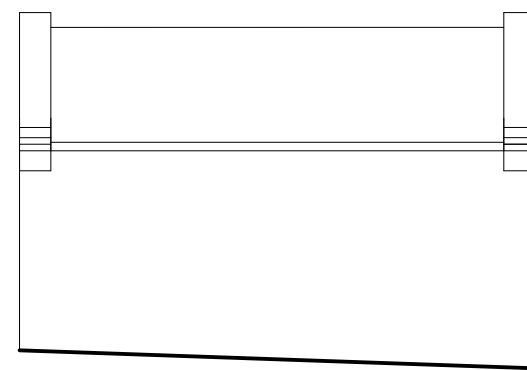


ELV
05 Existing Studio S Elevation
1:100

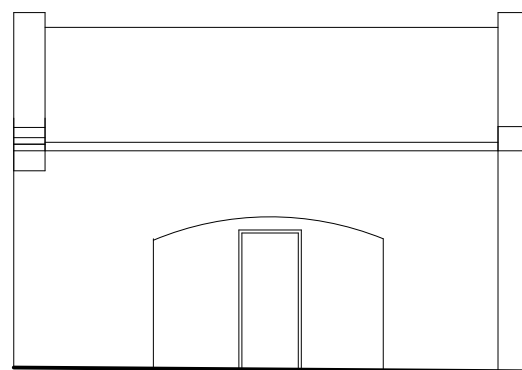

ELV
06 Existing Studio N Elevation
1:100

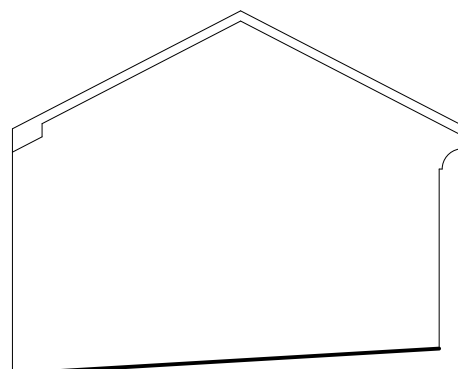


ELV
07 Existing Studio E Elevation
1:100

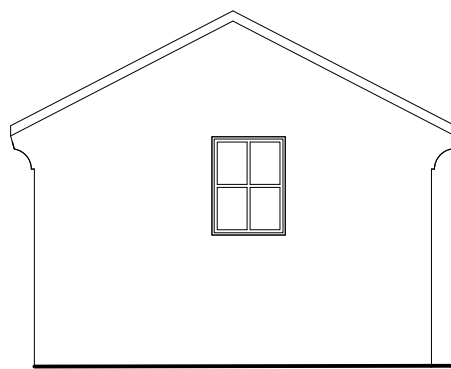


ELV
08 Existing Studio W Elevation
1:100




ELV
01 Existing House S Elevation
1:100

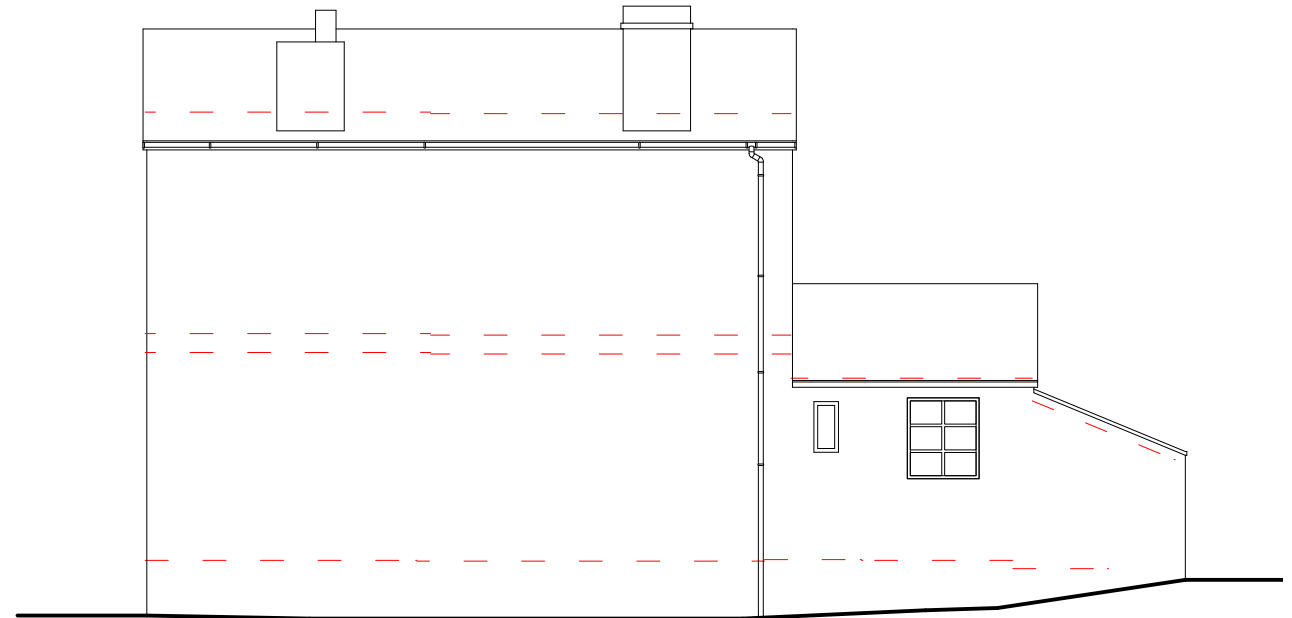

ELV
02 Existing House N Elevation
1:100

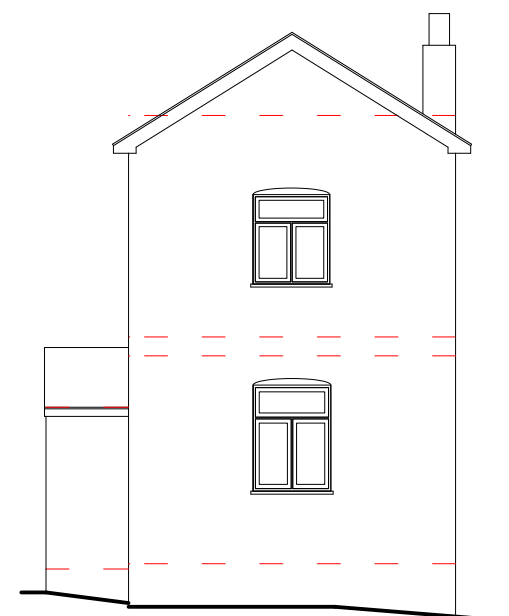

ELV
03 Existing House E Elevation
1:100

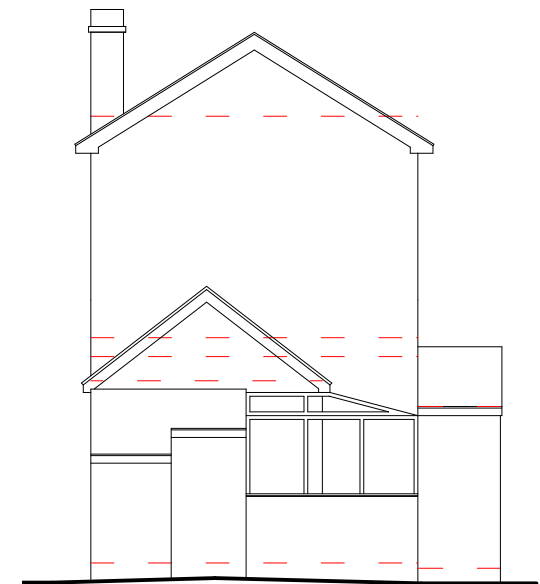

ELV
04 Existing House W Elevation
1:100

PLANNING

