



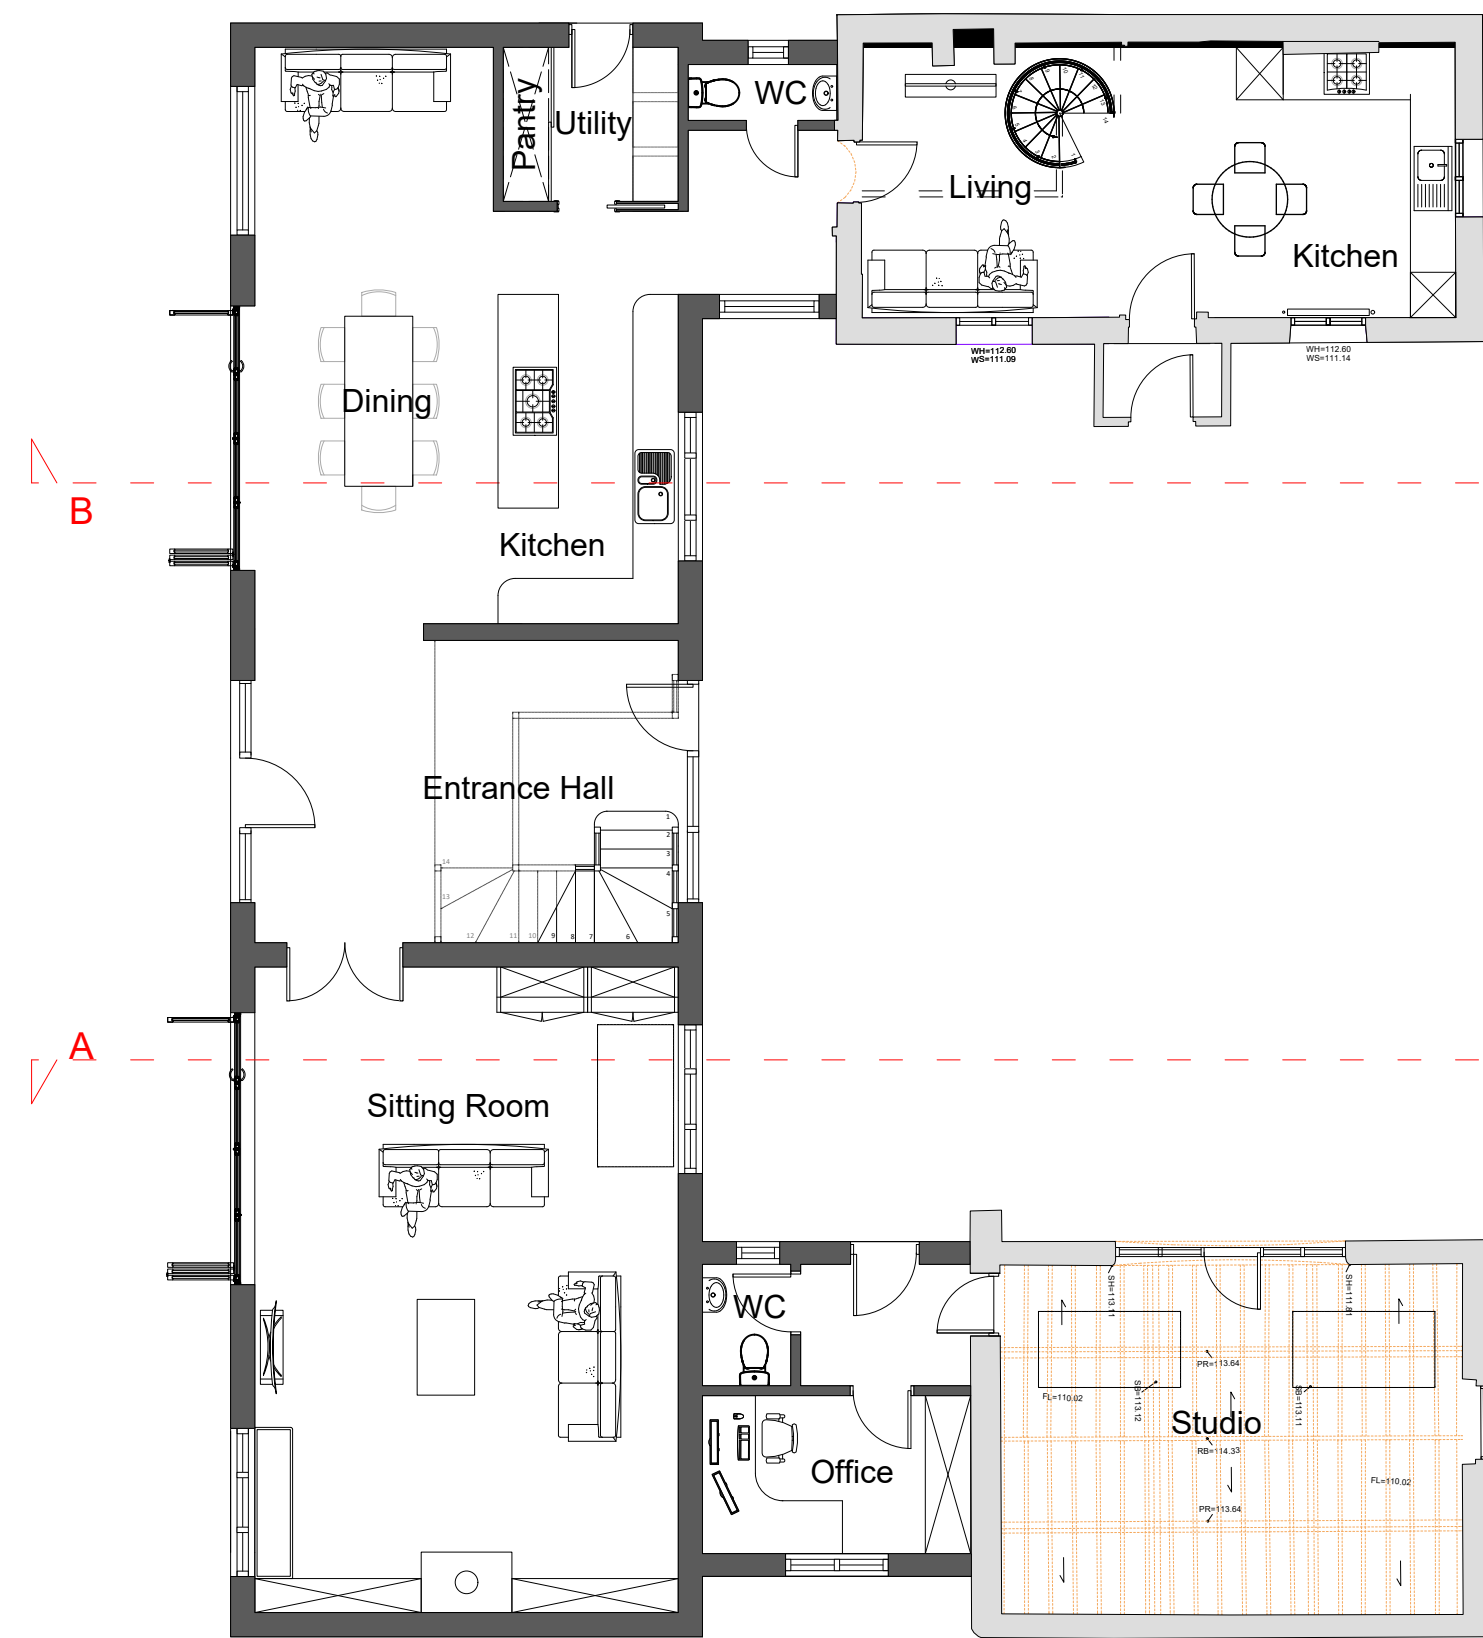


PLN
01 Proposed Ground Floor Plan
1:100

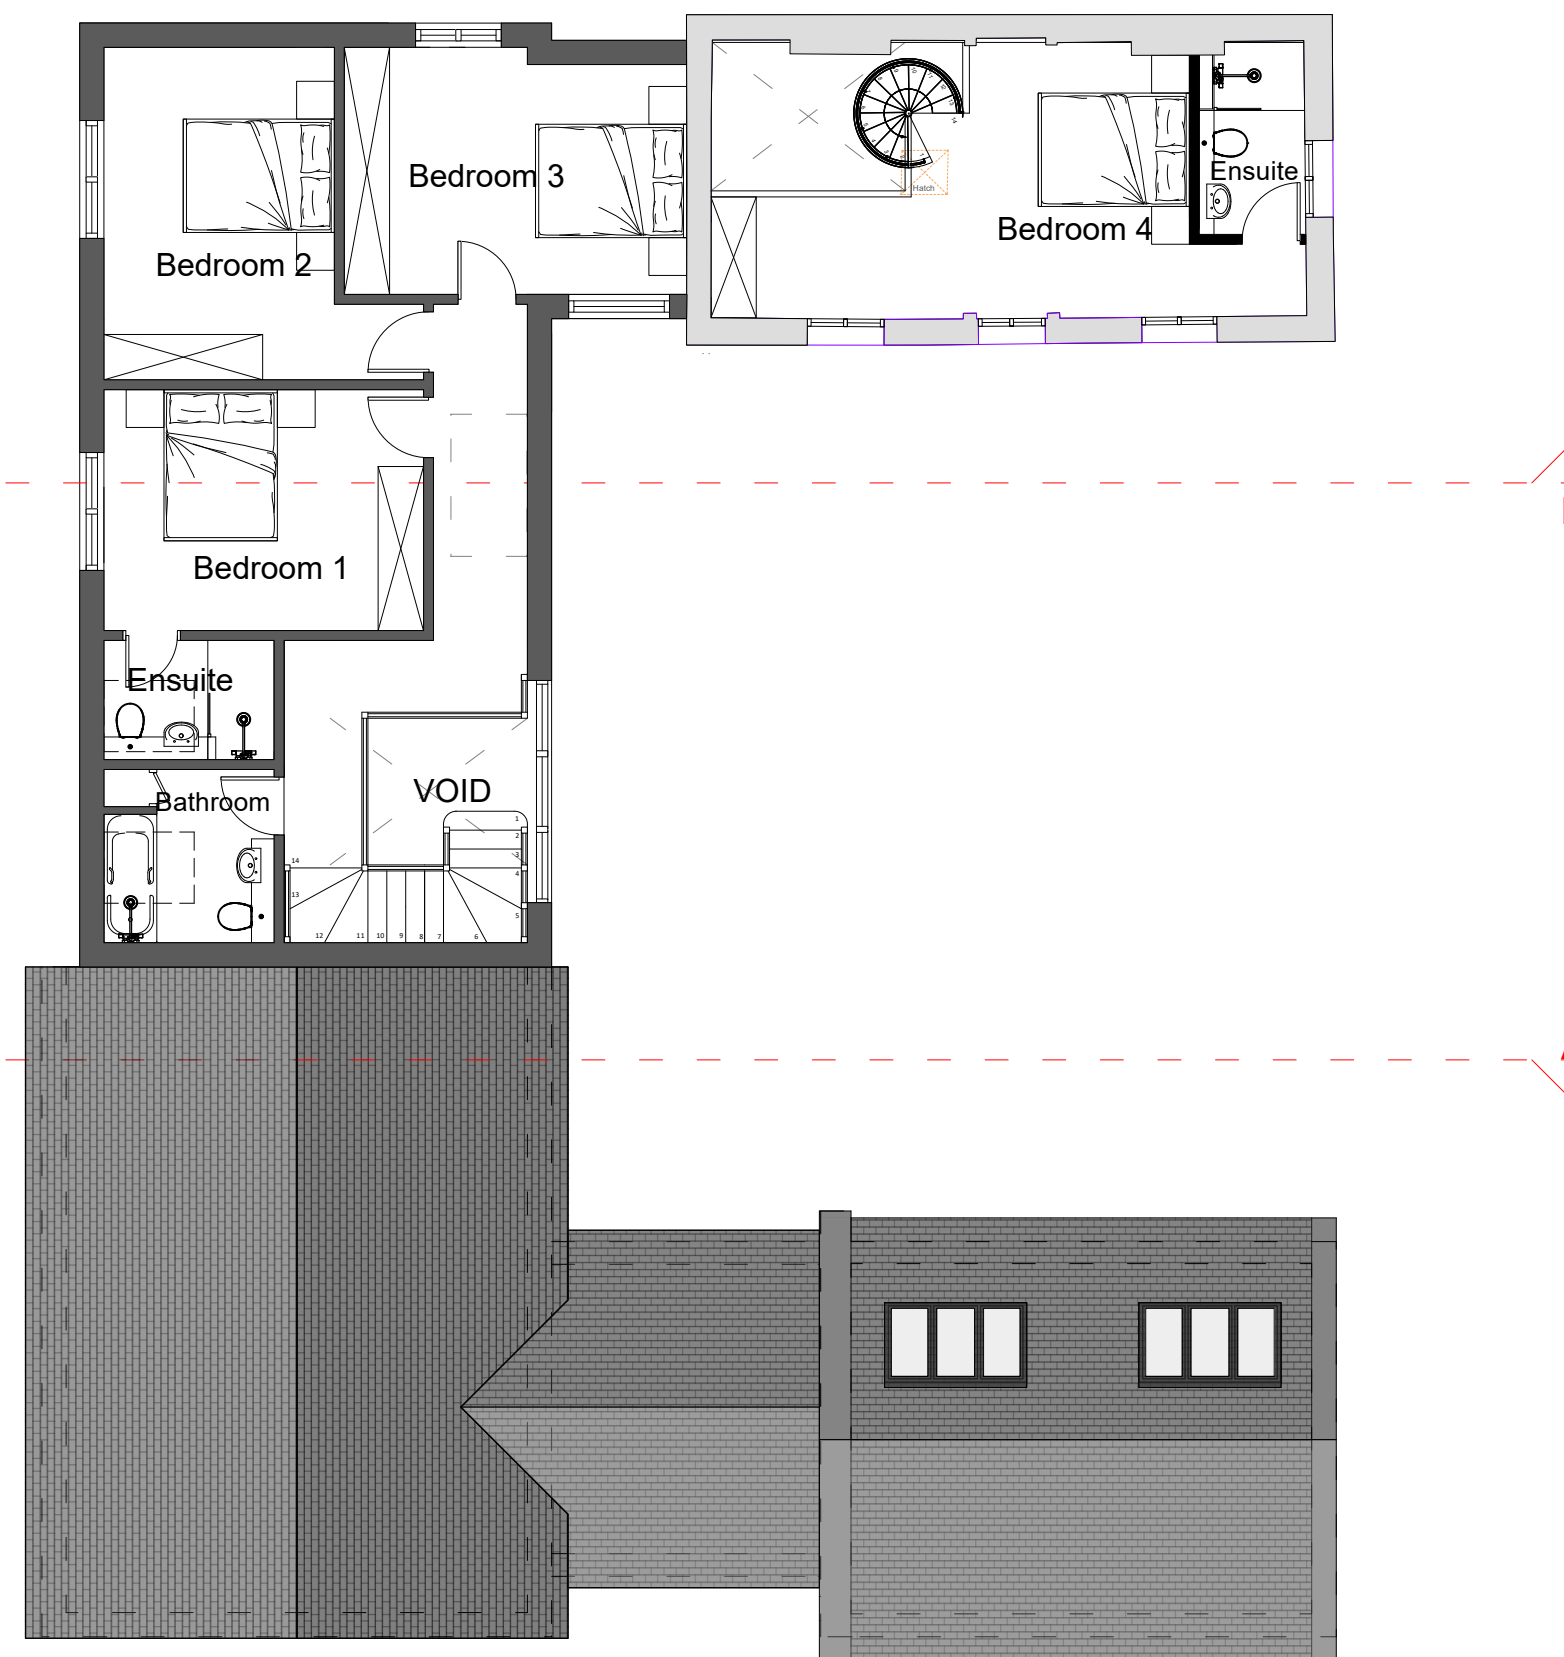

PLN
02 Proposed First Floor Plan
1:100




ELV
01 Proposed Elevation
1:100

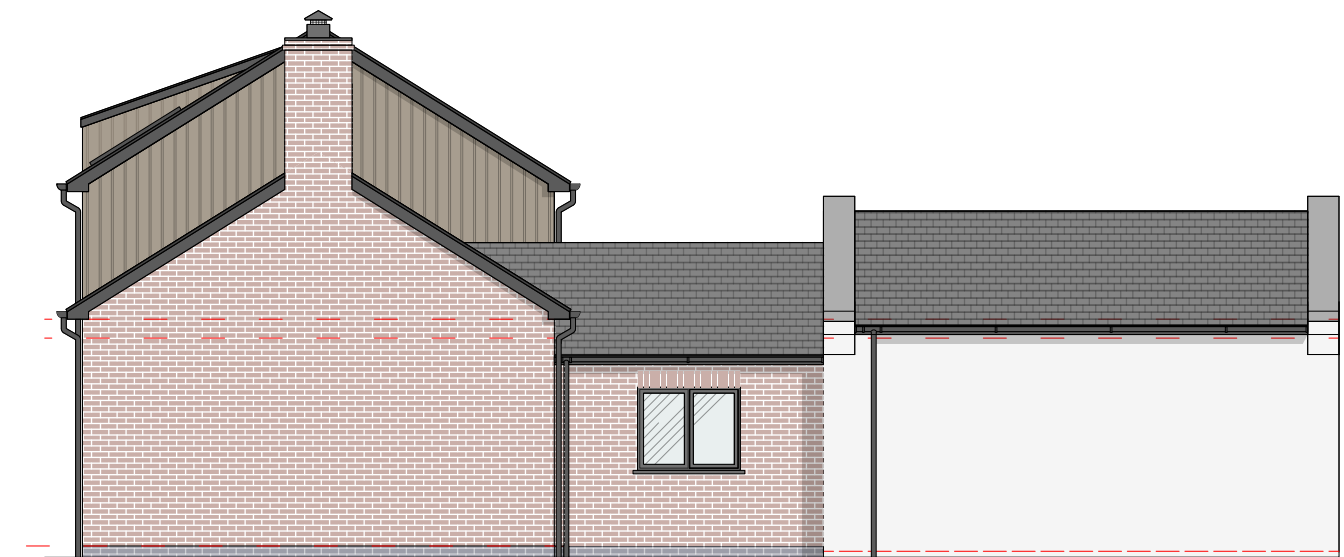


ELV
01 Proposed Elevation
1:100




ELV
01 Proposed Elevation
1:100

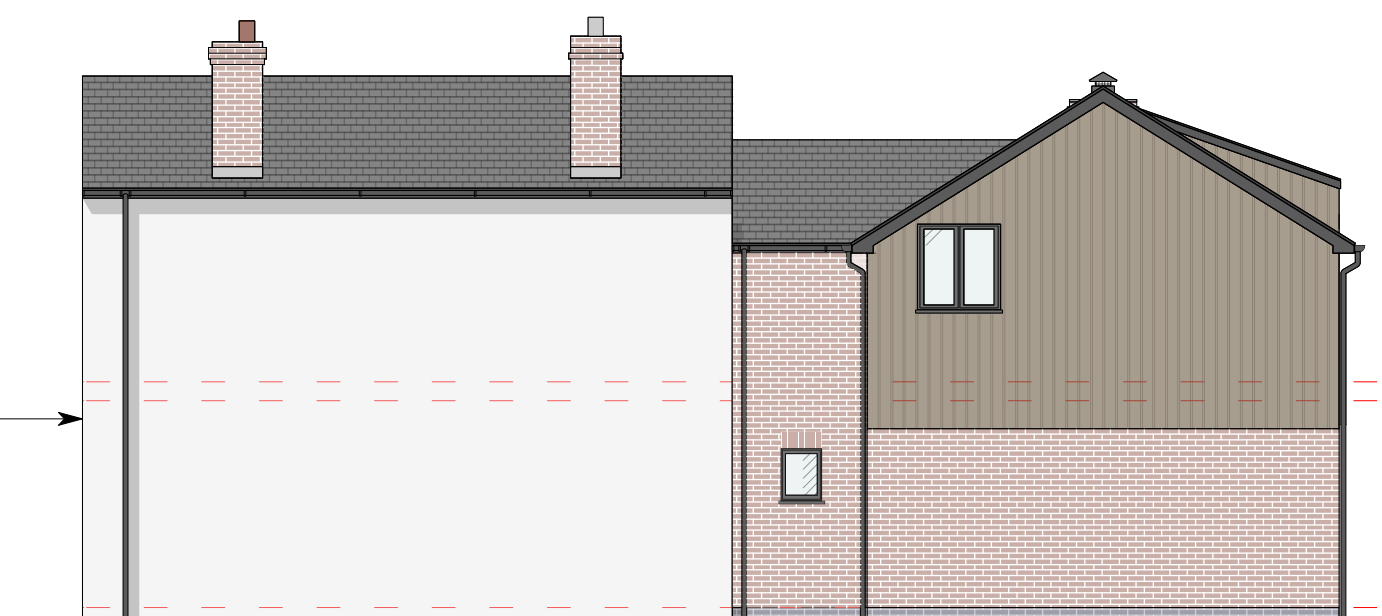

ELV
01 Proposed Elevation
1:100

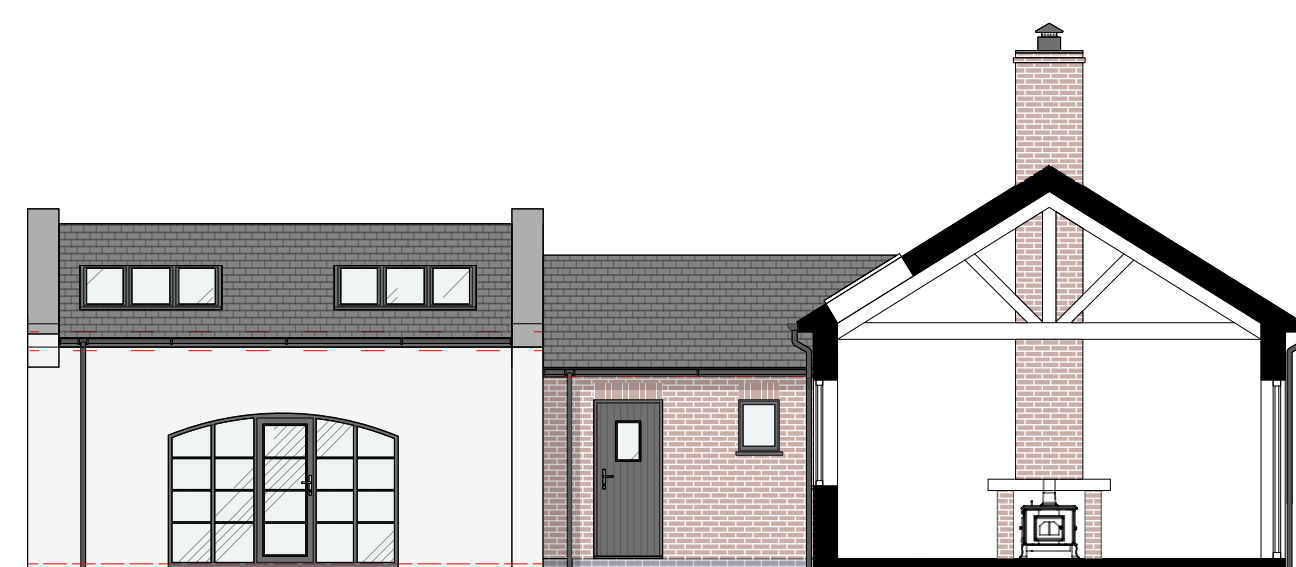

ELV
01 Proposed Elevation (A-A)
1:100

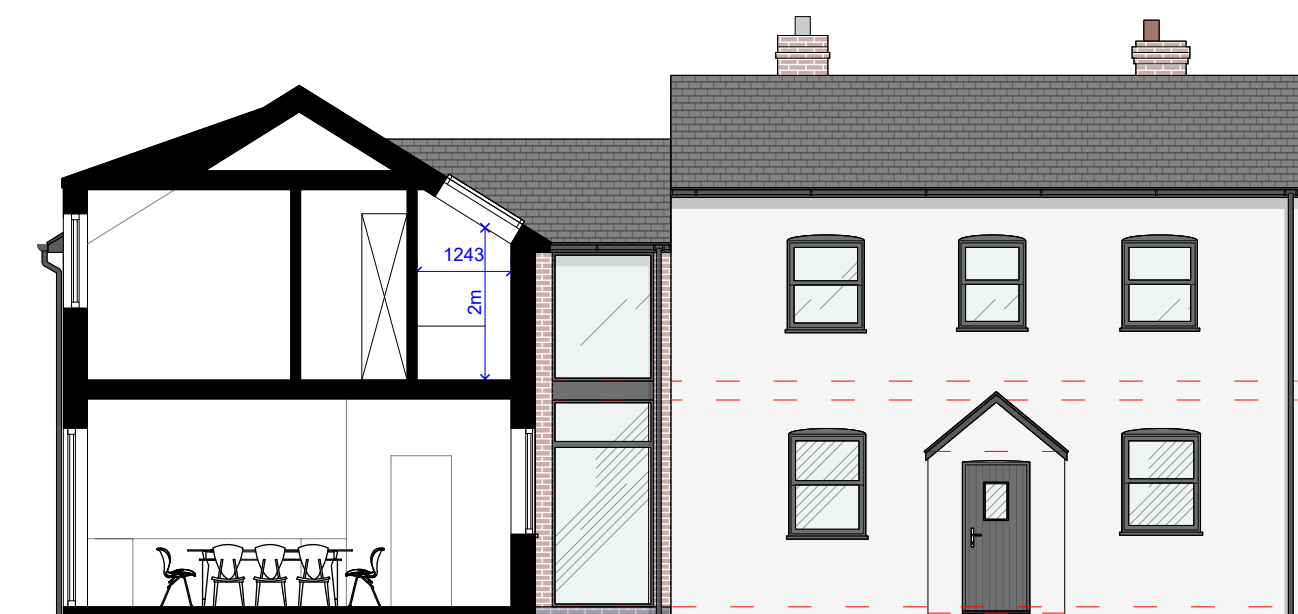

ELV
01 Proposed Elevation (B-B)
1:100

White Render
to match existing

PLANNING

