
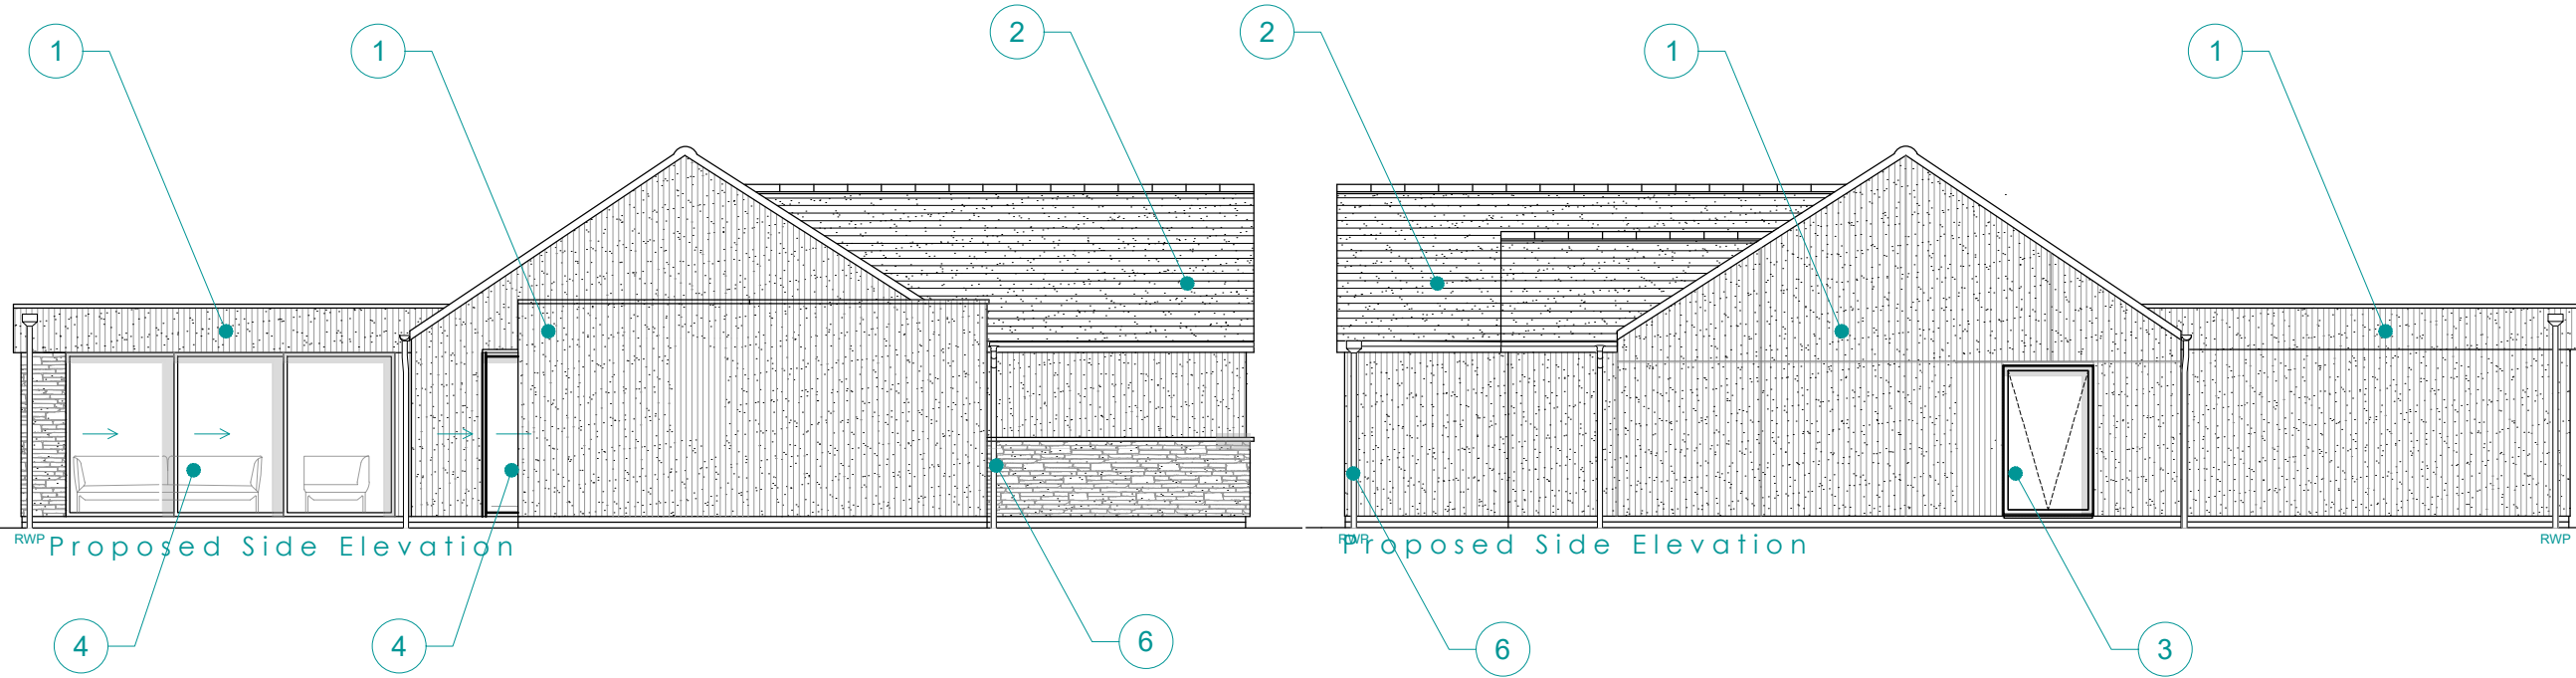


Buyers are warned that this is a working drawing and is not intended to be treated as descriptive material describing, in relation to any particular property or development, any of the Specified Matters prescribed by any Order made under the above Act. The contents of this drawing may be subject to change at any time and alterations and variations can occur during the progress of the works without revision of the drawing. Consequently the layout, form, content and dimensions of the finished construction may differ materially from those shown. Nor do the contents of this drawing constitute a contract, part of any contract or warranty.

Materials Legend

- 1 Siberian Larch cladding
- 2 Welsh Blue Slate or Similar
- 3 Velfac Windows or Similar - Beige/Cream
- 4 Minima Sliding Doors or Similar Approved
- 5 Cotswold Dry Stone Slips
- 6 Black UPVC Guttering & Downpipes
- 7 Velux Window

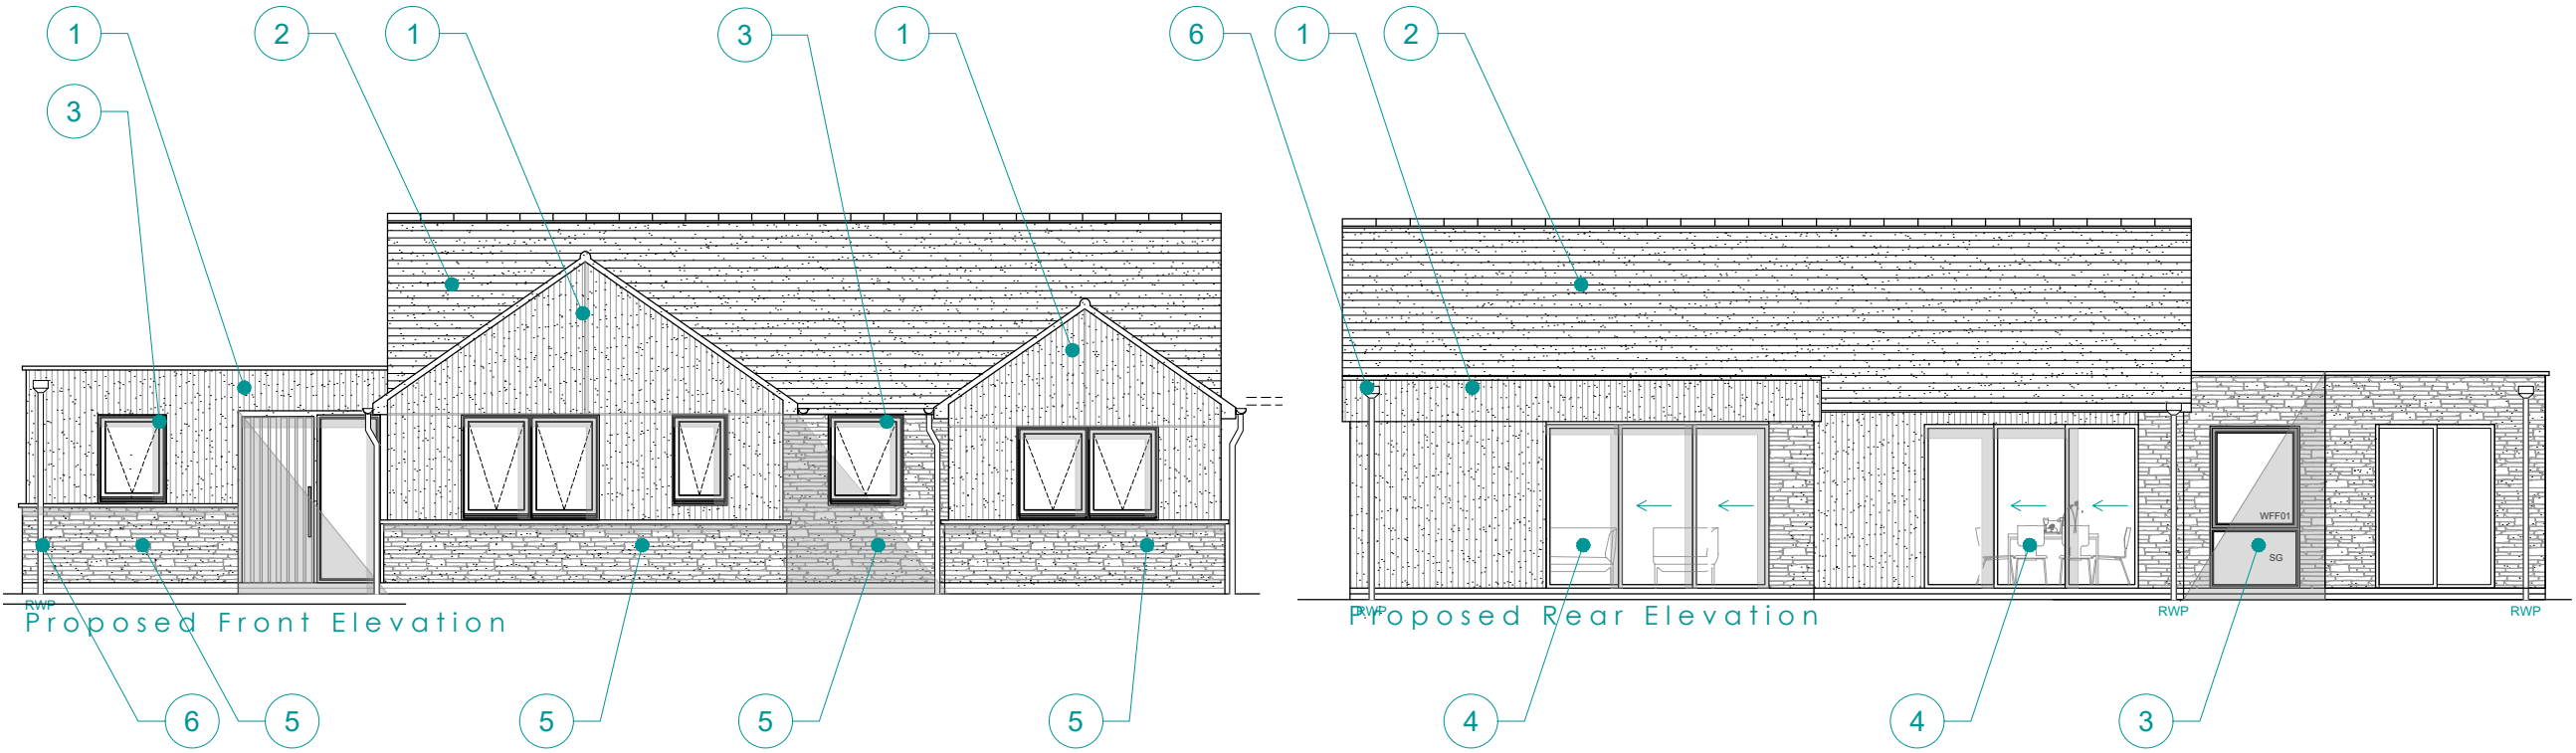

C	EH	Updated to clients email 28.04.26	28.04.26
B	EH	600mm returns added to corners adjacent to sliding doors, window removed from kitchen at clients request.	07.03.26
A	EH	Bedroom 2 Window Changed to 1.2mx2.0m, Full length window in kitchen changes to a 1050mm window to allow radiator below, Triple sliding doors changed to double in kitchen to allow for radiator.	19.02.26

CLIENT Mr and Mrs Garcia

PROJECT
5 Lypiatt Road, Corsham
Wiltshire

STATUS Planning Only Not For Construction

TITLE
Proposed-Option 3
Elevations

DRG No. 5112-102-PE		Rev: C
SCALE: 1:100 on A3	DESIGNED BY: BTJ & ESH	
SIZE: A3	DRAWN BY: BTJ	
DATE: Feb 2026	CHECKED BY: ESH	

GROW ARCHITECTURAL
Studio 2
Lancefield Studios
Pickwick
Corsham
SN13 0HZ

TEL: 01249 533037 & 0117 2870233
EMAIL: info@growarchitectural.co.uk
WEBSITE: www.growarchitectural.co.uk

GROW
ARCHITECTURAL

This drawing and the building works illustrated are copyright and may not be reproduced without written permission

