



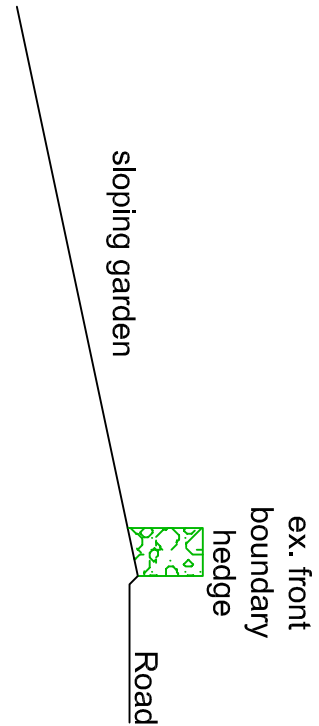

Existing Section of Front Garden 1:50

0 1 2 3 4 5


Metres

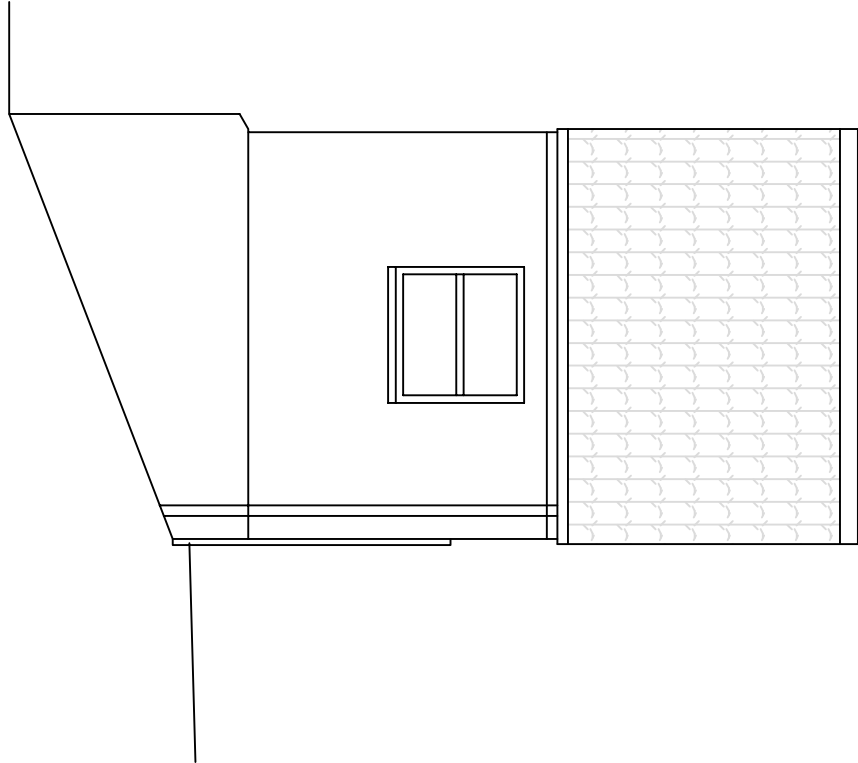

Existing Garden Level Behind Ex. Garage 1:50

0 1 2 3 4 5


Metres

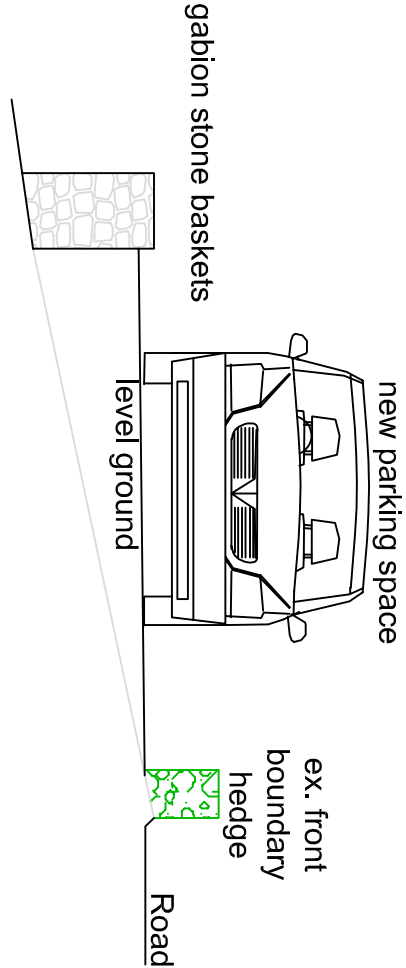

Proposed Section of Front Garden 1:50

0 1 2 3 4 5


Metres

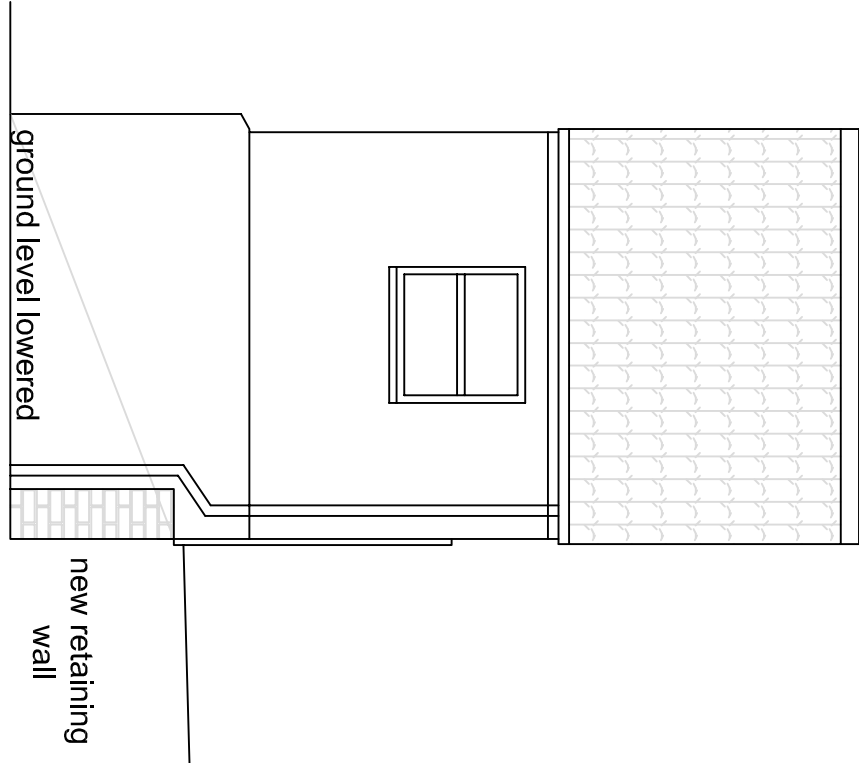

Proposed Garden Level Behind Ex. Garage 1:50

0 1 2 3 4 5


Metres

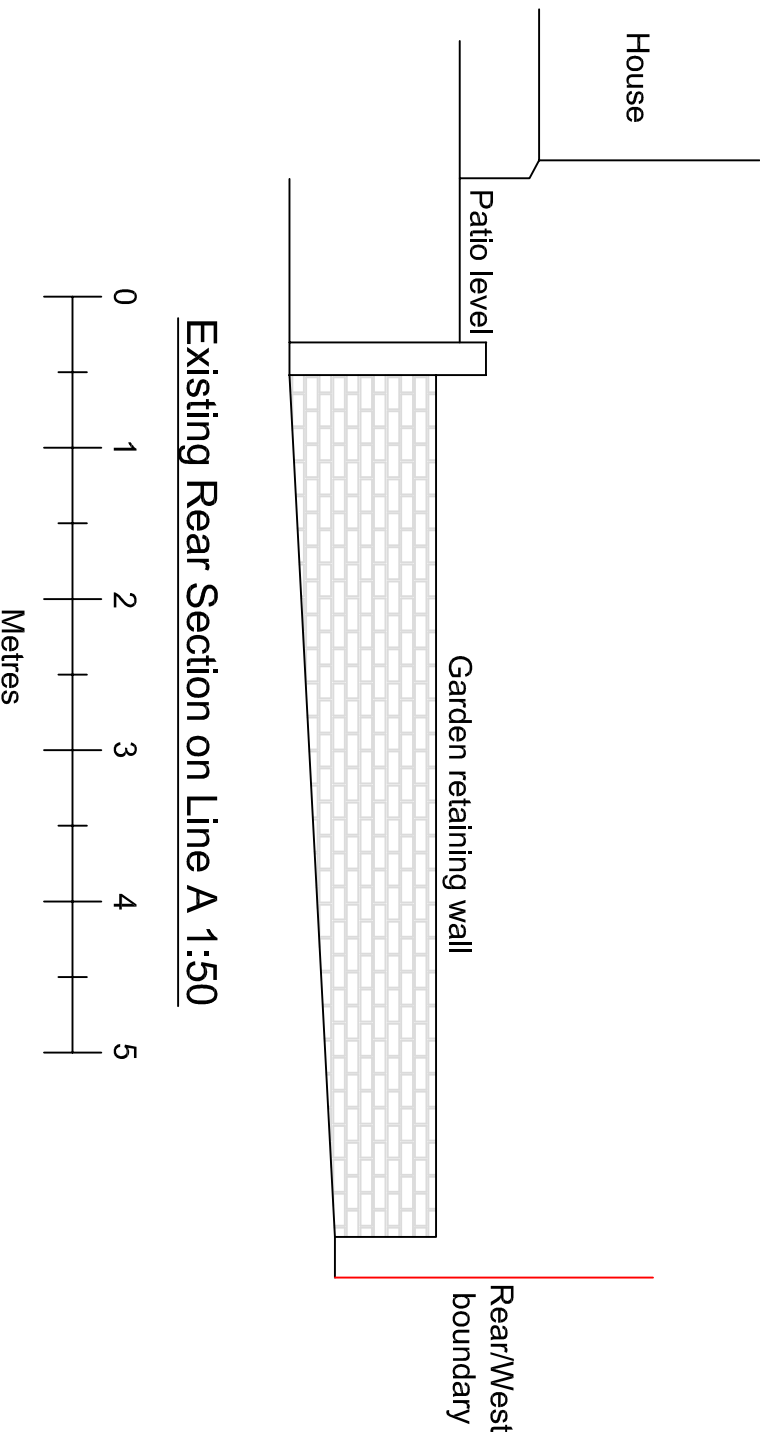

Existing Rear Section on Line A 1:50

0 1 2 3 4 5


Metres

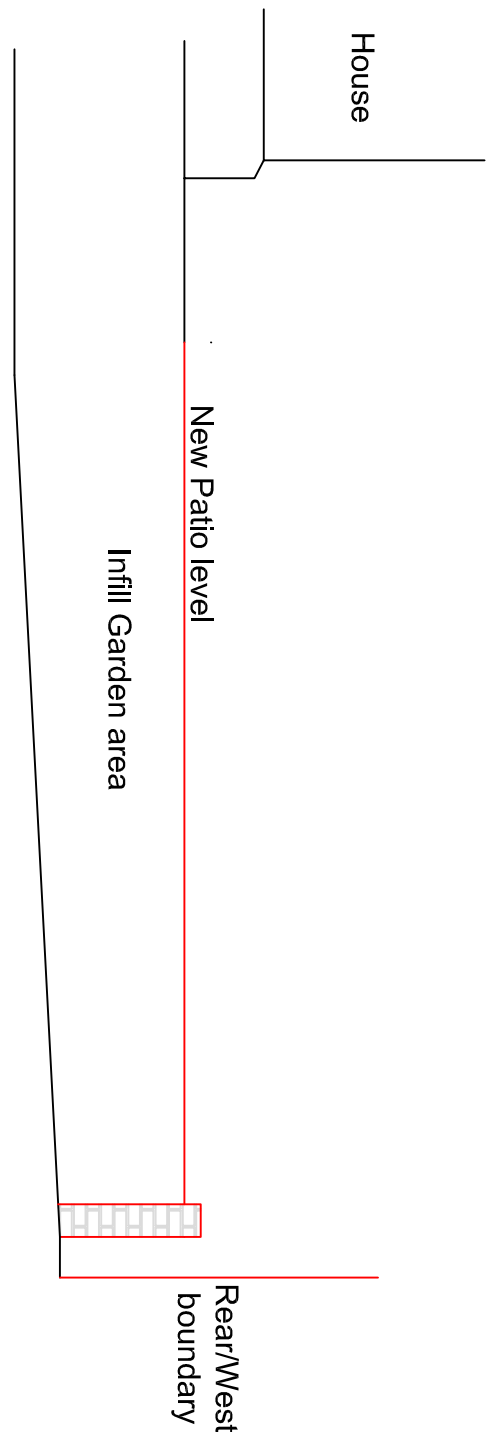

Proposed Rear Section on Line A 1:50

0 1 2 3 4 5

Metres

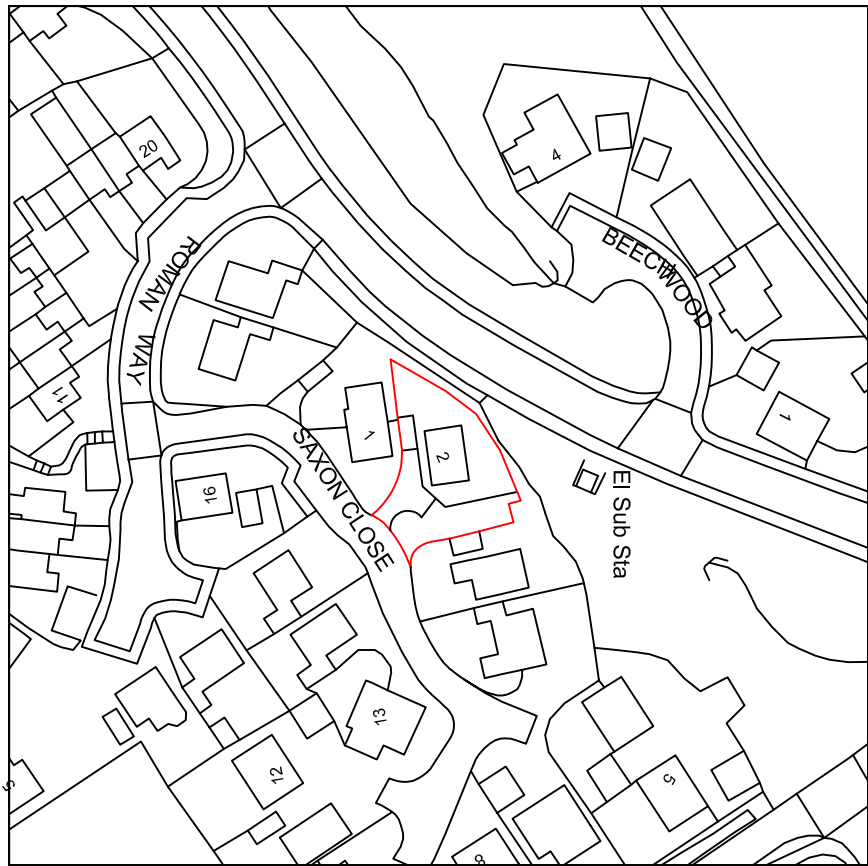

Location Plan 1:1250

North

20 0 20 40 60 80 100

Metres


Proposed Replacement West Boundary Fence Elevation 1:100

Building Materials:-

Timber

0 1 2 3 4 5

Metres

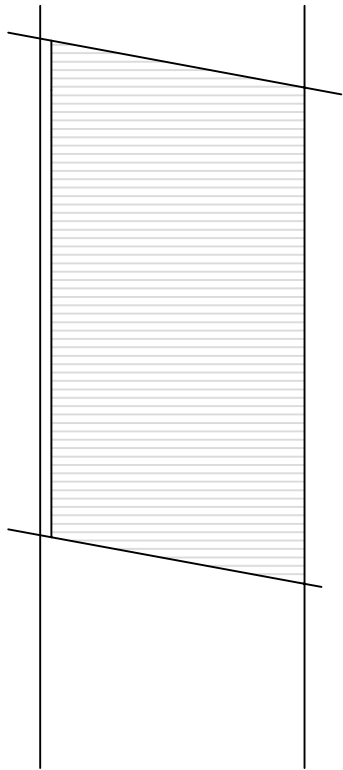

Drawn by	A Harlow & Son 01225 938329		
Proposed Landscaping Alterations for			
Mr & Mrs F Dicks at			
2 Saxon Close			
Market Lavington			
Devizes			
Wiltshire			
SN10 4EF			
A1 Papersize			
Scale	1:1250 1:100, 1:50	Drawing No AH2026/34	
Date	3rd April 2026	Sheet 1 of 2	