


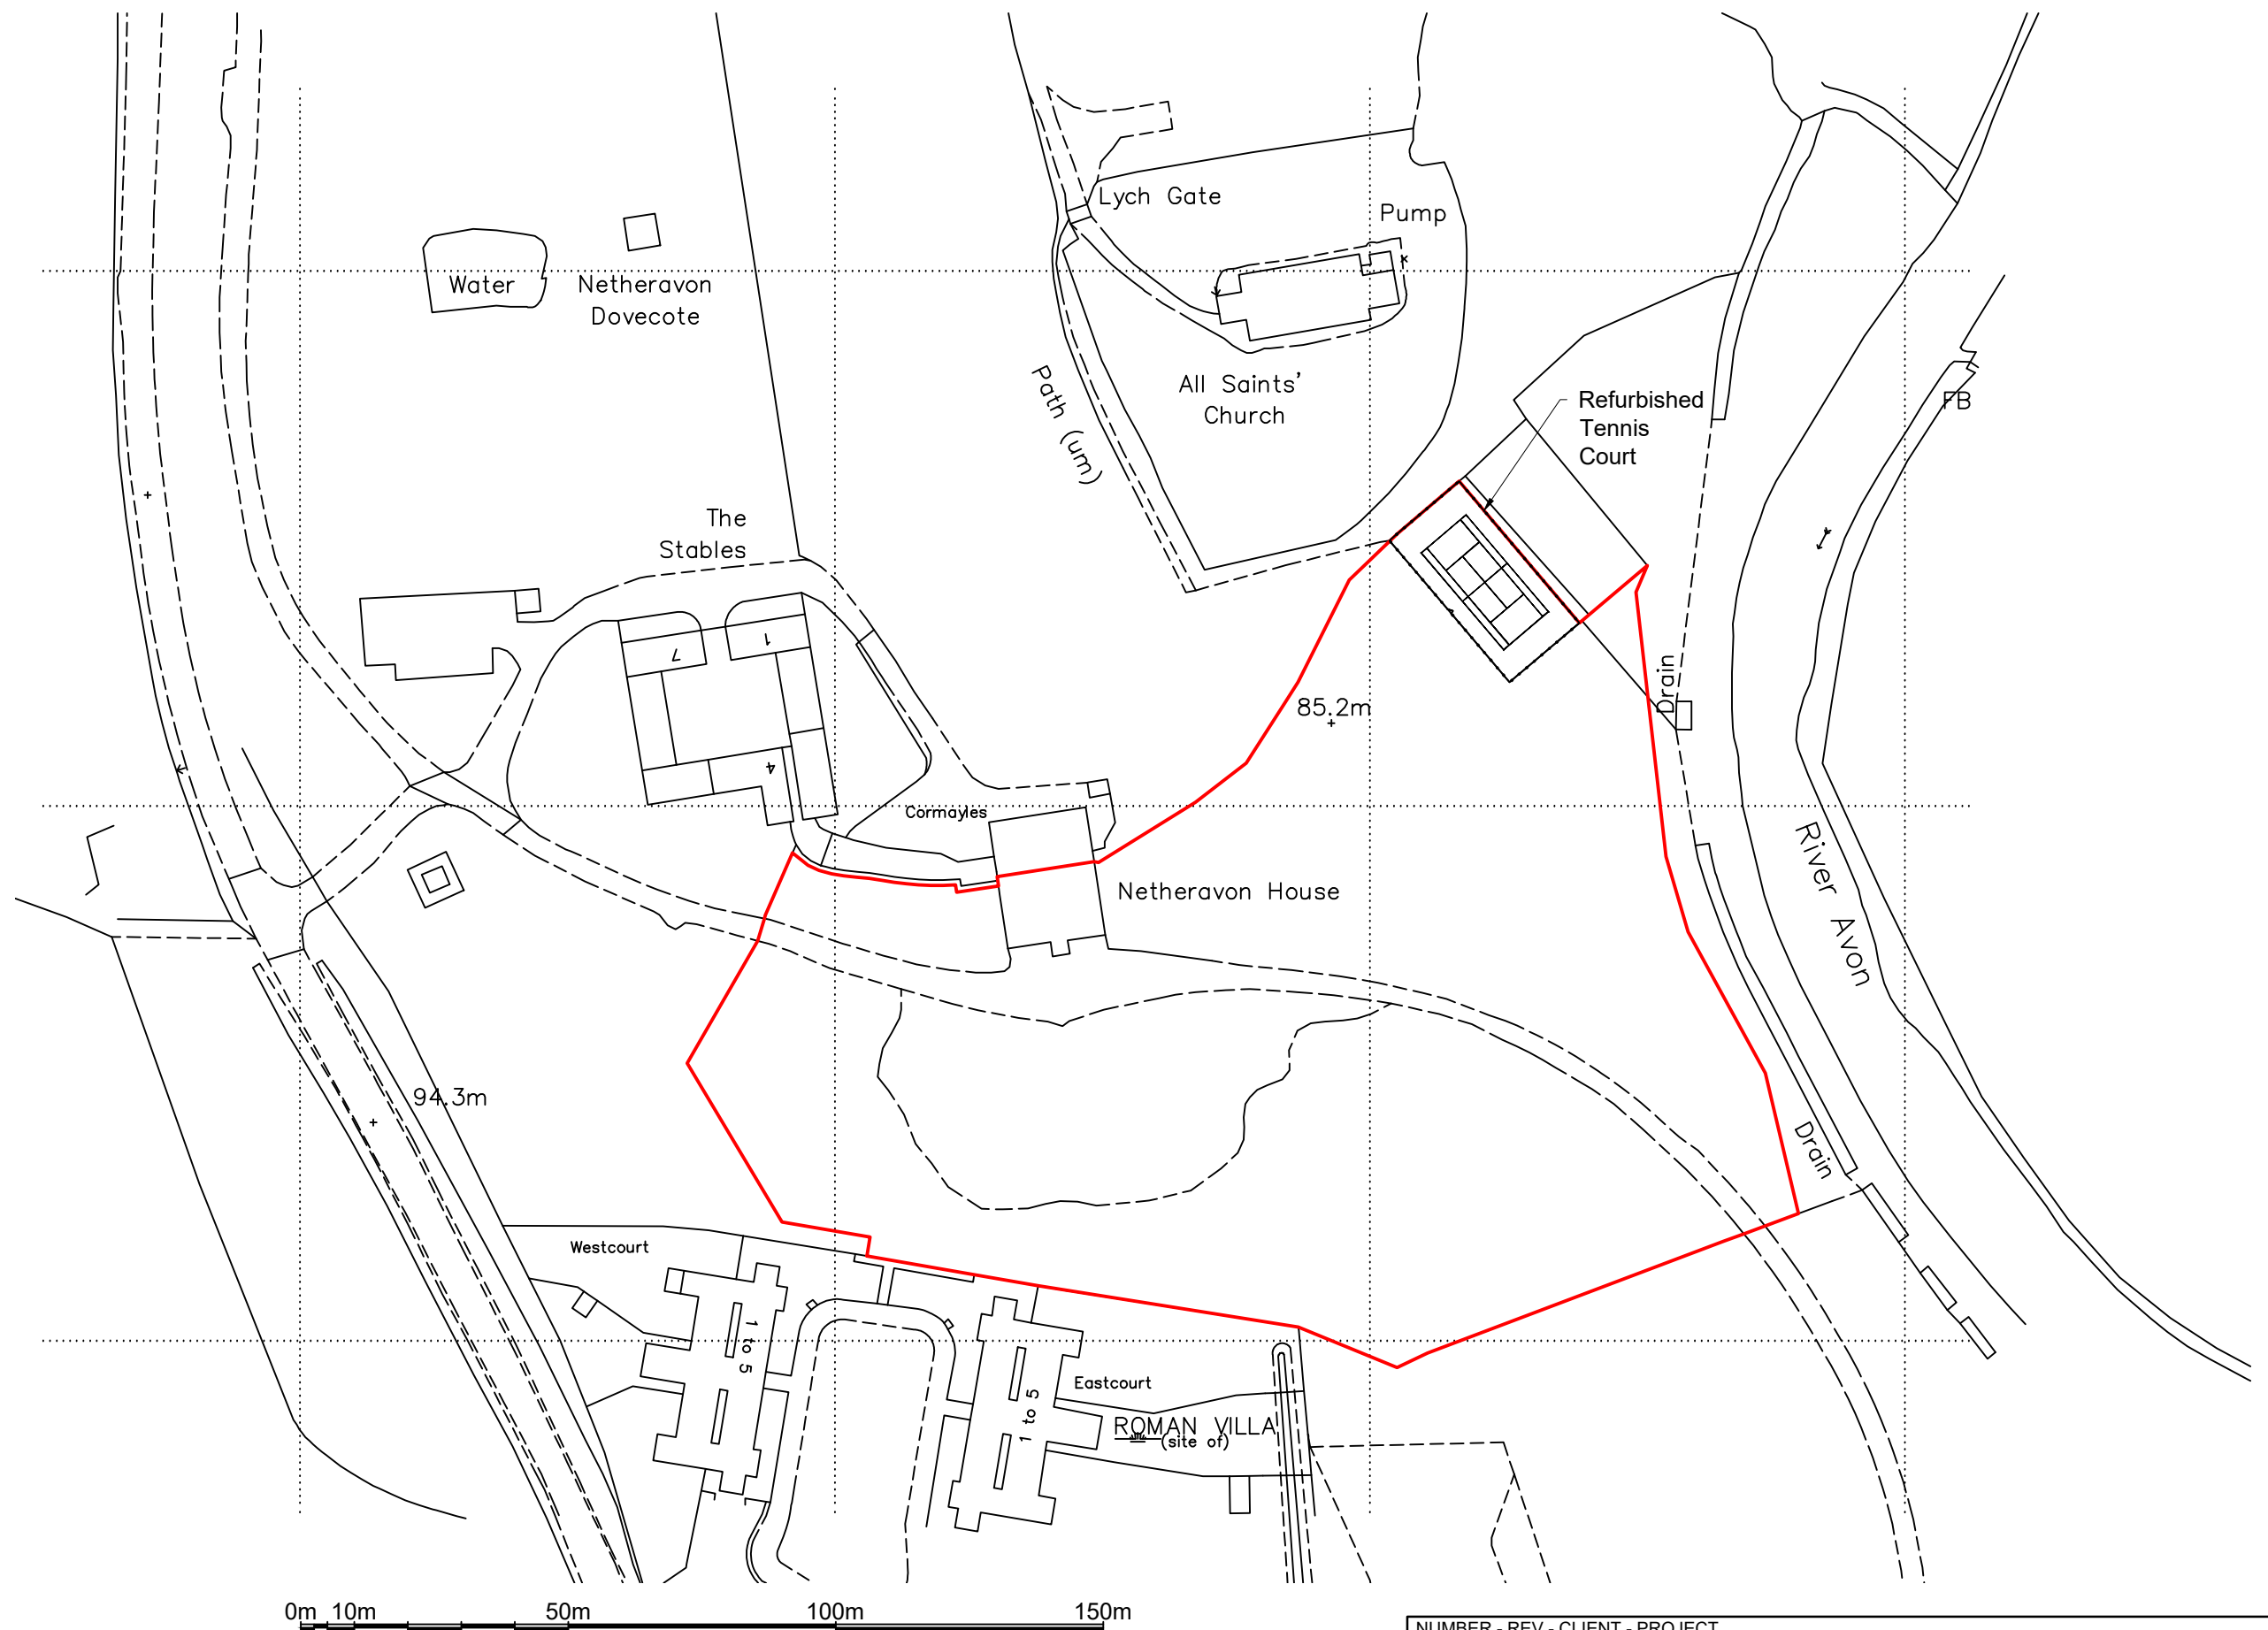

Ordnance Survey (c) Crown Copyright 2026. All rights reserved. Licence number 100022432

Rev No.	Revision Note.	Date	Drawn	Checked
B	Ordnance survey map updated	24.04.26	AW	AW

NUMBER - REV - CLIENT - PROJECT			05800-00 - B - Mr & Mrs Veitch - Netheravon House		
TITLE			BOURNE VALLEY ASSOCIATES		
Location Plan			ANDOVER LANE FARM FABERSTOWN ANDOVER HAMPSHIRE SP11 9PE Tel: 01264 850159 Email: info@bournevalley.co.uk		
DATE	SHEET	SCALE	DRN BY	CHK BY	PAPER SIZE
24.04.26	05	1:1250	AW	AW	A3

